

Key


Existing Building

Proposed Building


Existing Building (Proposed Demolition)

Site Boundary

Plot Boundary

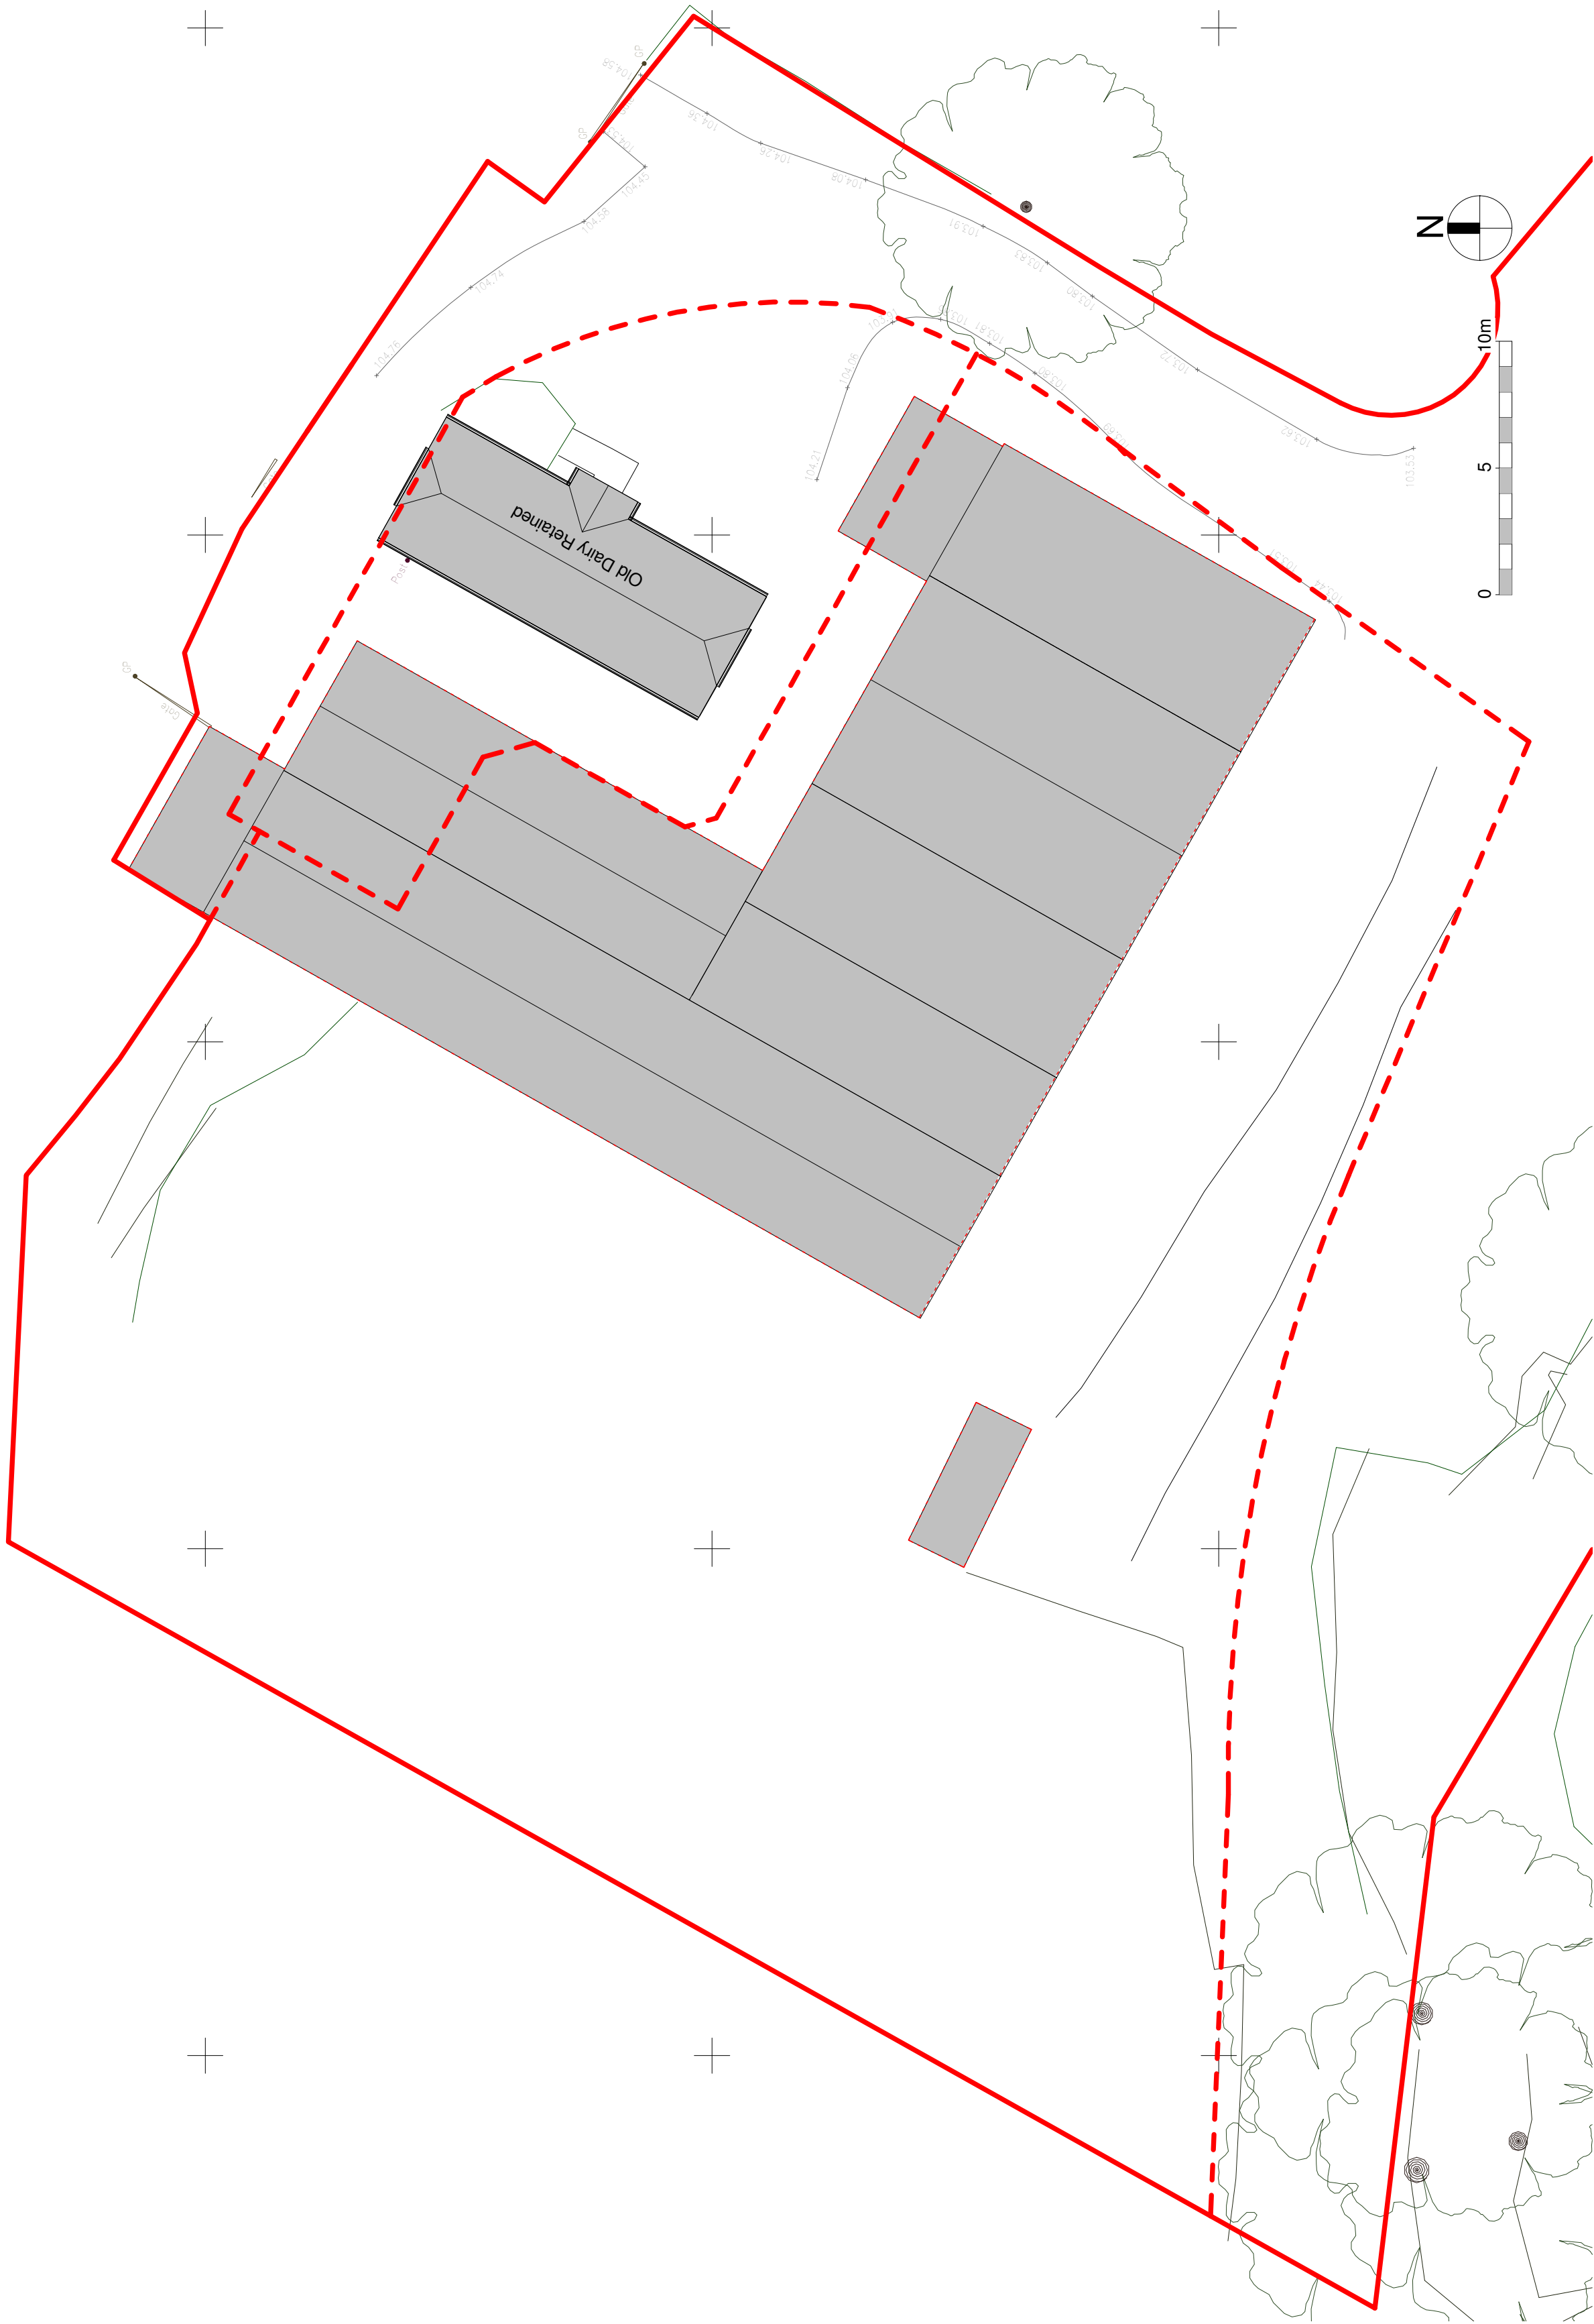

1 Plot 2 & 3 Block Plan - Existing
1 : 200

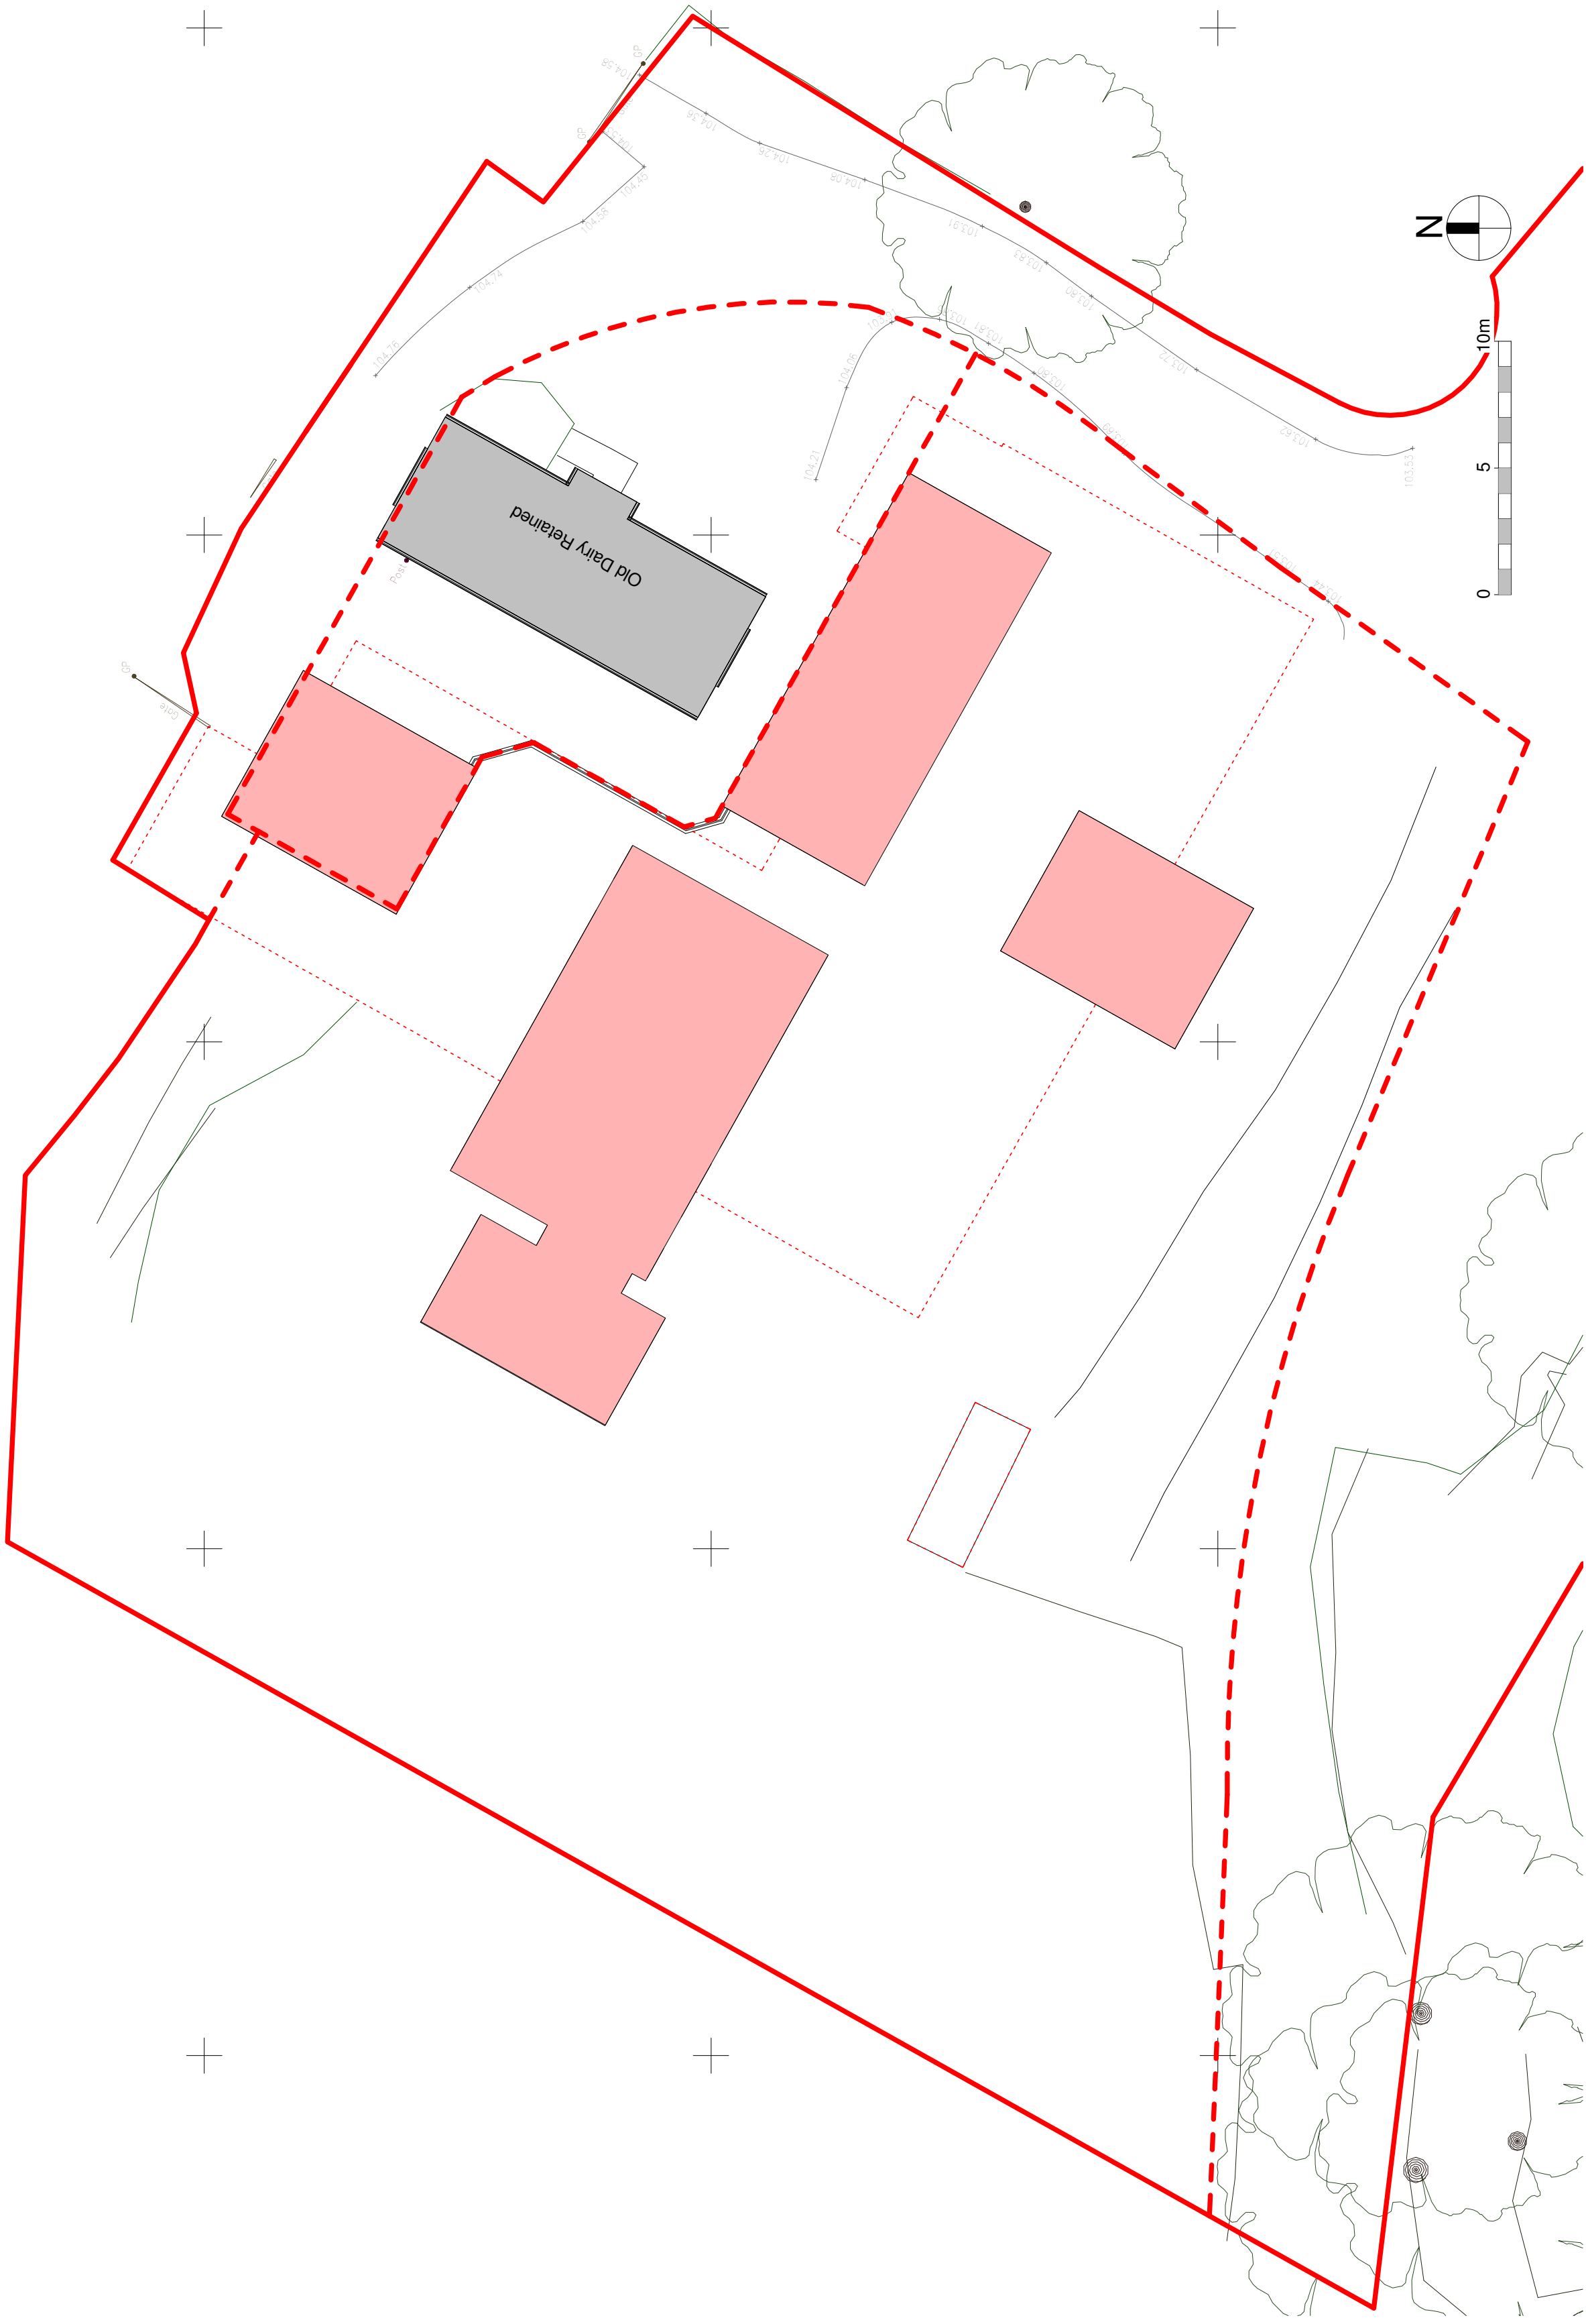

2 Plot 2 & 3 Block Plan - Proposed
1 : 200

P9	DRC	15/06/22	Reposition Garden Store
P8	DRC	09/06/22	Amend plot boundary
P7	DRC	08/06/22	Amend plot boundaries and outbuilding layouts
P6	DRC	07/06/22	Amend plot boundaries and outbuilding layouts
P5	DRC	24/03/22	Amendments post planning feedback
P4	DRC	28/01/22	Planning Re-issue
P3	DRC	03/06/21	Issued for client comment
P2	DRC	22/03/21	Amended following Client feedback
P1	DRC	Feb '21	Initial Issue

Revision Schedule

COWAN ARCHITECTS

West Sussex | London | Dublin

T. 01342 410242

info@cowan-architects.co.uk | www.cowan-architects.co.uk

Job:

Townhouse Farm

Client:

Balcombe Estate

Address:

Townhouse Farm, Church Lane, Ardingly

Drawing:

Plot 2 & 3 Block Plan

PLANNING

Project Ref:

2269

Draw No:

0120

Suitability:

S4

Rev:

P9

Size:

A1

Scale:

As indicated

Drawn:

DRC

Checked:

NM

Date:

16/02/21

BIM Ref:

2269-CAL-XX-XX-DR-A-0120_S4-P9

© COWAN ARCHITECTS LTD