


LANDSCAPE & CAR
ENTRANCE DETAIL PLAN

scale 1:50

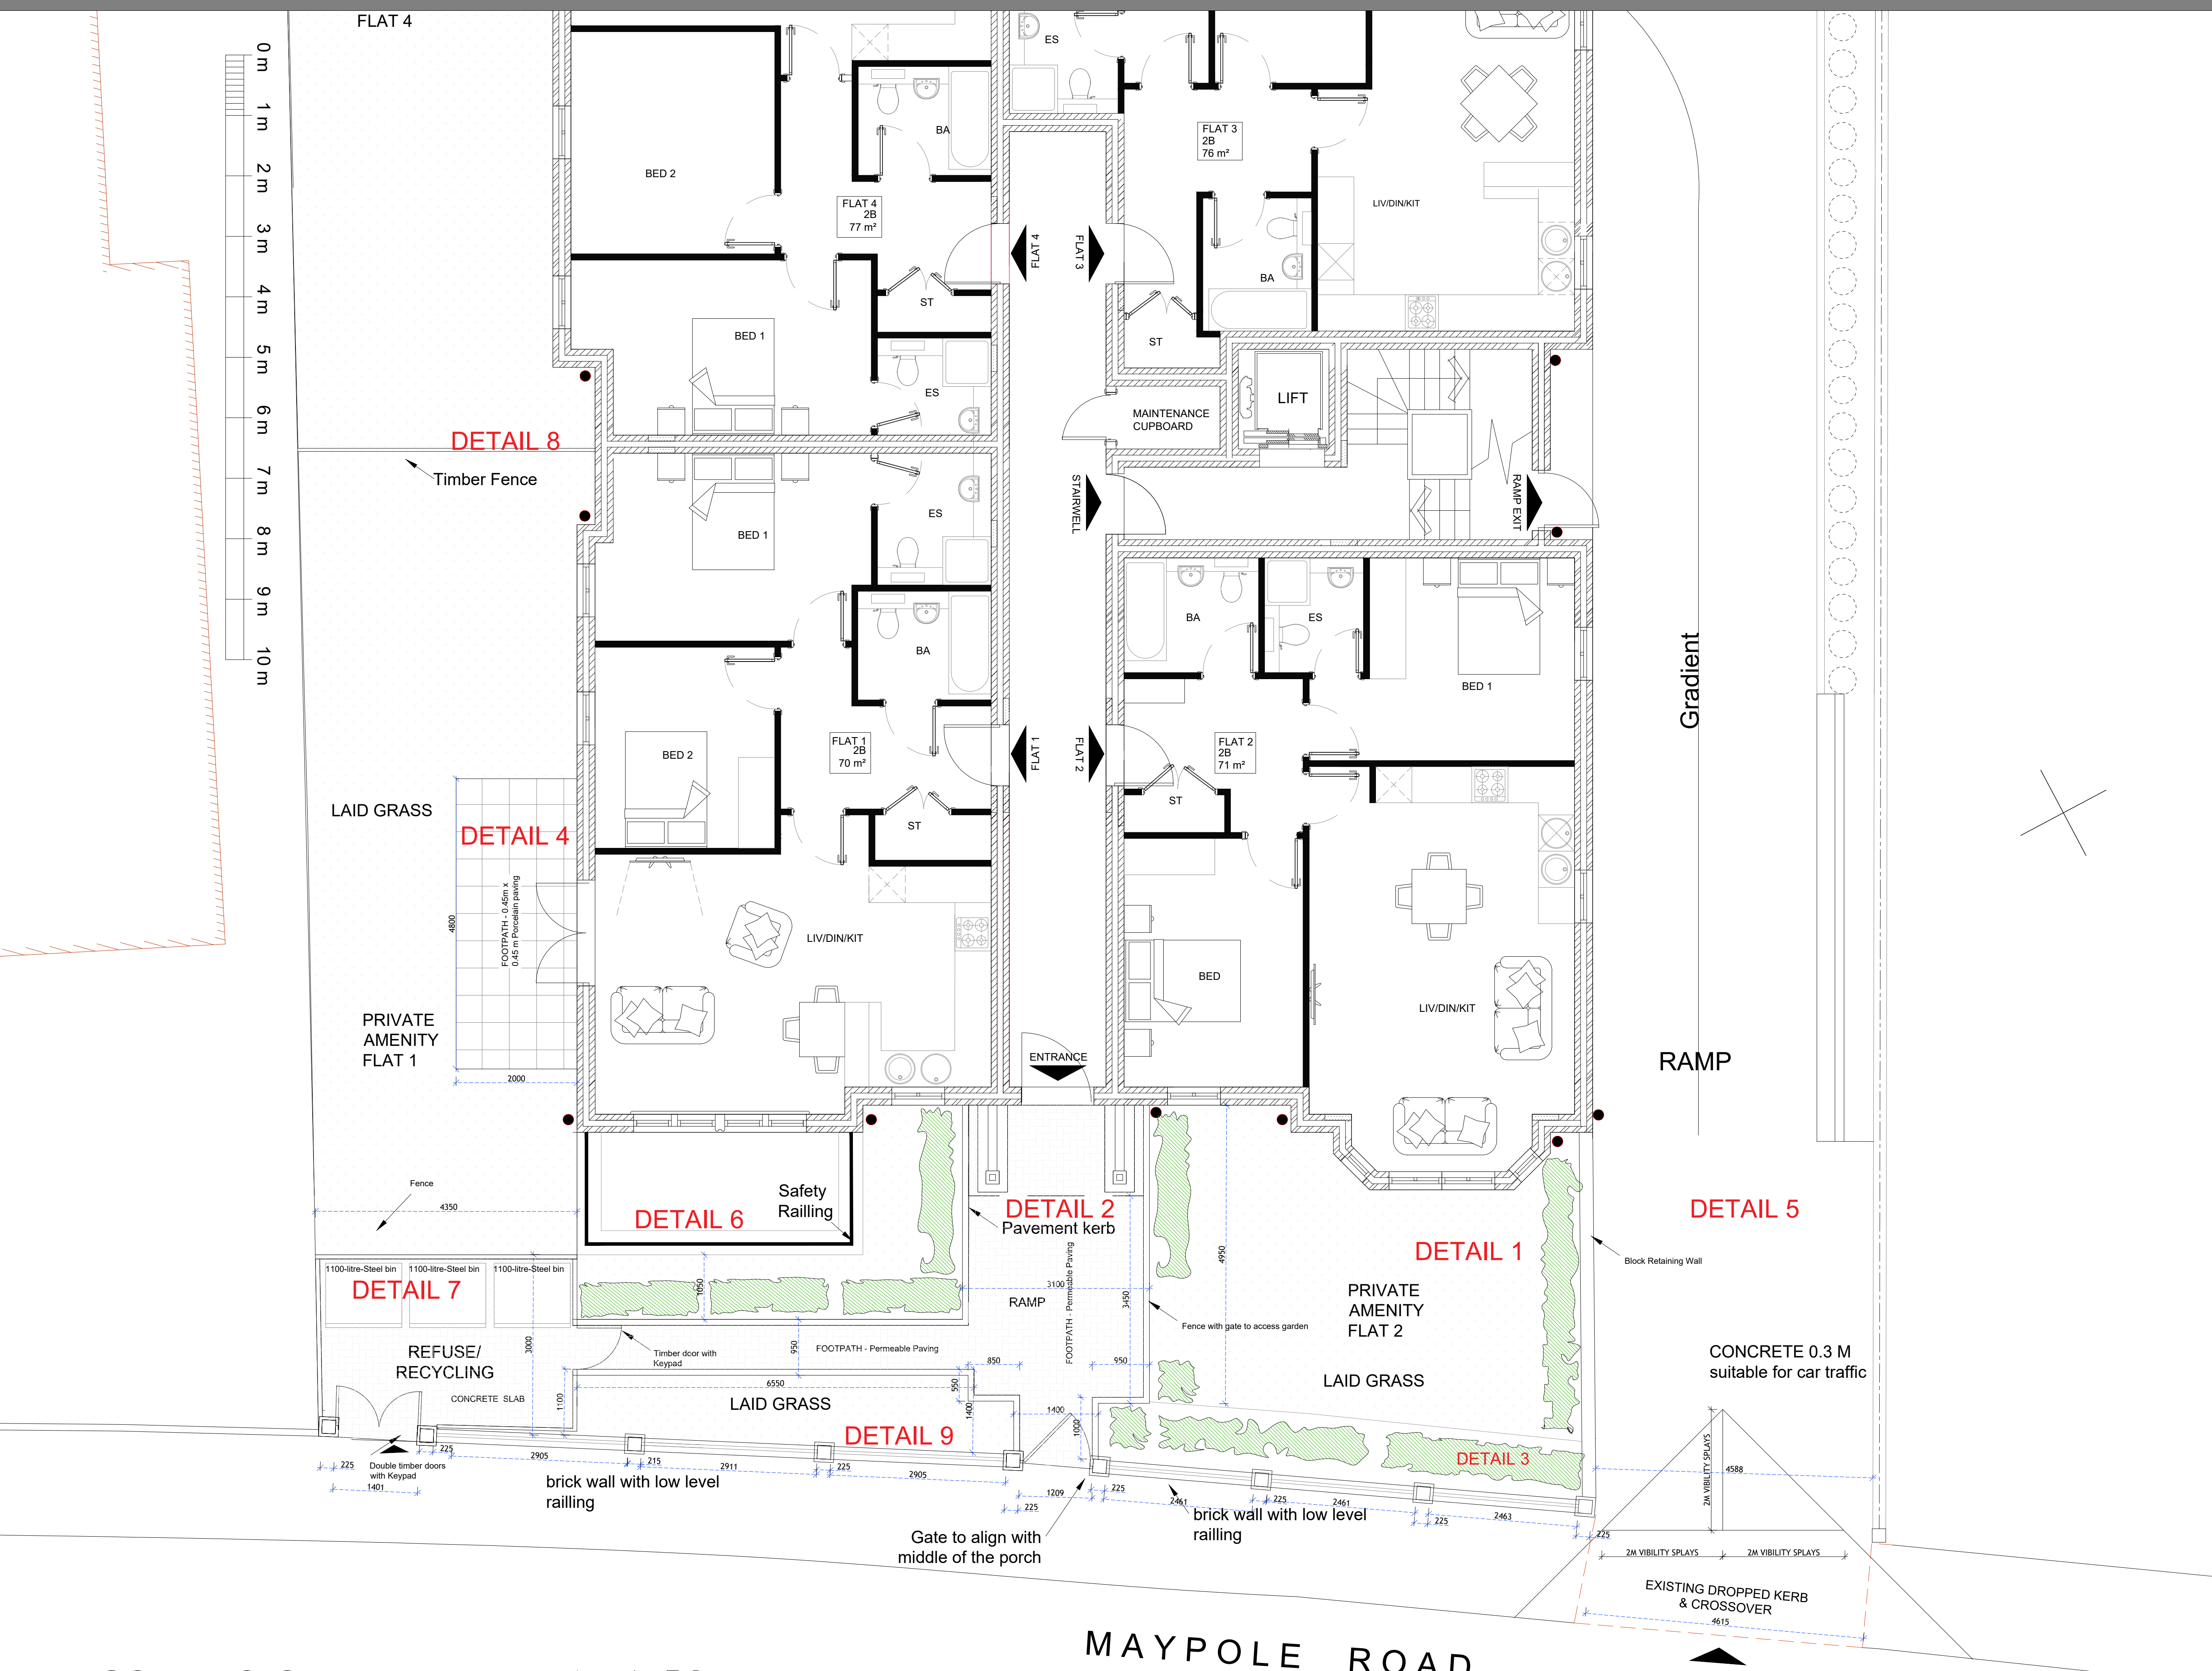

Notes

All dimensions must be checked on site and not scaled from this drawing.

This drawing remains the copyright of CAF Constructions LTD and may not be duplicated or issued without permission.

Any discrepancies between this drawing and other documents or drawings to be relayed to CAF Constructions LTD without delay.

This drawing is to be read in conjunction with drawing No's.

c	28.01.2023	Flat Entrance Position
B	30.06.2022	Building control Drawings
A	08.07.2021	Setting Out
	Date	Revisions

CAF CONSTRUCTIONS LTD

www.cafconstructions.co.uk

CAF CONSTRUCTION LIMITED

Unit 19 E & L

Battlers Green Farm

Radlett WD7 8P

Telephone: 0208953971

Fax: 0208953971

Mobile: 0788296380

E-mail: cafinvest@yahoo.co.uk

Client Details

Mr Roger Finn

Project Title

Oakhurst

Maypole Road

East Grinstead

RH19 1HR

Drawing Title

LANDSCAPE & CAR ENTRANCE DETAIL PLAN

Scale	Client/Project No.	Rev.
1:50 @ A1	CAF/148	
Date	Drawing No.	
JULY 2024	101-2	
Drawn		
ICF		