


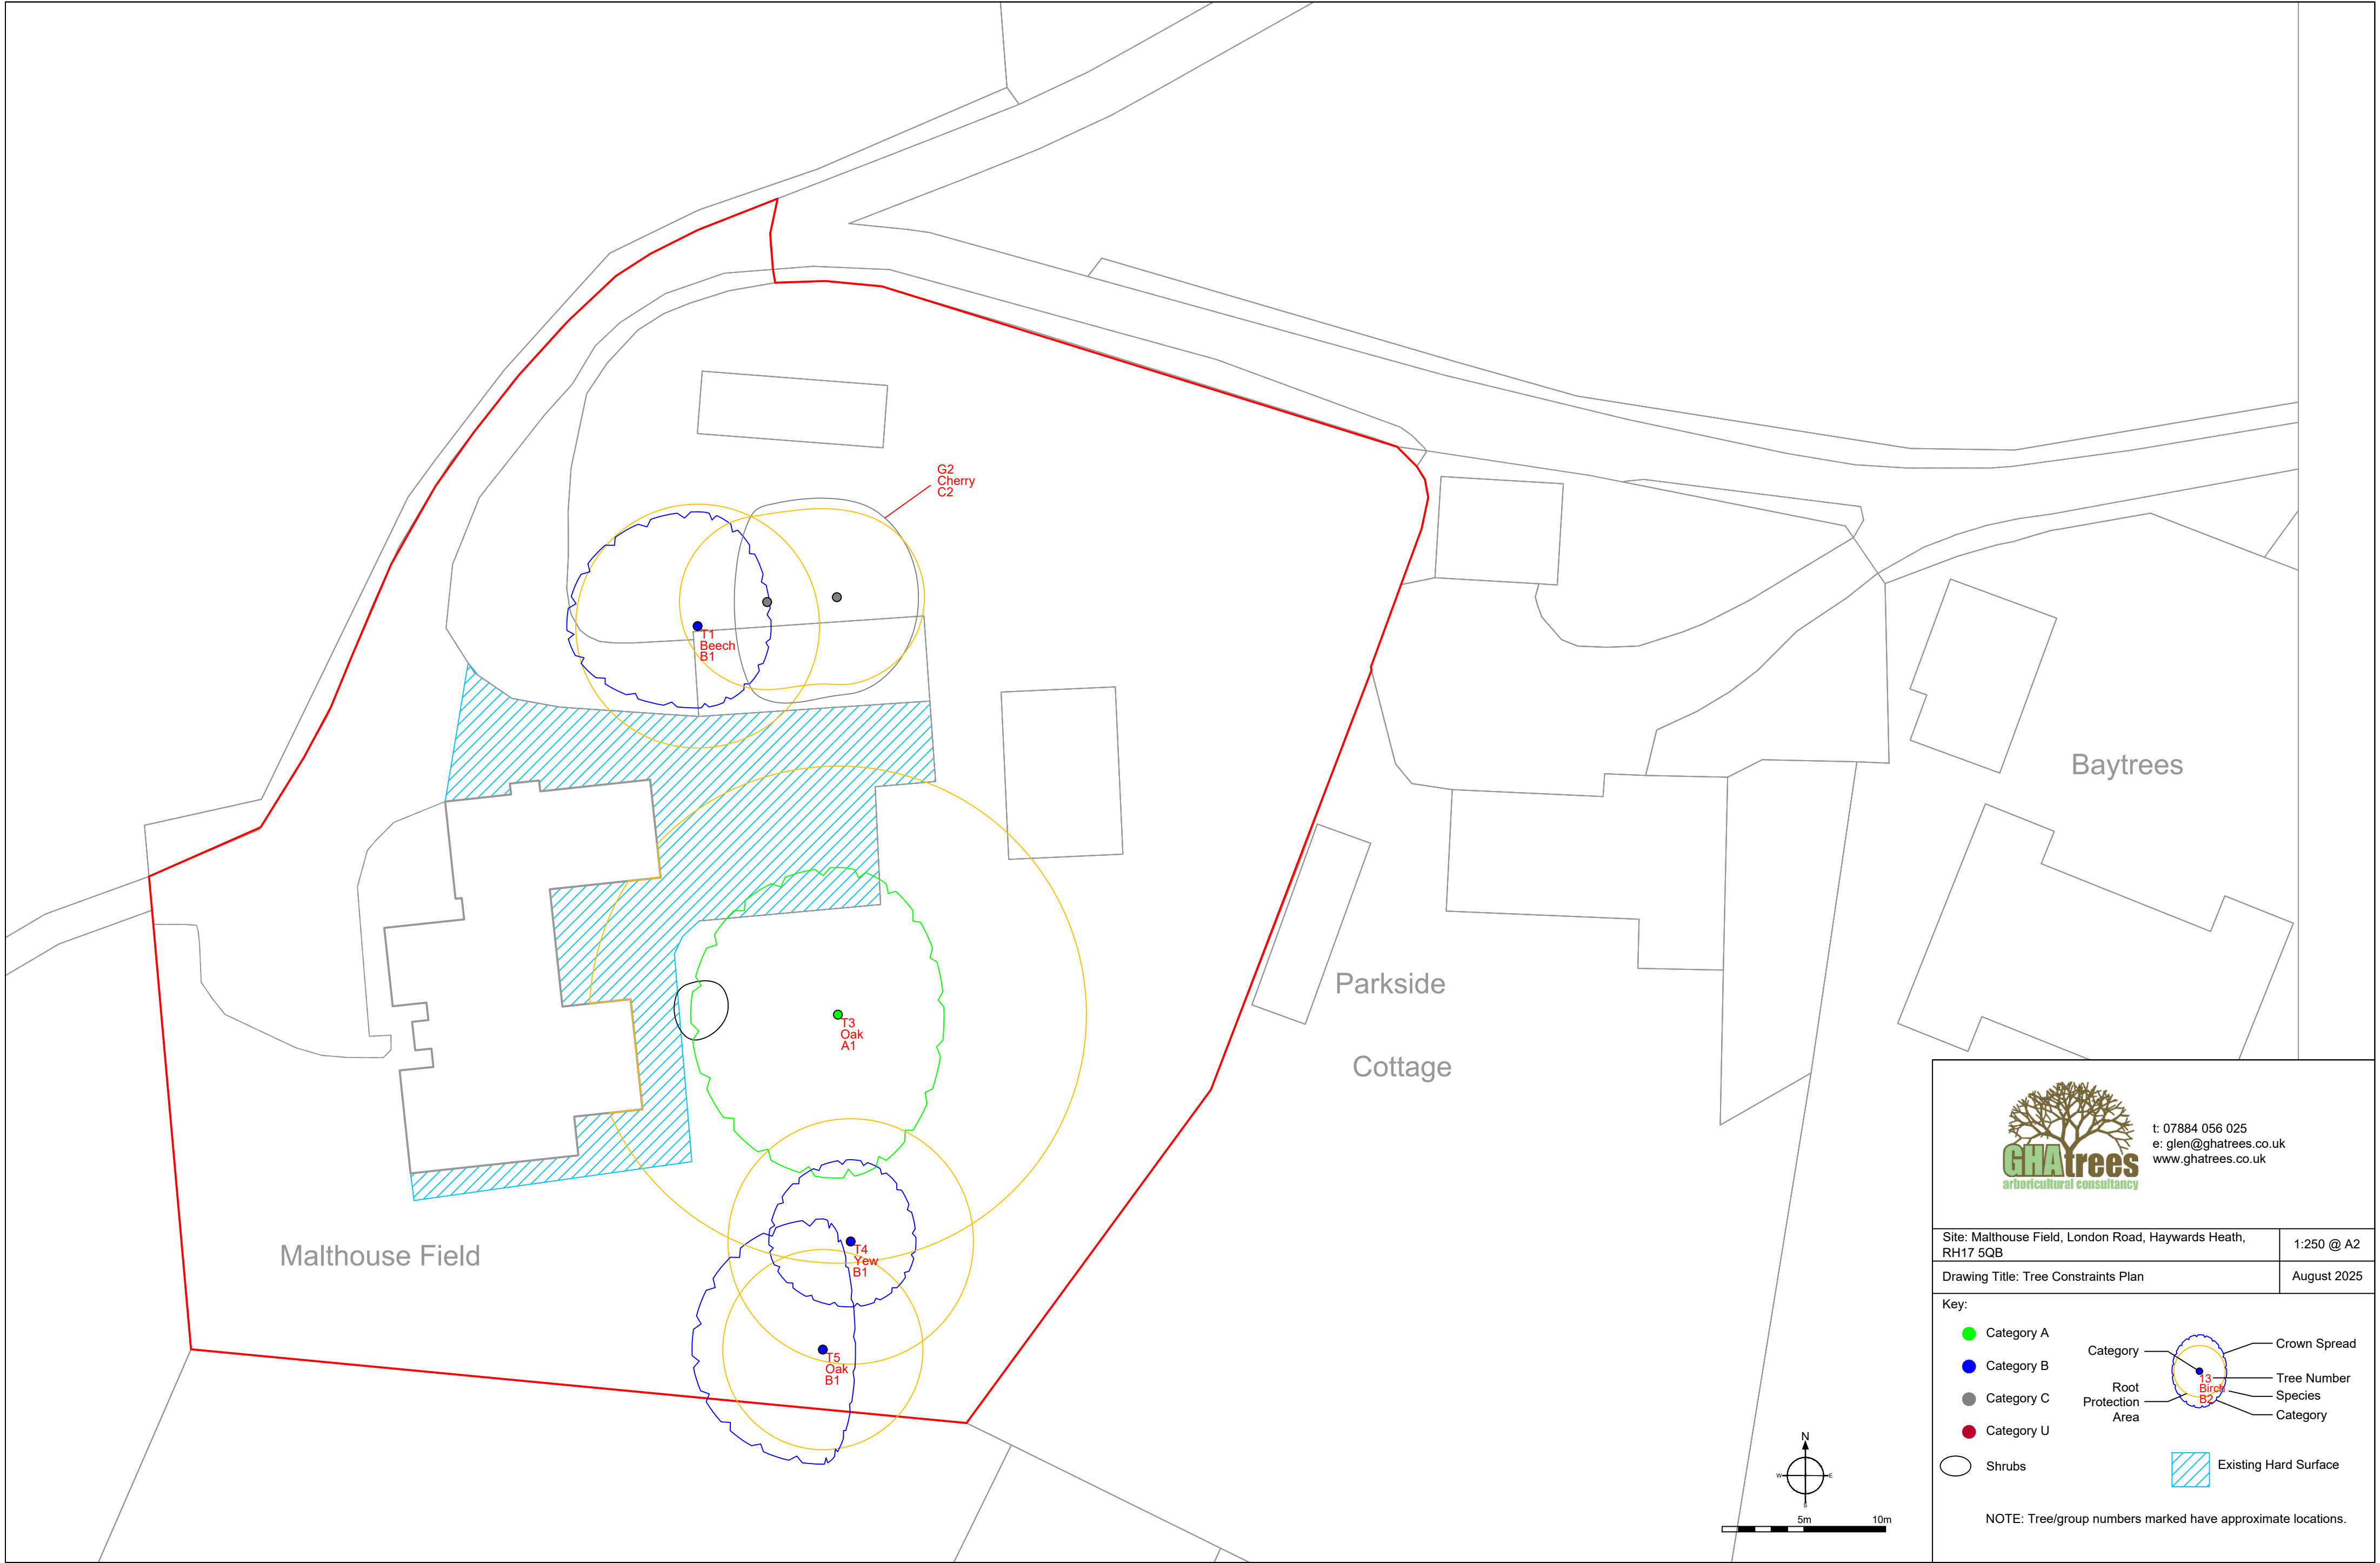

t: 07884 056 025
e: glen@ghatrees.co.uk
www.ghatrees.co.uk

Site: Malthouse Field, London Road, Haywards Heath, RH17 5QB	1:250 @ A2
Drawing Title: Tree Constraints Plan	August 2025

Key:

● Category A

● Category B

● Category C

● Category U

○ Shrubs

Existing Hard Surface

Category

Root Protection Area

NOTE: Tree/group numbers marked have approximate locations.