
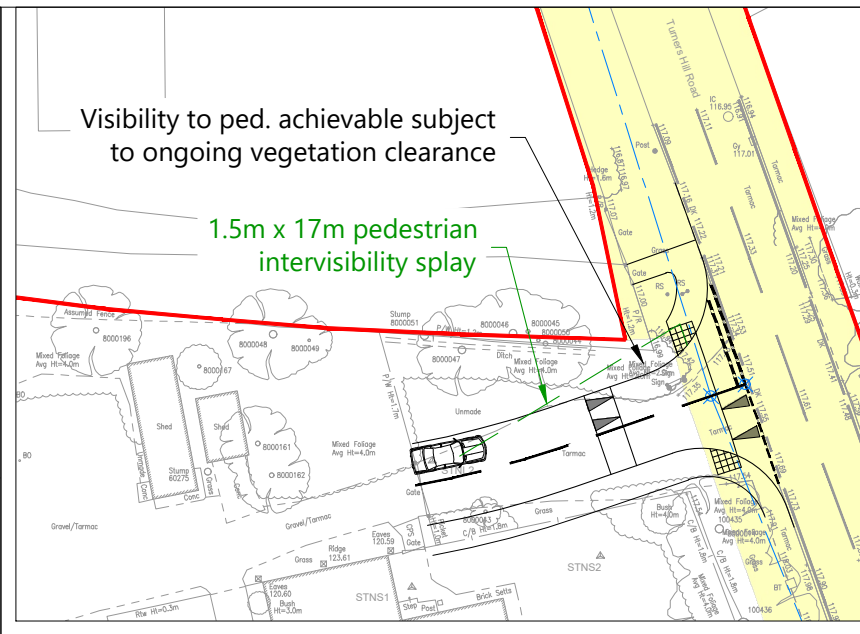


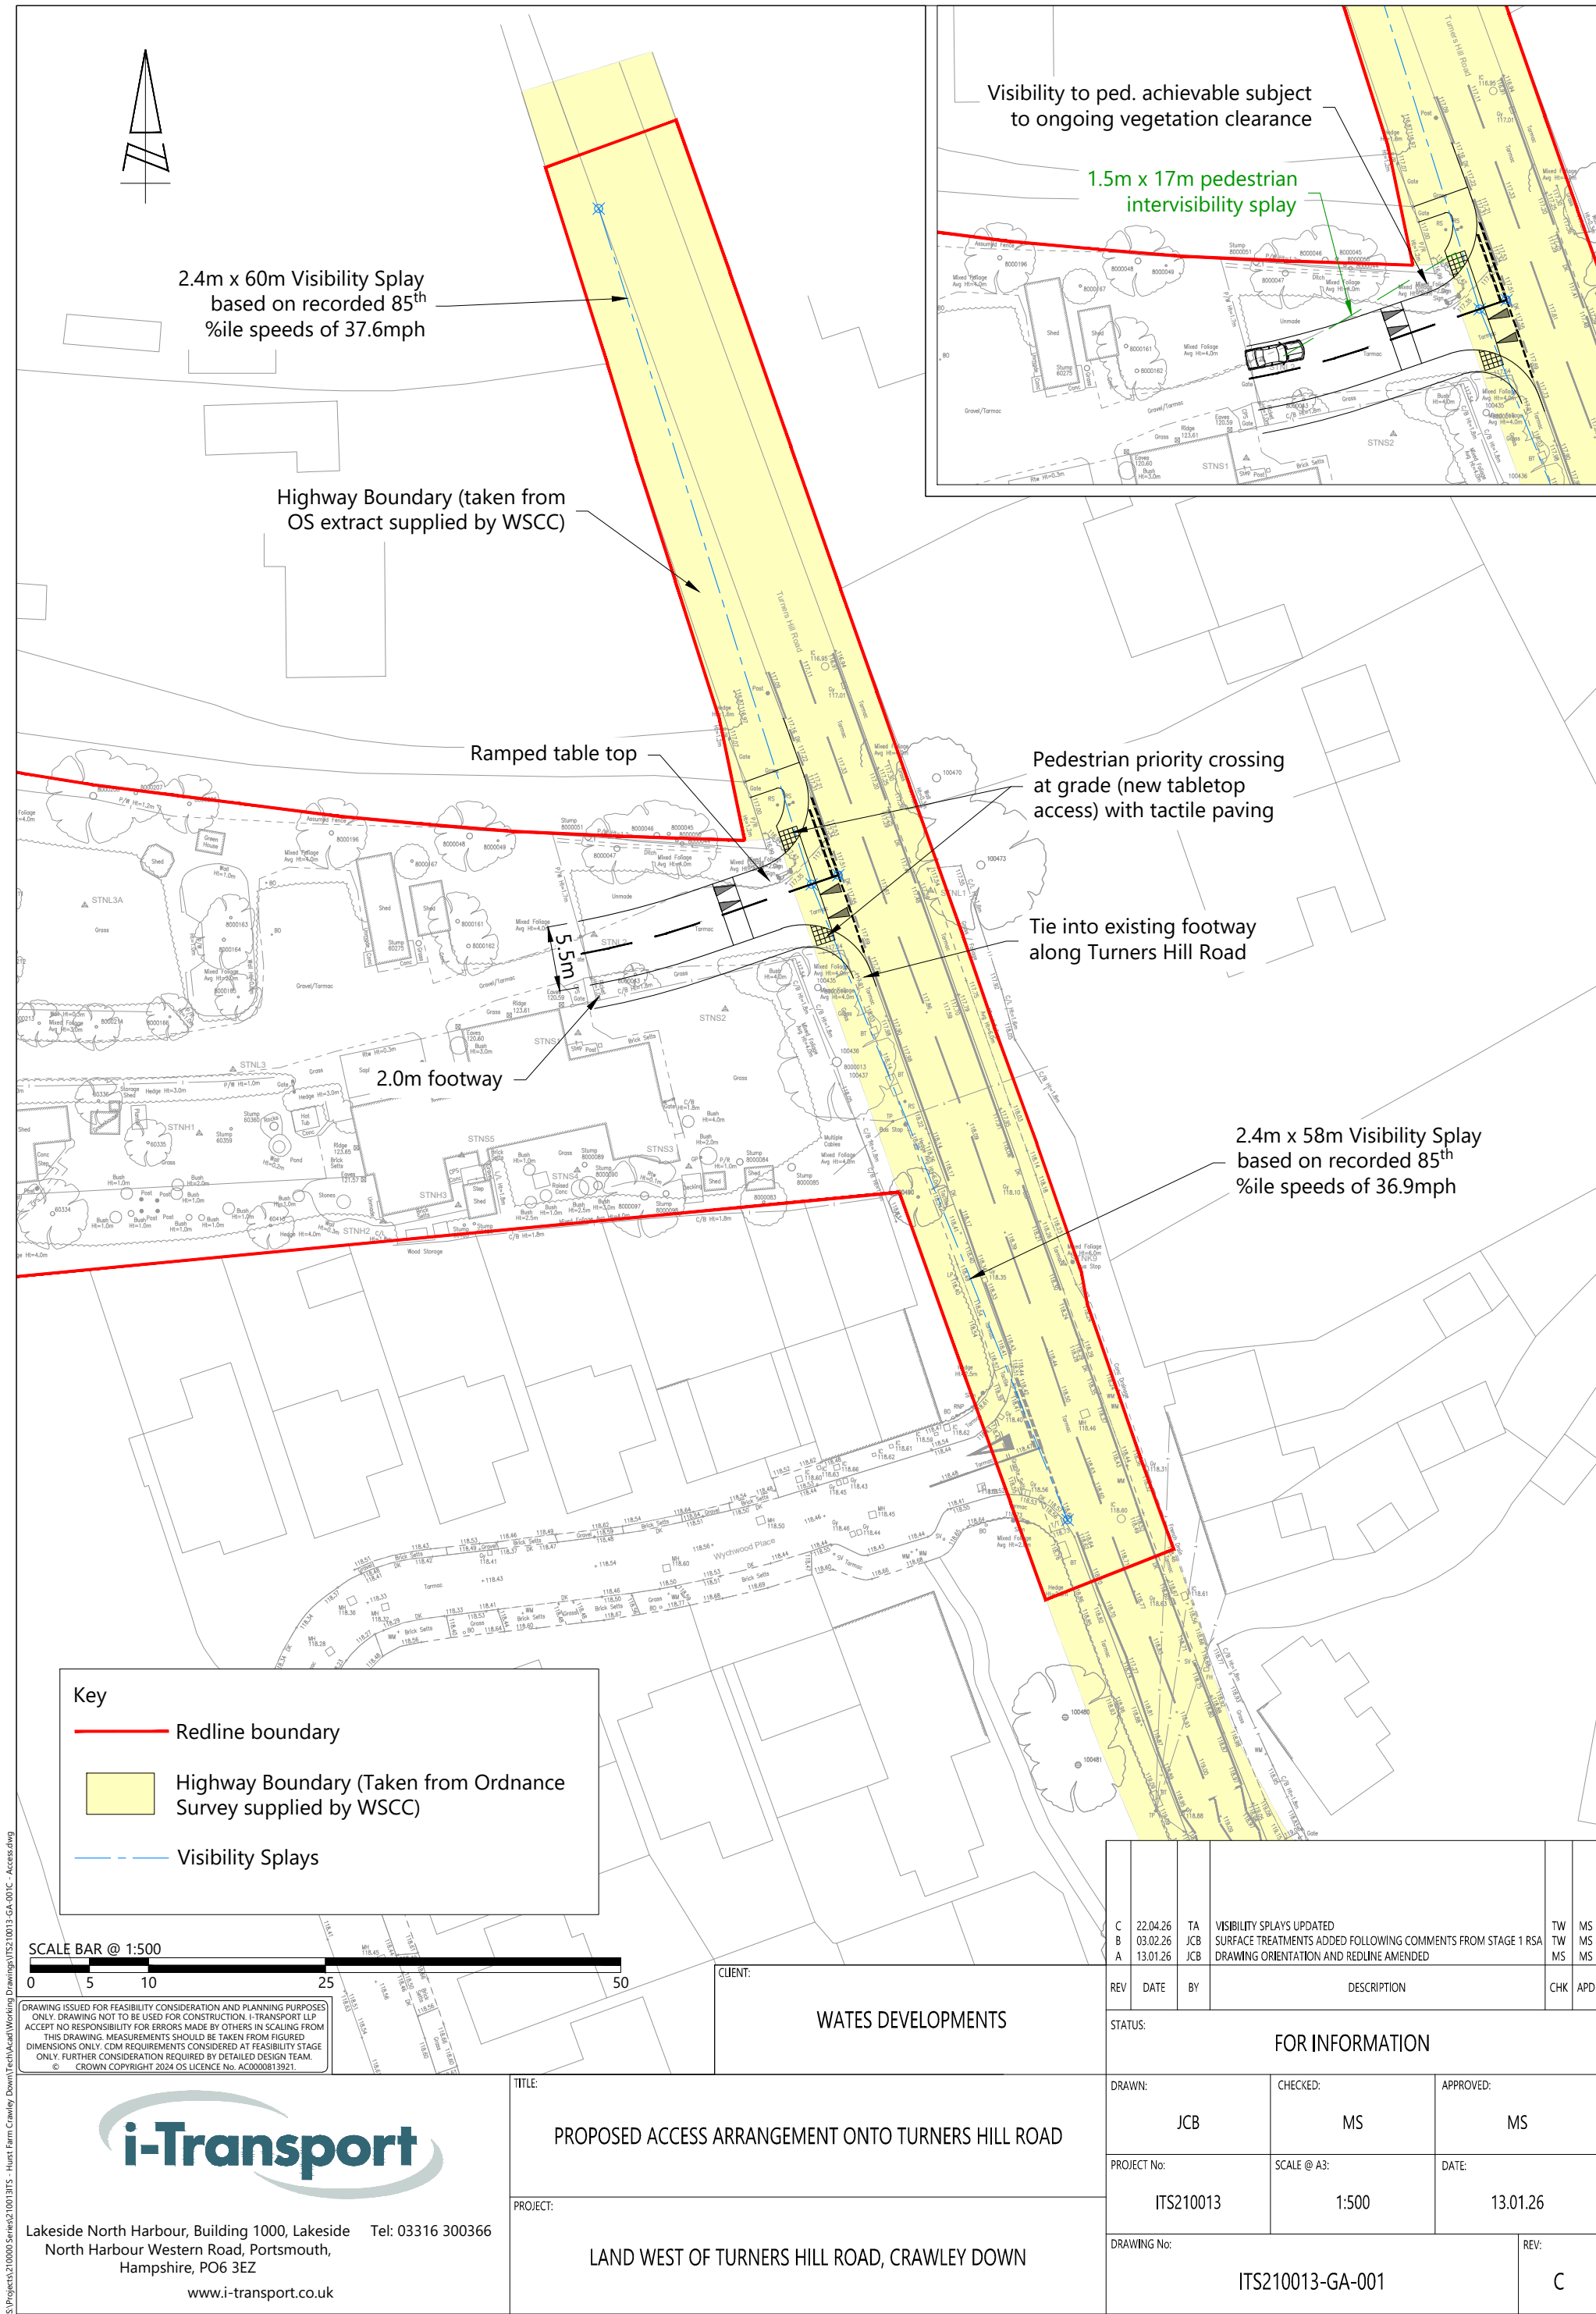


Key

Redline boundary

Highway Boundary (Taken from Ordnance Survey supplied by WSCC)

Visibility Splays

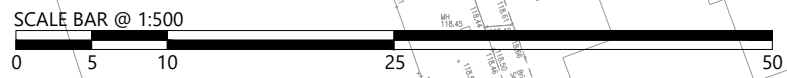

DRAWING ISSUED FOR FEASIBILITY CONSIDERATION AND PLANNING PURPOSES ONLY. DRAWING NOT TO BE USED FOR CONSTRUCTION. I-TRANSPORT LLP ACCEPT NO RESPONSIBILITY FOR ERRORS MADE BY OTHERS IN SCALING FROM THIS DRAWING. MEASUREMENTS SHOULD BE TAKEN FROM FIGURED DIMENSIONS ONLY. CDM REQUIREMENTS CONSIDERED AT FEASIBILITY STAGE ONLY. FURTHER CONSIDERATION REQUIRED BY DETAILED DESIGN TEAM. © CROWN COPYRIGHT 2024 OS LICENCE NO. AC0000813921.



Lakeside North Harbour, Building 1000, Lakeside
North Harbour Western Road, Portsmouth,
Hampshire, PO6 3EZ
www.i-transport.co.uk

CLIENT:
WATES DEVELOPMENTS

TITLE:
PROPOSED ACCESS ARRANGEMENT ONTO TURNERS HILL ROAD
PROJECT:
LAND WEST OF TURNERS HILL ROAD, CRAWLEY DOWN

C	22.04.26	TA	VISIBILITY SPLAYS UPDATED	TW	MS
B	03.02.26	JCB	SURFACE TREATMENTS ADDED FOLLOWING COMMENTS FROM STAGE 1 RSA	TW	MS
A	13.01.26	JCB	DRAWING ORIENTATION AND REDLINE AMENDED	MS	MS
REV	DATE	BY	DESCRIPTION	CHK	APD

STATUS:			FOR INFORMATION		
DRAWN:		CHECKED:	APPROVED:		
JCB		MS	MS		
PROJECT No:		SCALE @ A3:	DATE:		
ITS210013		1:500	13.01.26		
DRAWING No:					REV:
ITS210013-GA-001					C