




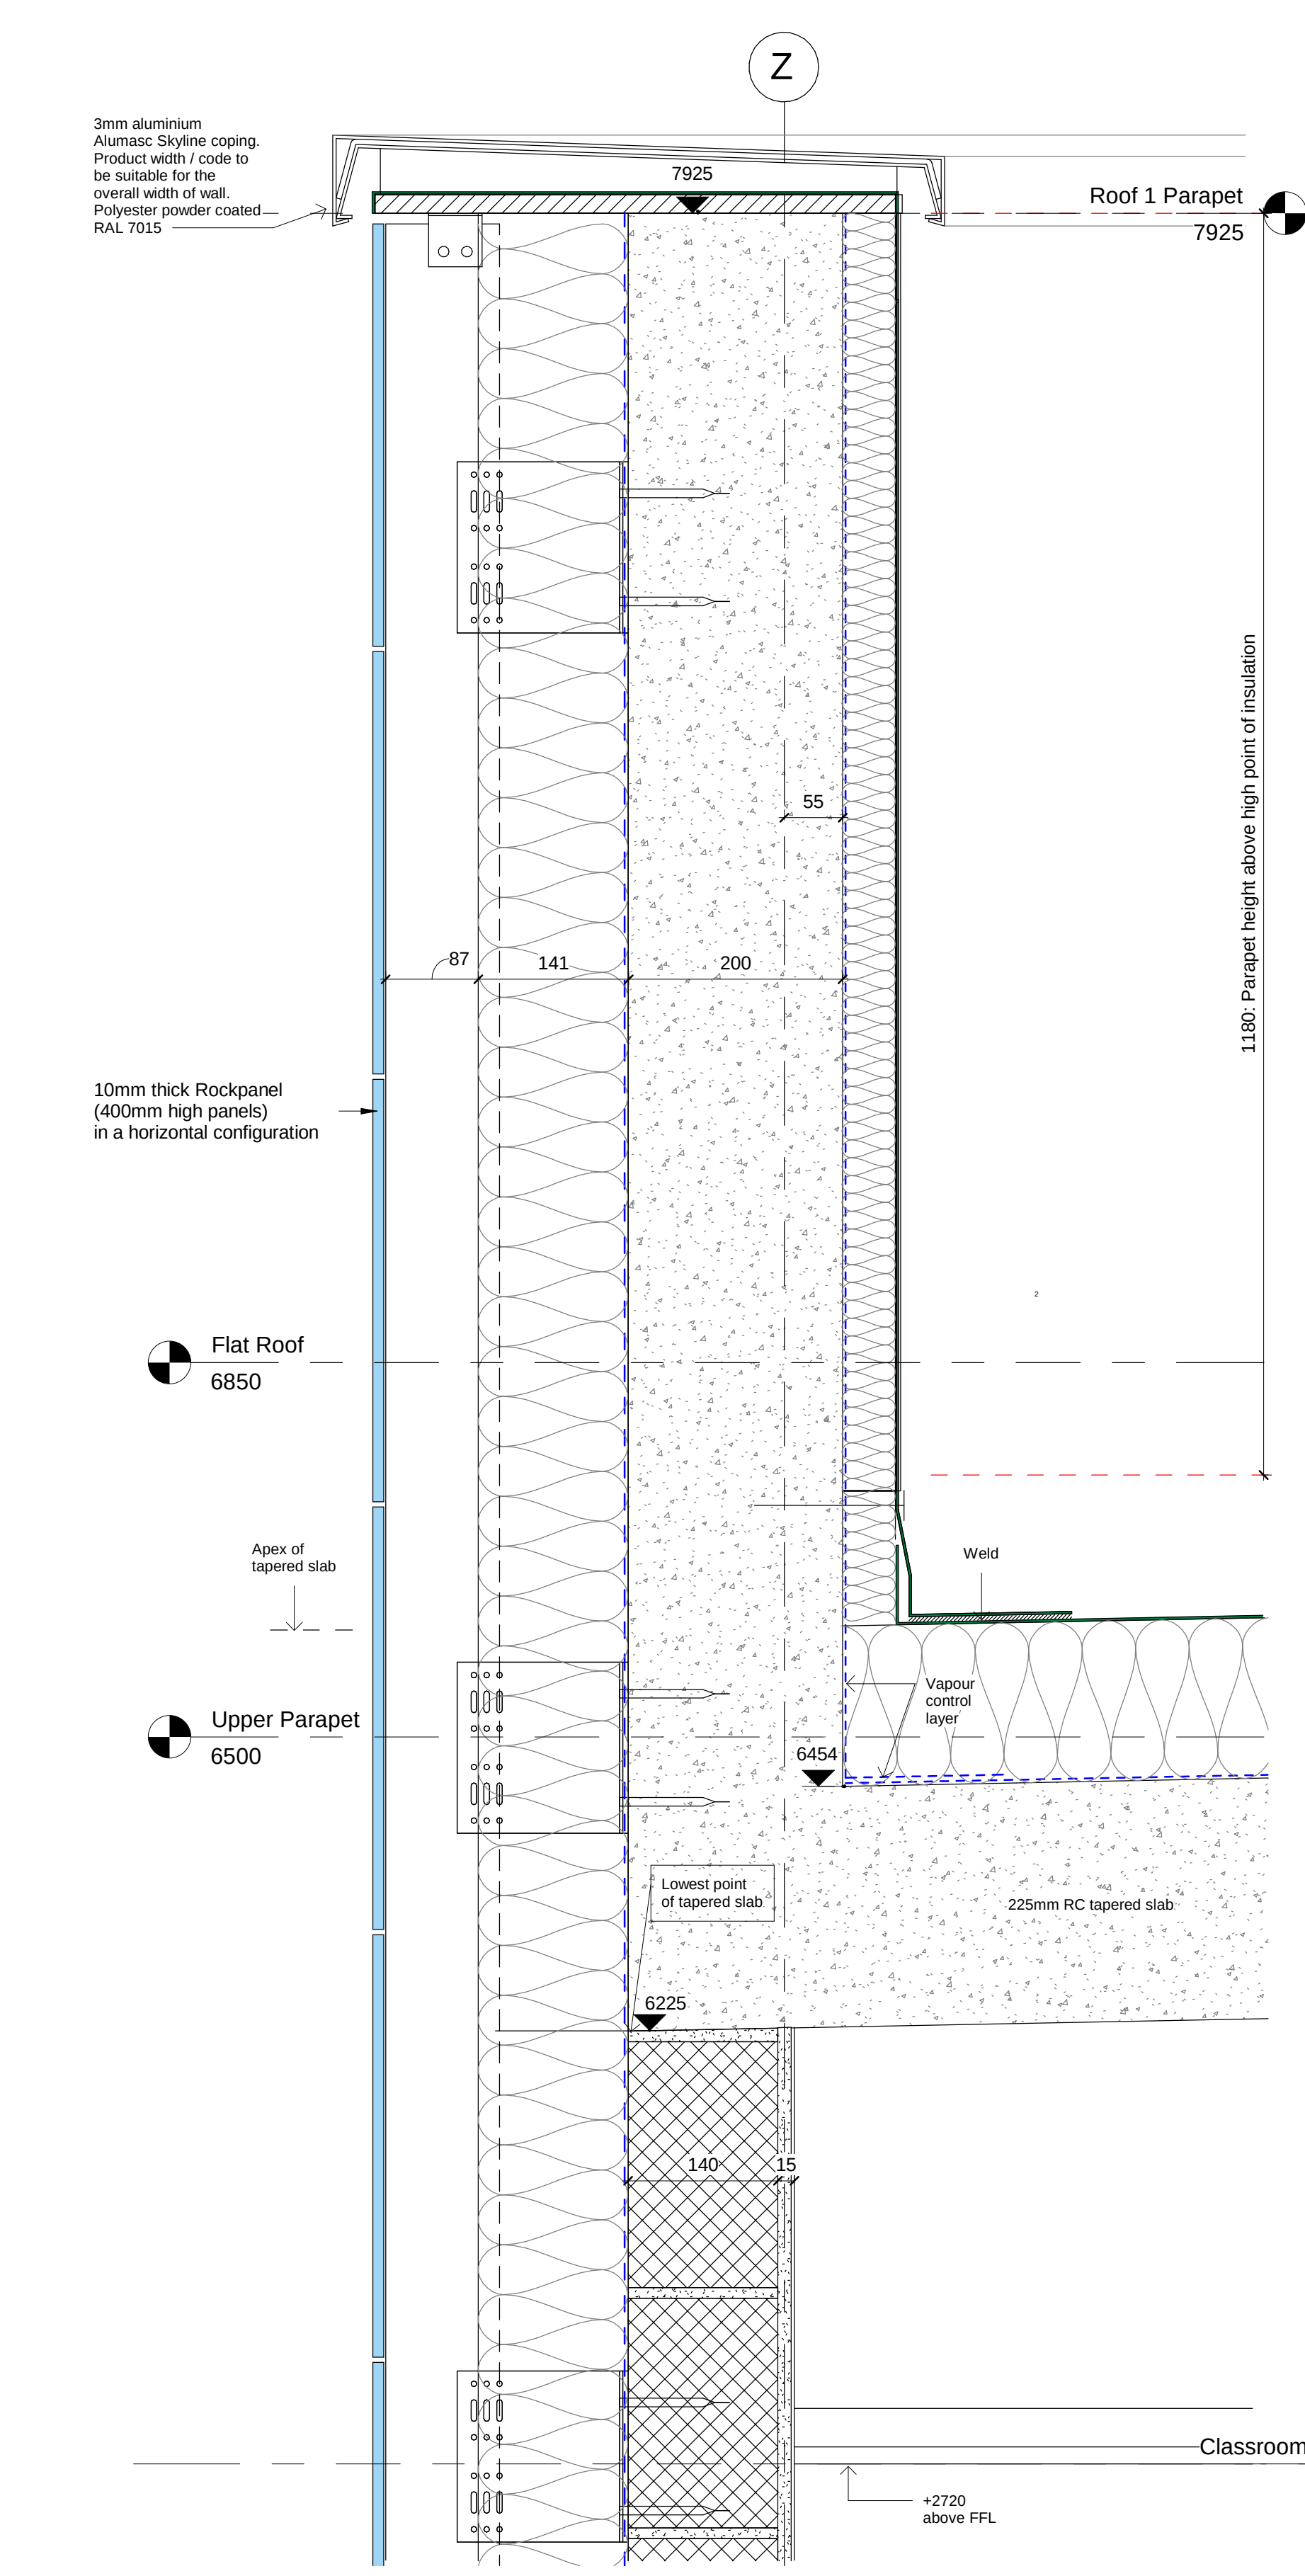

1 Parapet Detail A
1 : 5

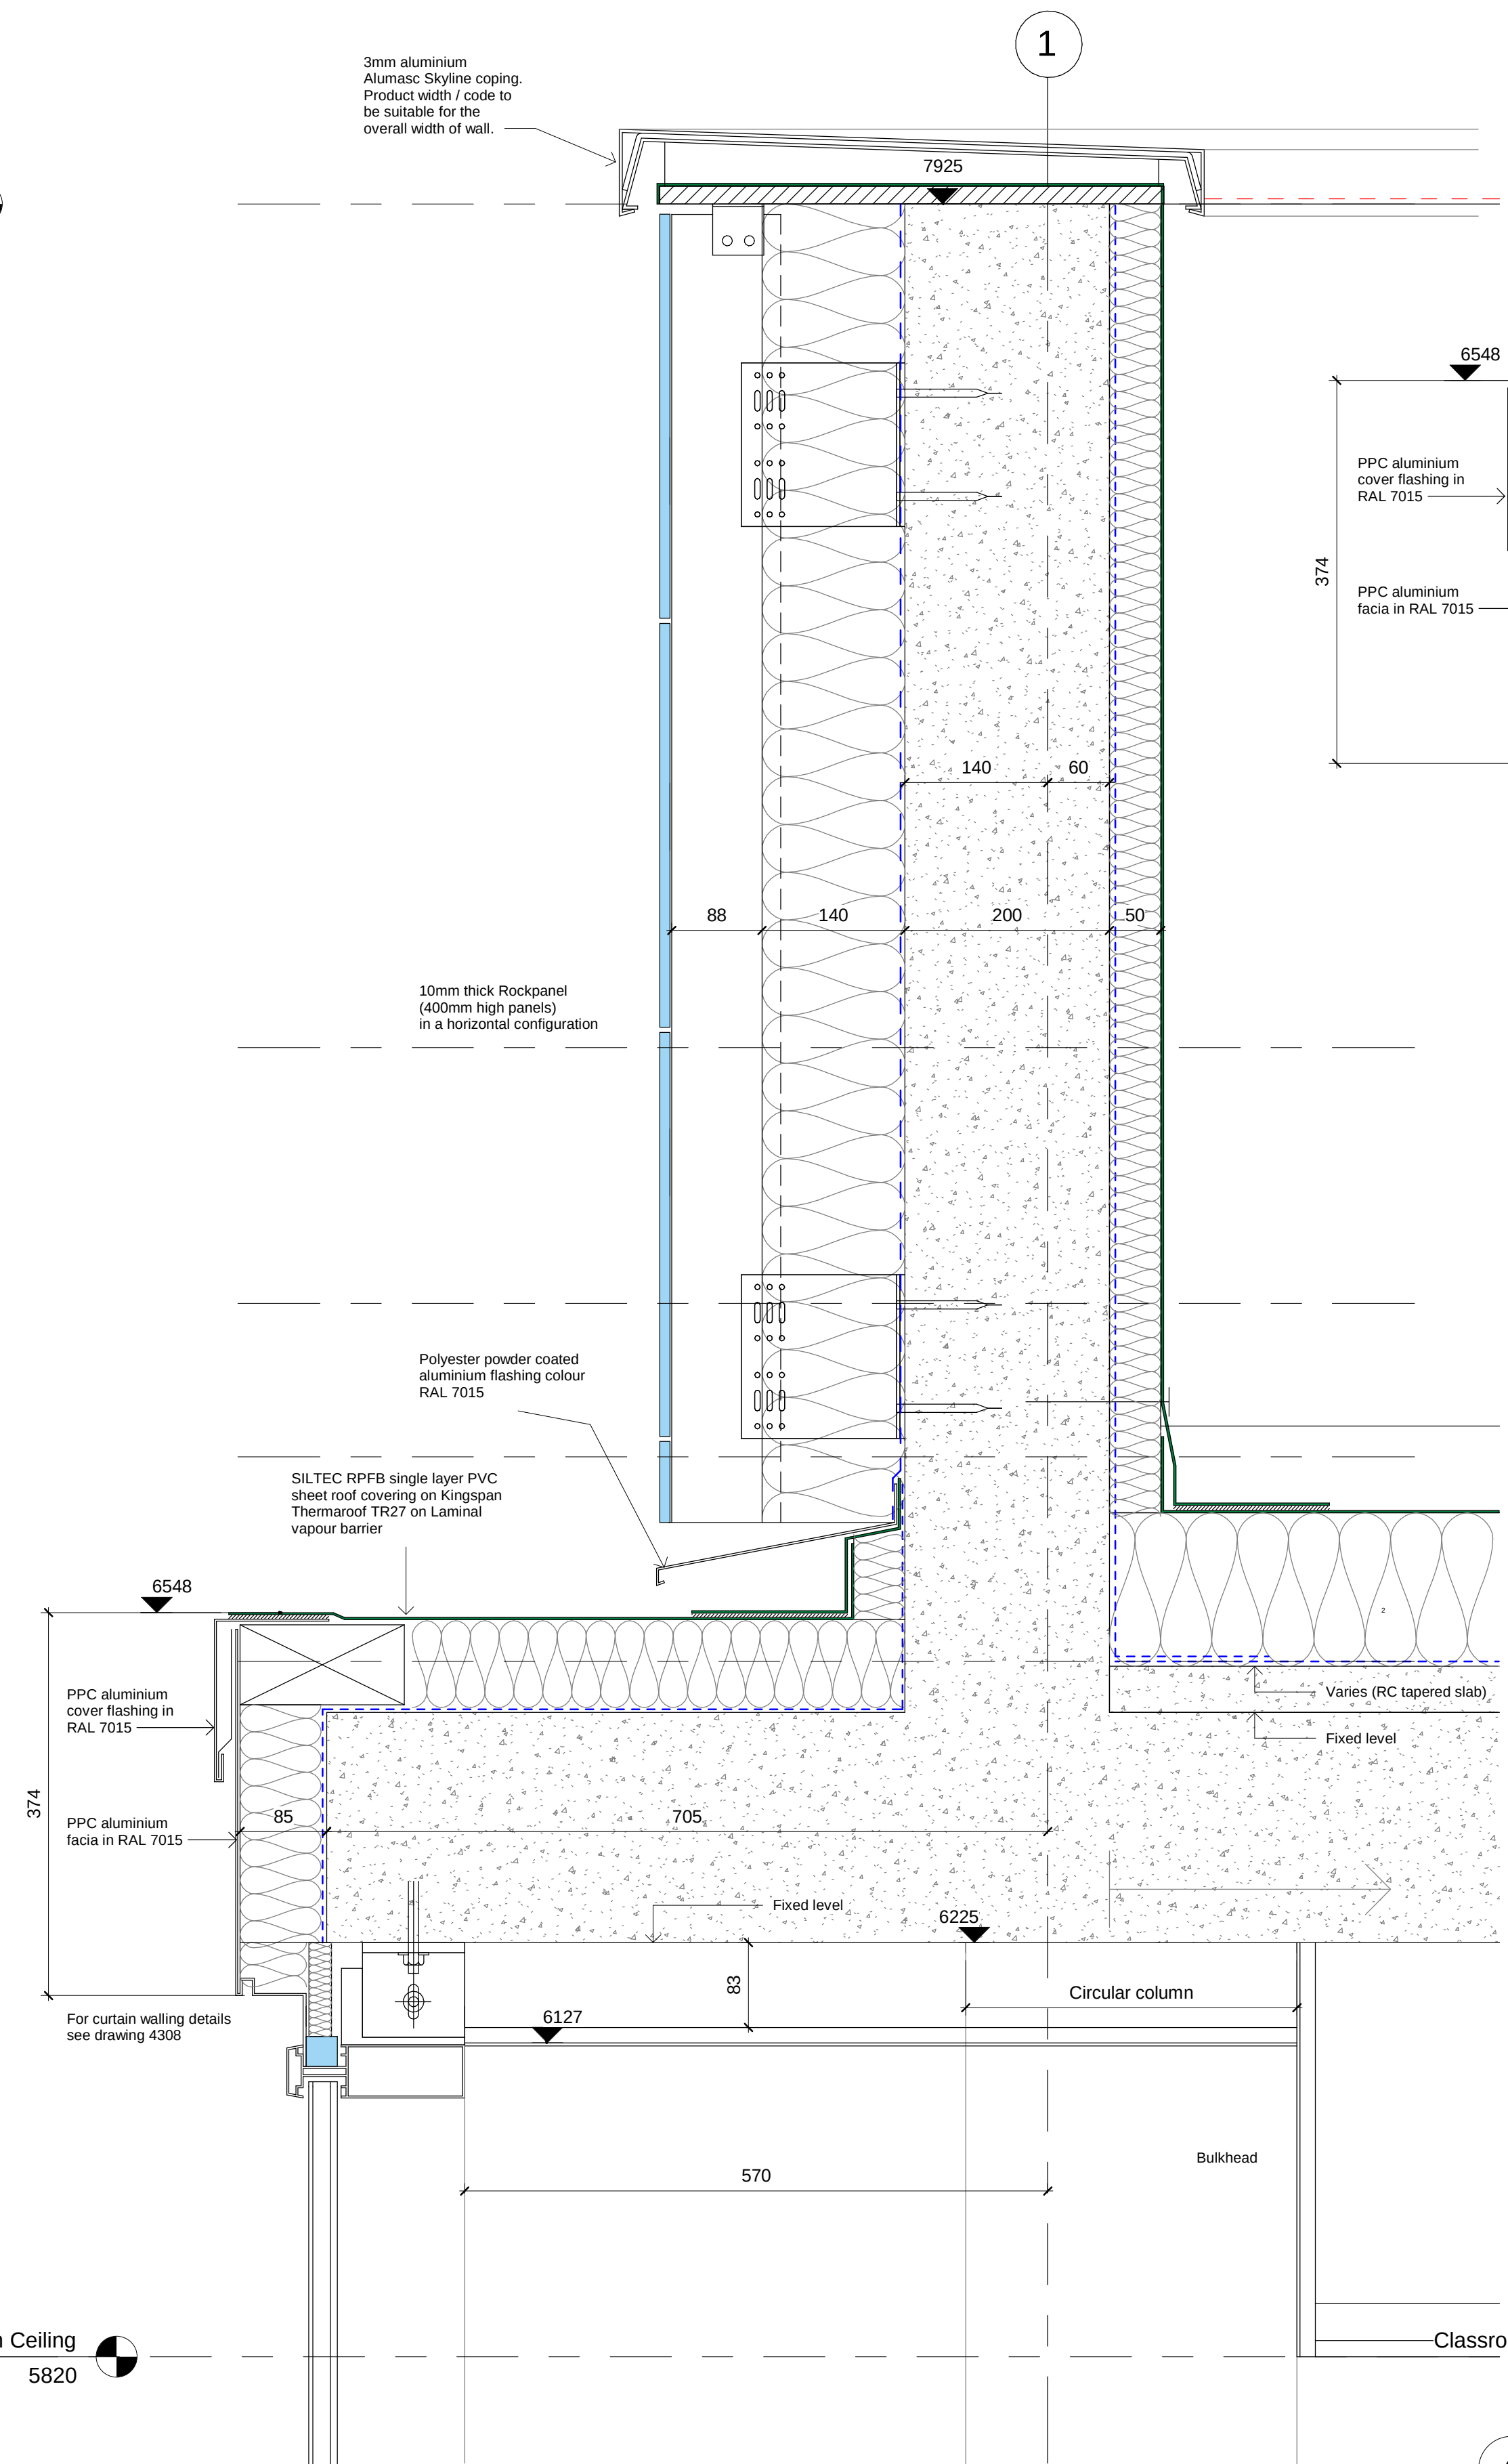

2 Parapet Detail Planning 2
1 : 5

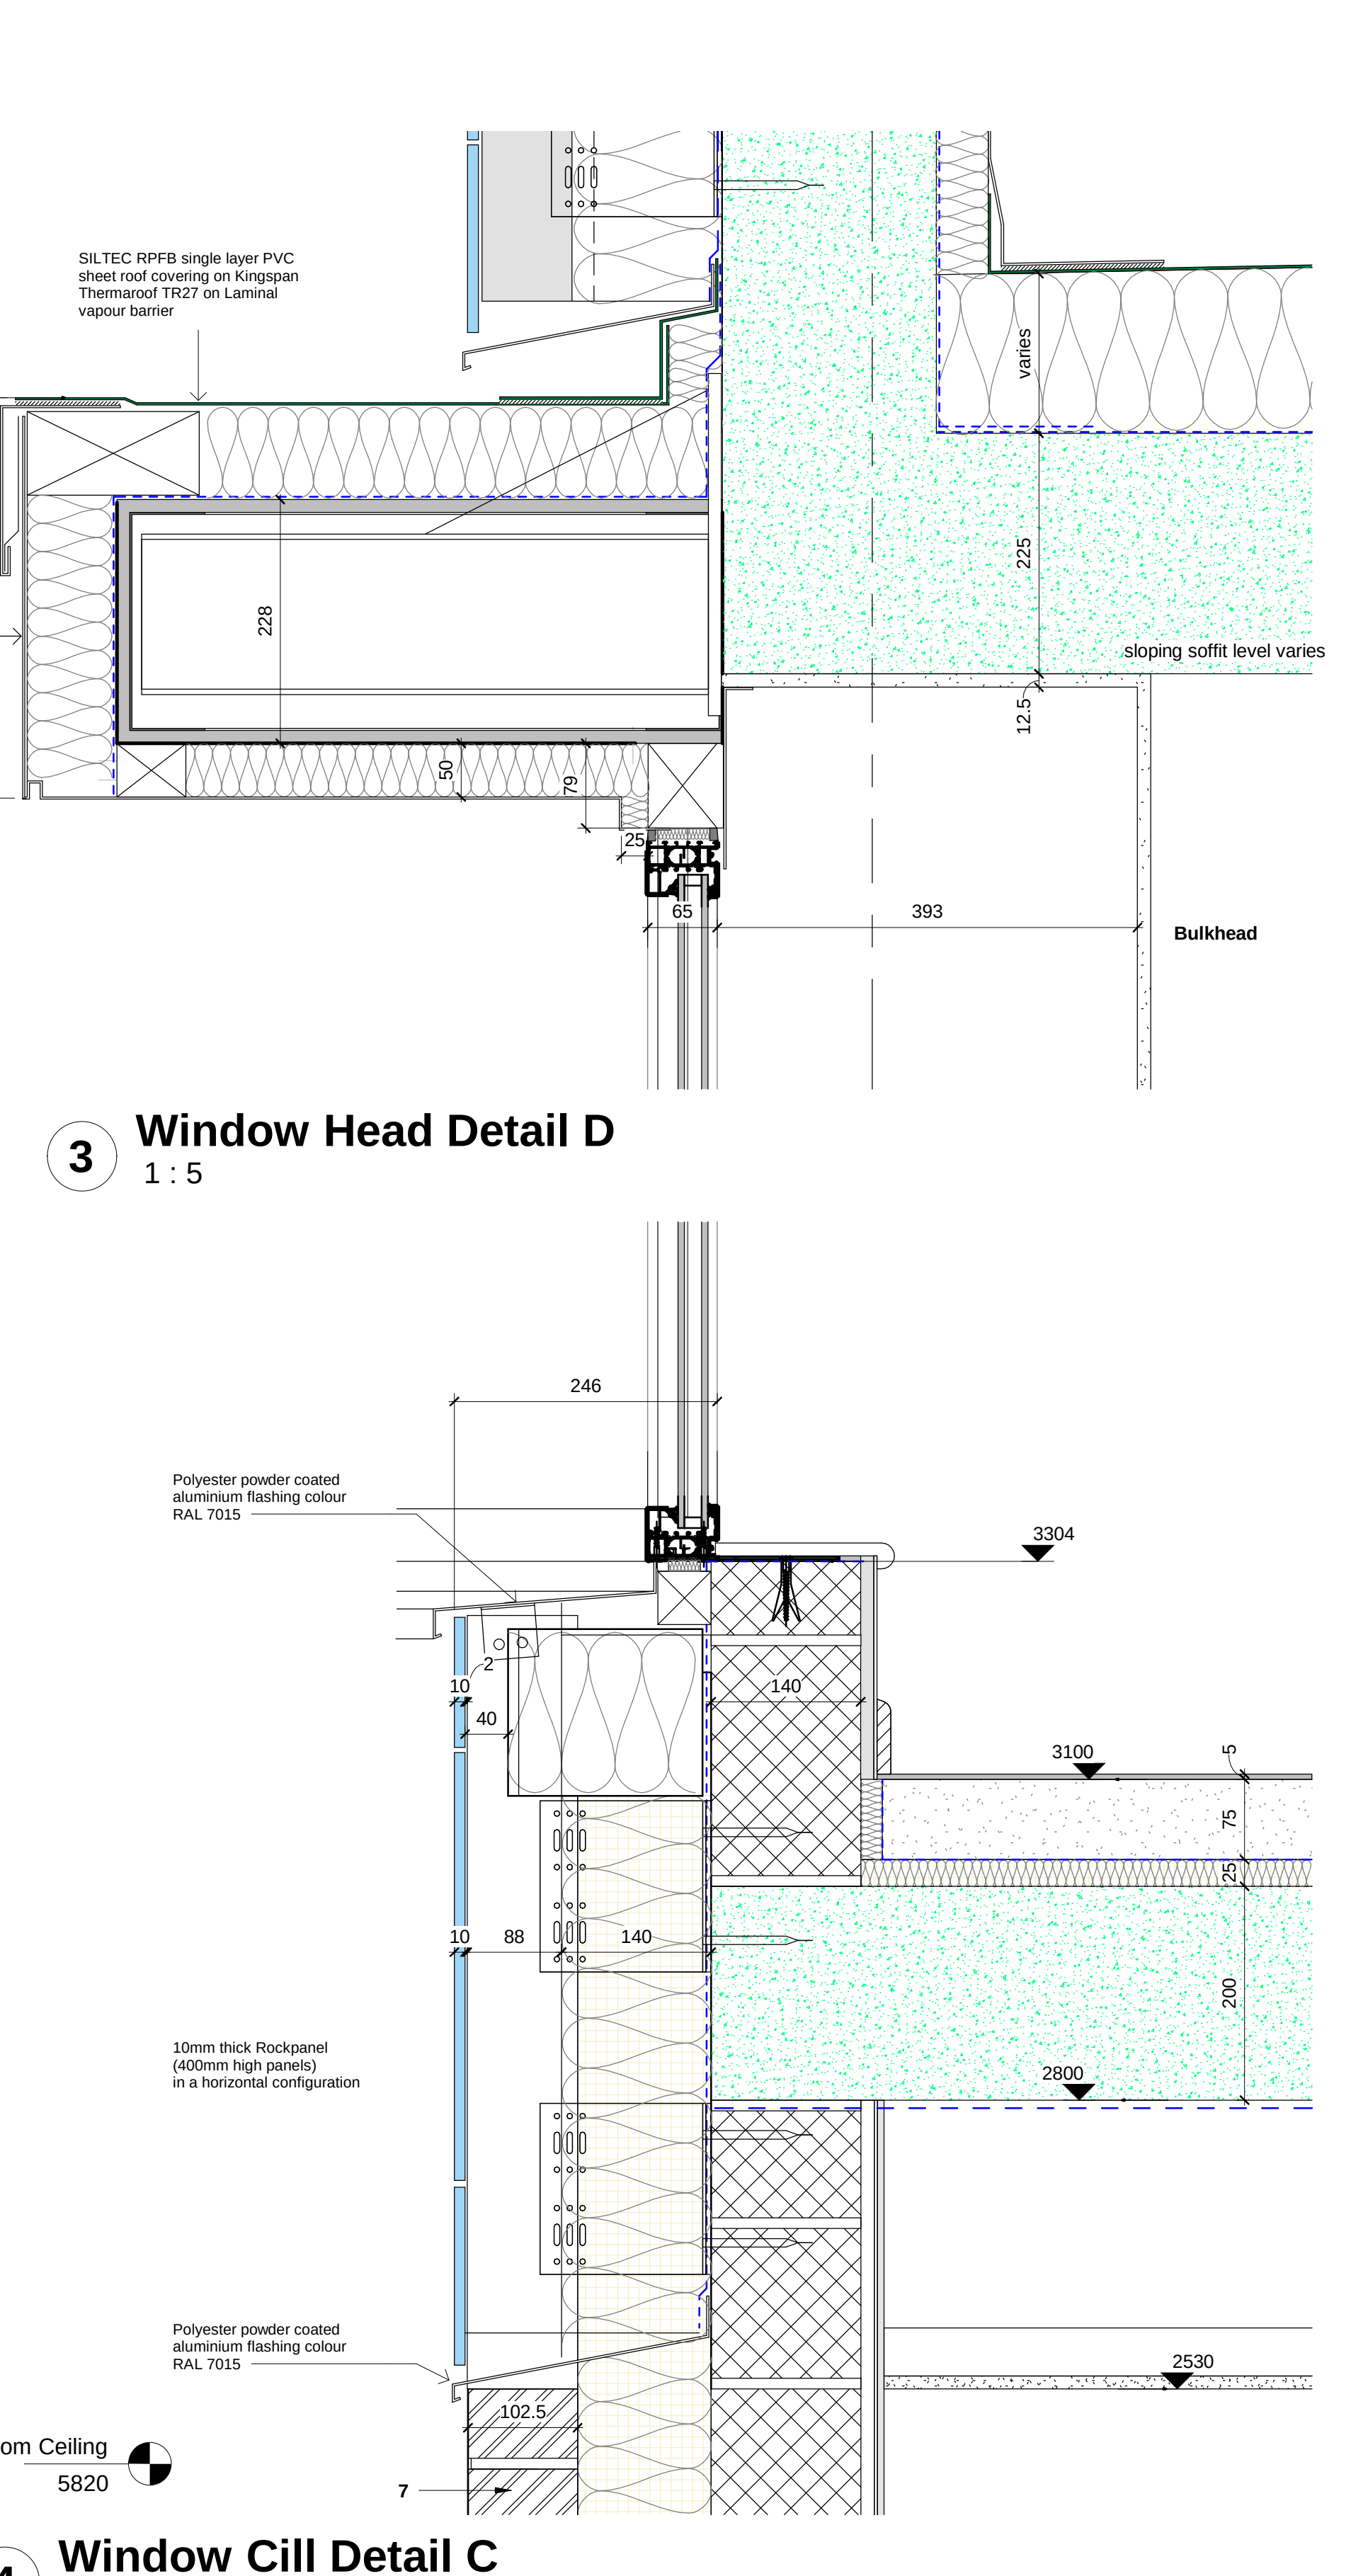

3 Window Head Detail D
1 : 5

4 Window Cill Detail C
1 : 5