


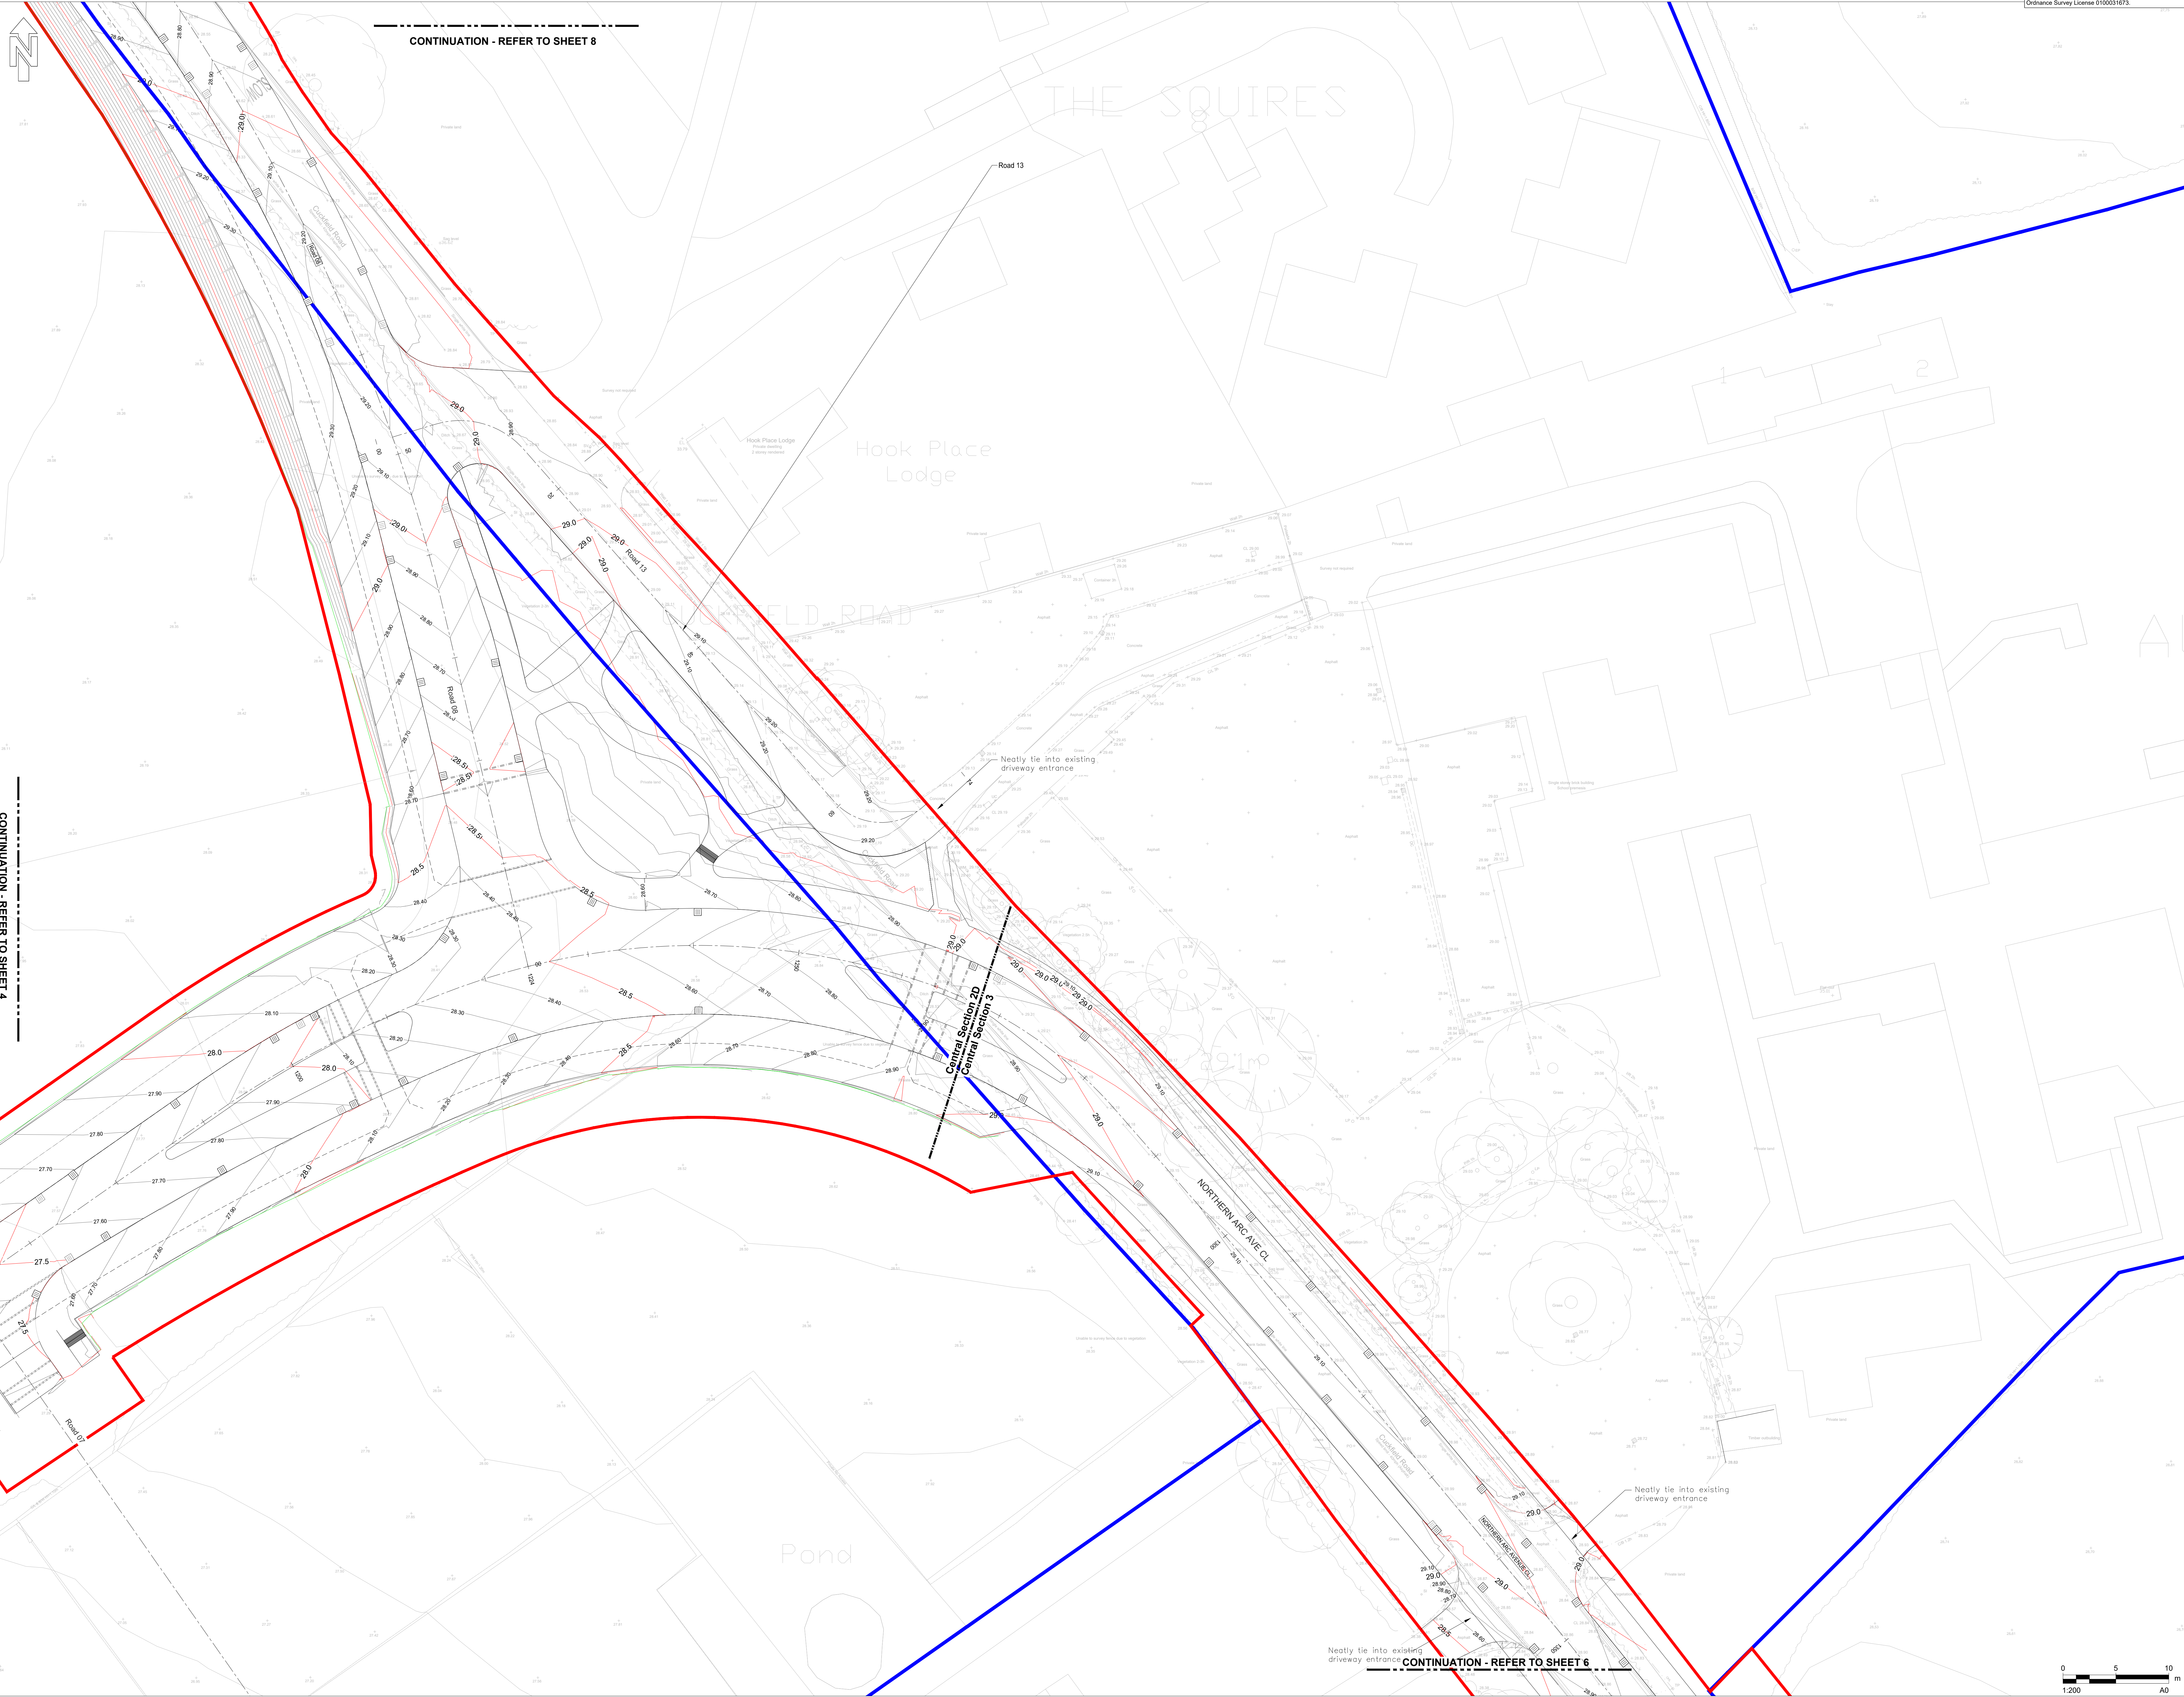


- This drawing is based upon topographical information by 40Seven survey consultants, drawing 1520_P_Rev C dated August 2018 and updated topographical survey by Survey Solution drawing 50862DWL5-01 dated September 2023.
- It is the responsibility of the Contractor to confirm existing levels of the adjoining phases, e.g. Eastern and Western Bridge Link Road prior to commencement.
- Highway design remains subject to Section 38 Technical Approval by Highway Authority.
- Contours represent a continuation of the highway and negate the raised table junctions and island which will be subject to Section 38 design development and technical approval.
- This design has been coordinated with the West Bridge Link Road design file reference WBLR-CAP-HGN-04-M3-C-0041 dated Septemr 2023 and Eastern Bridge Link Road design file reference 13258-CRI-EBLR-FOR PLANNING SUBMISSION-M2-C-0001 dated April 2023.

- Scheme Planning Application Boundary
- Land Ownership Boundary
- 0.5m Major Contour
- 0.1m Minor Contour
- 0.5m EBLR/WBLR Major Contour as future design by others or simila name
- 0.1m EBLR/WBLR Minor Contour as future design by others or simila name
- Road Gully

FOR APPROVAL

S4 FOR STAGE APPROVAL

PK4	15/10/2025	RAISED TABLE AT ROAD 8 JUNCTION REVISED
PK3	20/10/2024	FOR PLANNING SUBMISSION
PK2	15/01/2024	FOR APPROVAL
PK1	16/11/2023	FIRST ISSUE
J/R	DATE	DESCRIPTION

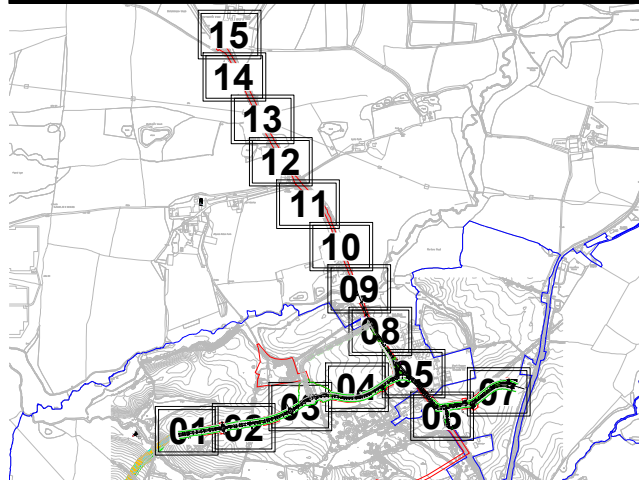

60610807

ADOPTABLE HIGHWAY
ROAD CONTOURS - SHEET 5

60610807-ACM-CS-ZZ-DR-HW-00-0605