


GENERAL NOTES

- 1.1. THIS DRAWING IS COPYRIGHTED AND SHOULD NOT BE REPRODUCED IN WHOLE OR PART WITHOUT THE WRITTEN CONSENT OF PARTRICK PARSONS LTD.
- 1.2. DO NOT SCALE FROM THIS DRAWING.
- 1.3. ALL DIMENSIONS TO BE CHECKED ON-SITE AND DRAWINGS, ANY DISCREPANCIES TO BE REPORTED TO ENGINEER PRIOR TO CONSTRUCTION.
- 1.4. ALL DIMENSIONS IN mm UNLESS NOTED OTHERWISE.
- 1.5. ALL LEVELS IN METERS.
- 1.6. DIMENSIONS TO FACE UNLESS NOTED OTHERWISE.
- 1.7. THIS DRAWING IS TO BE READ IN CONJUNCTION WITH ALL RELEVANT ENGINEERS DRAWINGS & SPECIFICATIONS.

LEGEND

Site Boundary

Openspace to be retained by Bellway

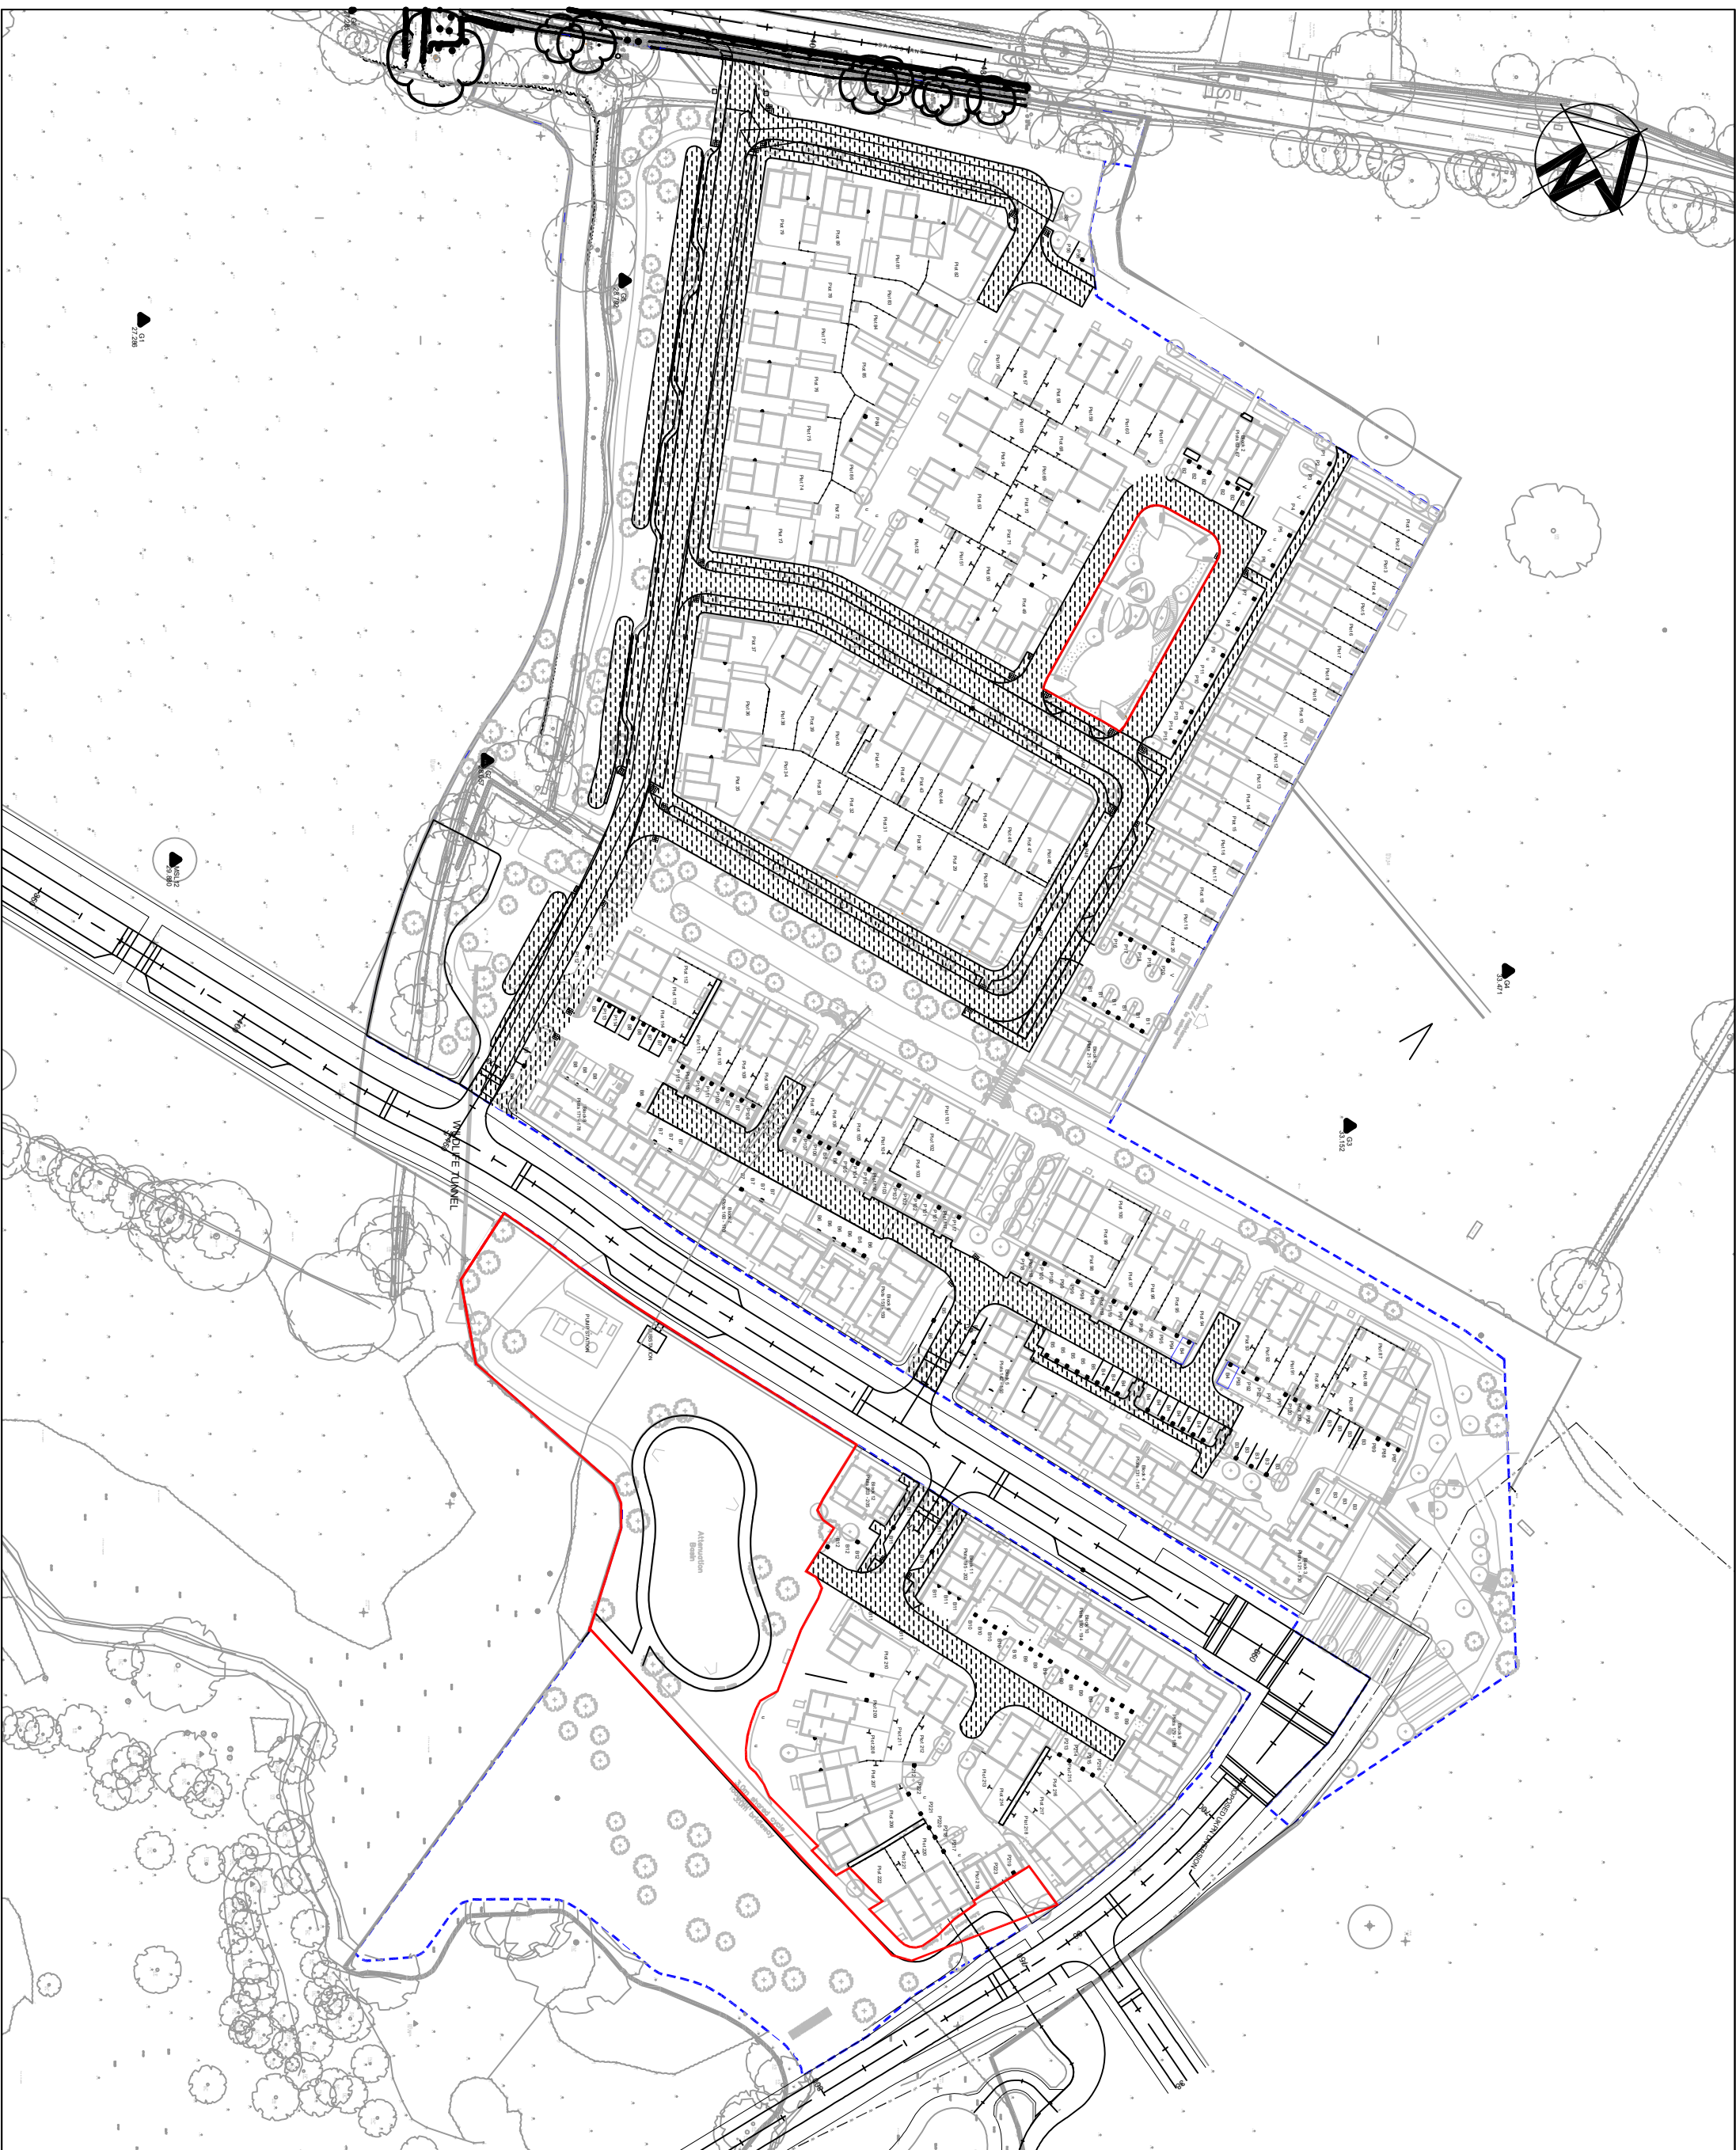

P.1 INITIAL ISSUE				
REV.	REVISION NOTE/COMMENT			
DRAW DATE	CD BY	DATE	APP BY/DATE	



Project
NORTHERN ARC,
BURGESS HILL

Drawing RETAINED OPEN SPACE PLAN	
Drawn AB	Date FEBRUARY 2026
Project No. AY-1	Scale @ A3 1:1250
Status Description	
INFORMATION	
Drawing No. AY01 - ROSP - 001	Revision P1