


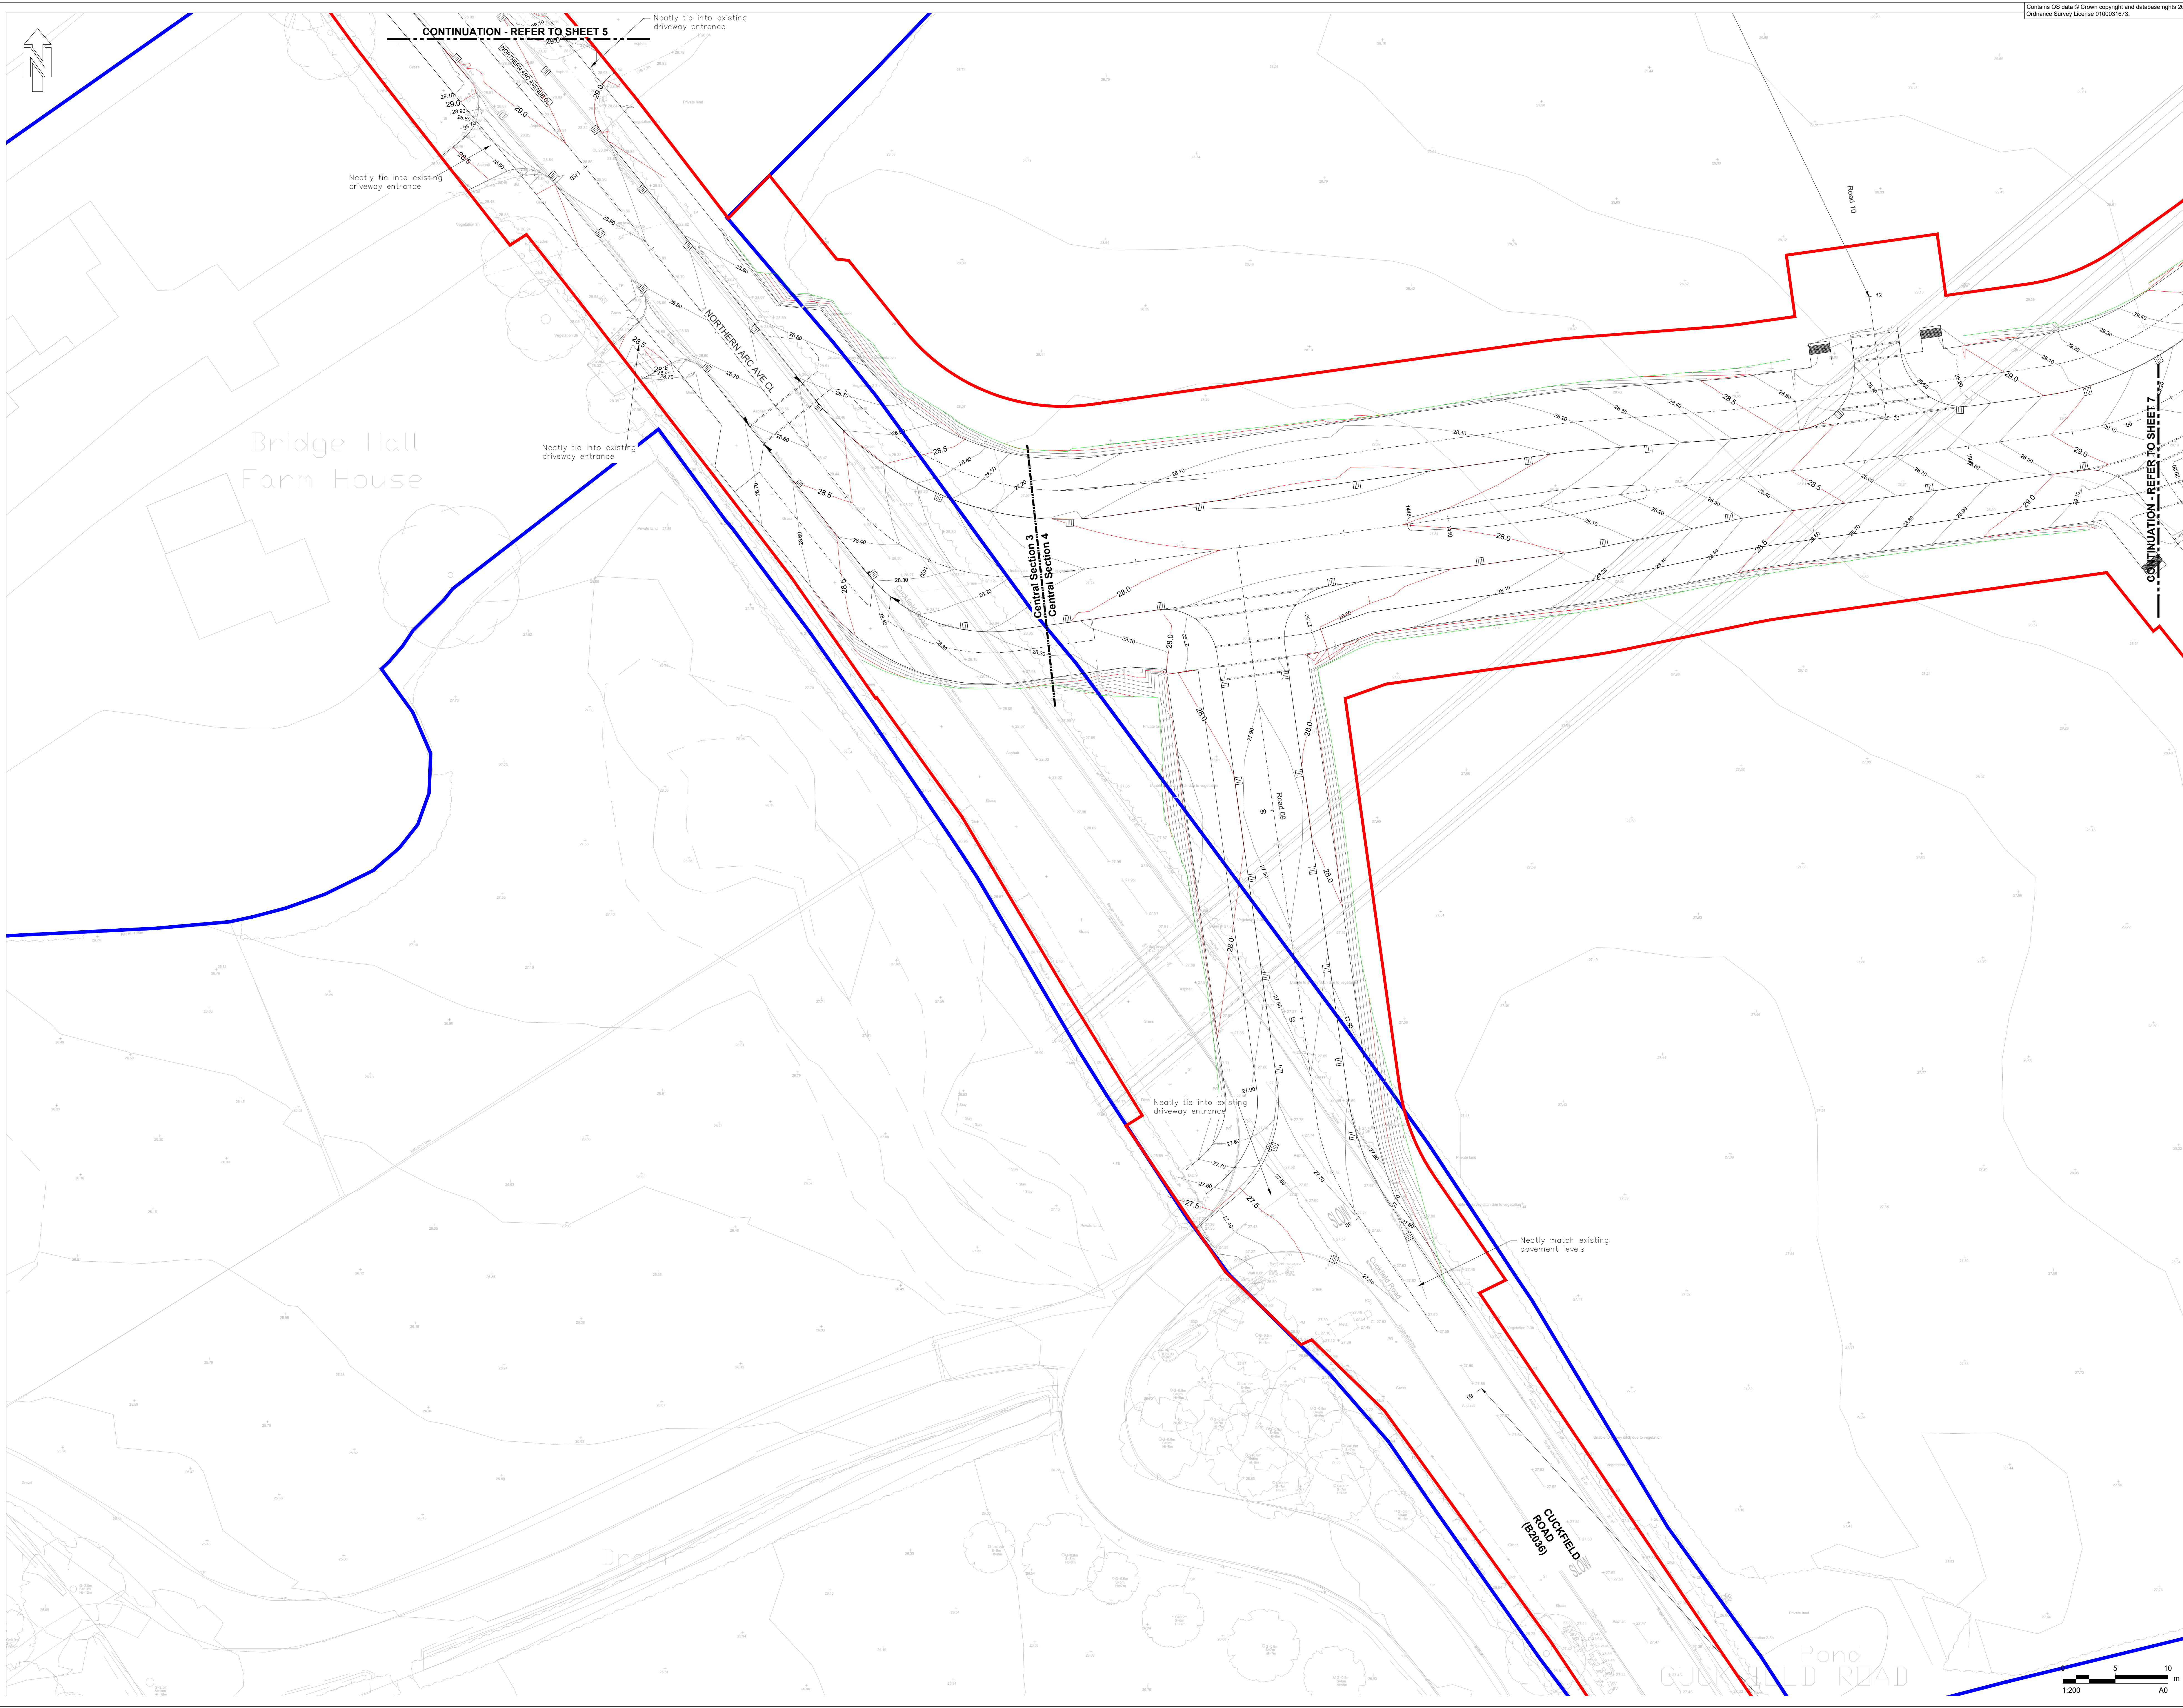

Contains OS data © Crown copyright and database rights 2023
Ordnance Survey License 0100031073



PROJECT

Brookleigh -
Northern Arc avenue
Central Section

CLIENT

Homes England

CONSULTANT

AECOM
MARLBOROUGH COURT
10 BRICKET ROAD
ST ALBANS, AL1 3JX, UK
Tel: +44 (0)1727 535 000
www.aecom.com

NOTES

- This drawing is based upon topographical information by 40Seven survey consultants, drawing 1520_P_Rev C dated August 2018 and updated topographical survey by Survey Solution drawing 50866DWL5-01 dated September 2023.
- It is the responsibility of the Contractor to confirm existing levels of the adjoining phases, e.g. Eastern and Western Bridge Link Road prior to commencement.
- Highway design remains subject to Section 38 Technical Approval by Highway Authority.
- Contours represent a continuation of the highway and negate the raised table junctions and island which will be subject to Section 38 design development and technical approval.
- This design has been coordinated with the West Bridge Link Road design file reference WBLR-CAP-HGN-04-M3-C-0041 dated Septemr 2023 and Eastern Bridge Link Road design file reference 13258-CRI-EBLR-FOR PLANNING SUBMISSION-M2-C-0001 dated April 2023.

LEGEND

- Scheme Planning Application Boundary
- Land Ownership Boundary
- 0.5m Major Contour
- 0.1m Minor Contour
- 0.5m EBLR/WBLR Major Contour as future design by others or simila name
- 0.1m EBLR/WBLR Minor Contour as future design by others or simila name
- Road Gully

FOR APPROVAL


SUITABILITY

S4 FOR STAGE APPROVAL

ISSUE/REVISION

ISS	DATE	DESCRIPTION
P05	17/10/2025	FOOTWAY/CYCLEWAY AMENDMENTS
P04	12/02/2025	FOR PLANNING SUBMISSION
P03	20/12/2024	FOR PLANNING SUBMISSION
P02	16/01/2024	FOR APPROVAL
P01	16/11/2023	FIRST ISSUE
ISS	DATE	DESCRIPTION

KEY PLAN

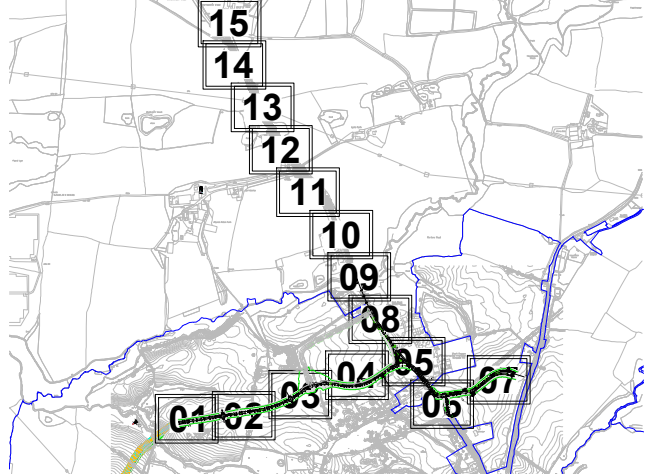

PROJECT NUMBER

60610807

SHEET TITLE

ADOPTABLE HIGHWAY
ROAD CONTOURS - SHEET 6

SHEET NUMBER

60610807-ACM-CS-ZZ-DR-HW-00-0606