

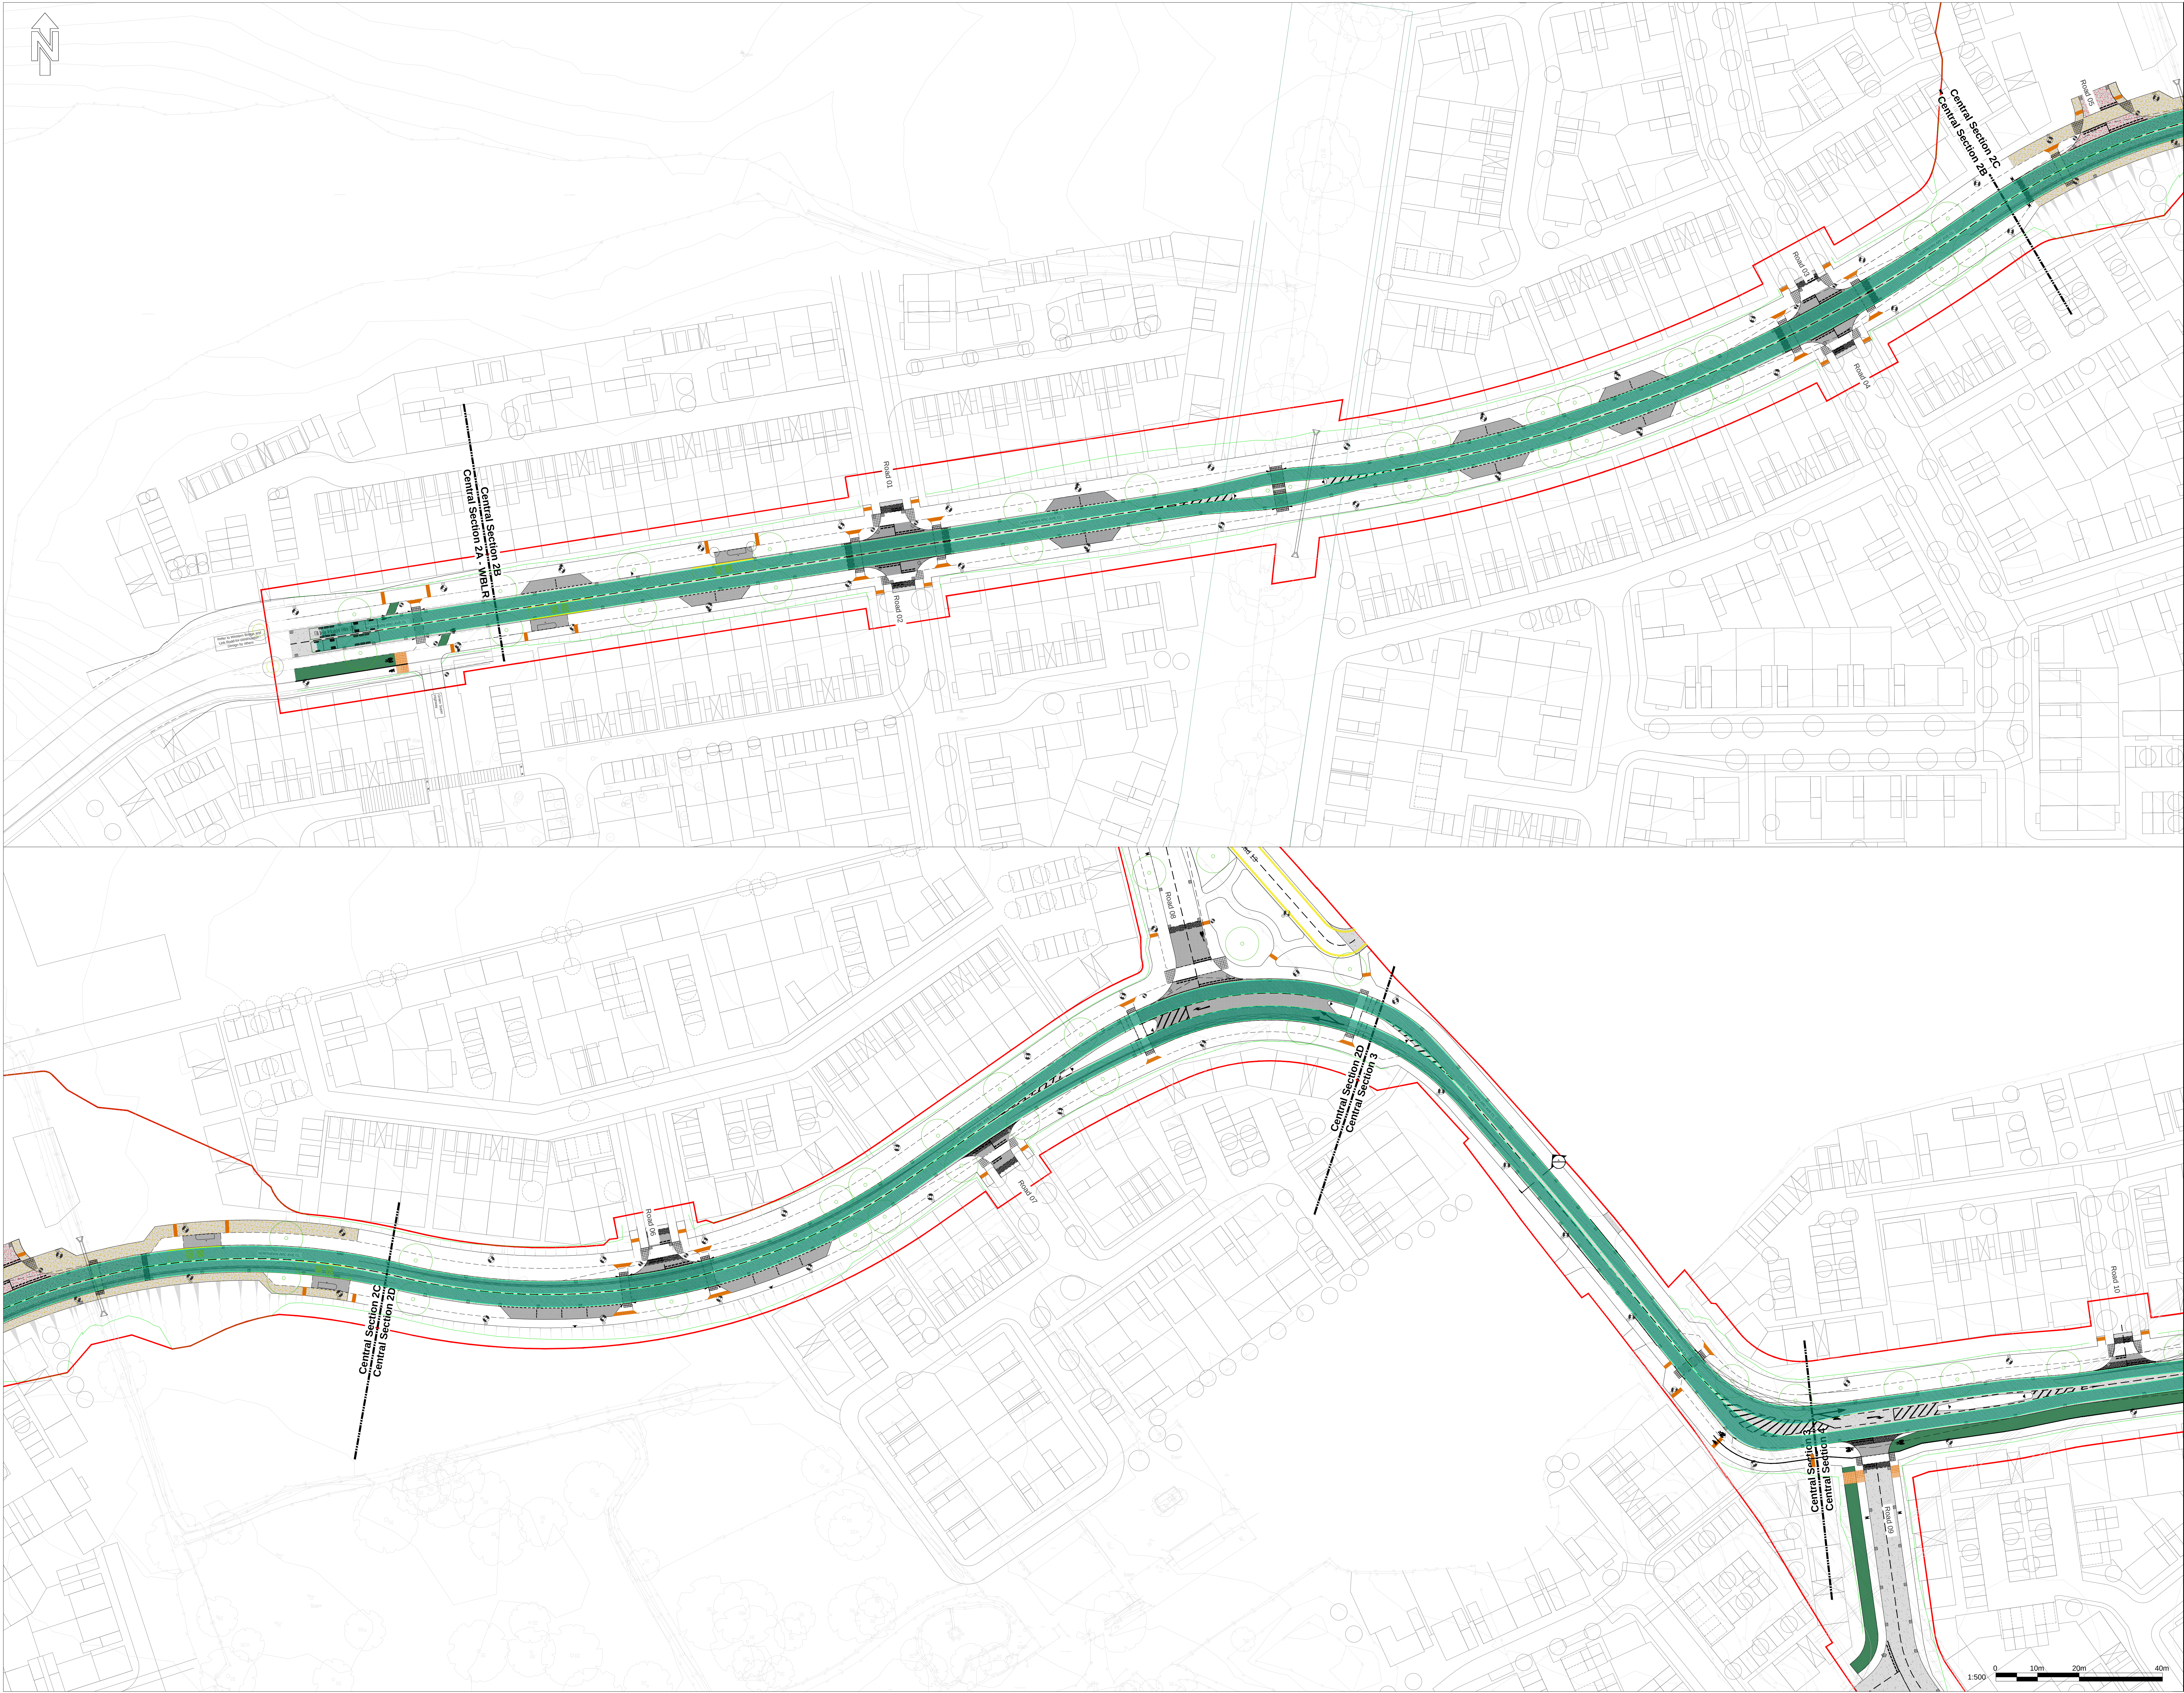


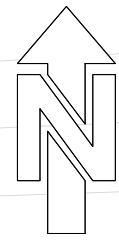

FOR APPROVAL

- NOTES**
- Do not scale from the drawing
 - All levels shown are in meters Above Ordnance Datum (AOD) unless stated otherwise

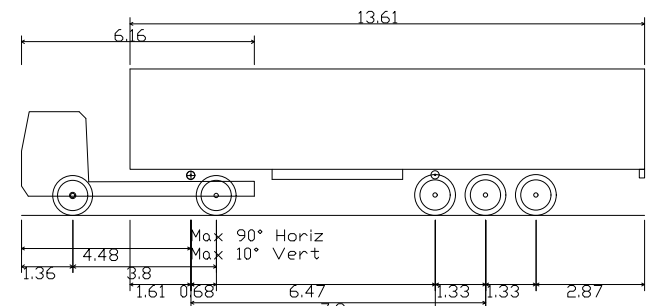

- LEGEND**
- Vehicle Wheel Outline
 - Vehicle Body Overhang
 - Vehicle Body

SUITABILITY
S4 FOR STAGE APPROVAL

ISSUE/REVISION		
P04	31/10/2025	UPDATED TO PUBLIC CONSULT
P03	20/12/24	FOR PLANNING SUBMISSION
P02	16/01/24	FOR APPROVAL
P01	10/11/23	FIRST ISSUE
VR	DATE	DESCRIPTION

KEY PLAN

PROJECT NUMBER

60610807

SHEET TITLE

Full Length Central Section
16m Articulated Vehicle Tracking
Sheet 1

SHEET NUMBER

60610807-ACM-CS-ZZ-DR-HW-00-3001