


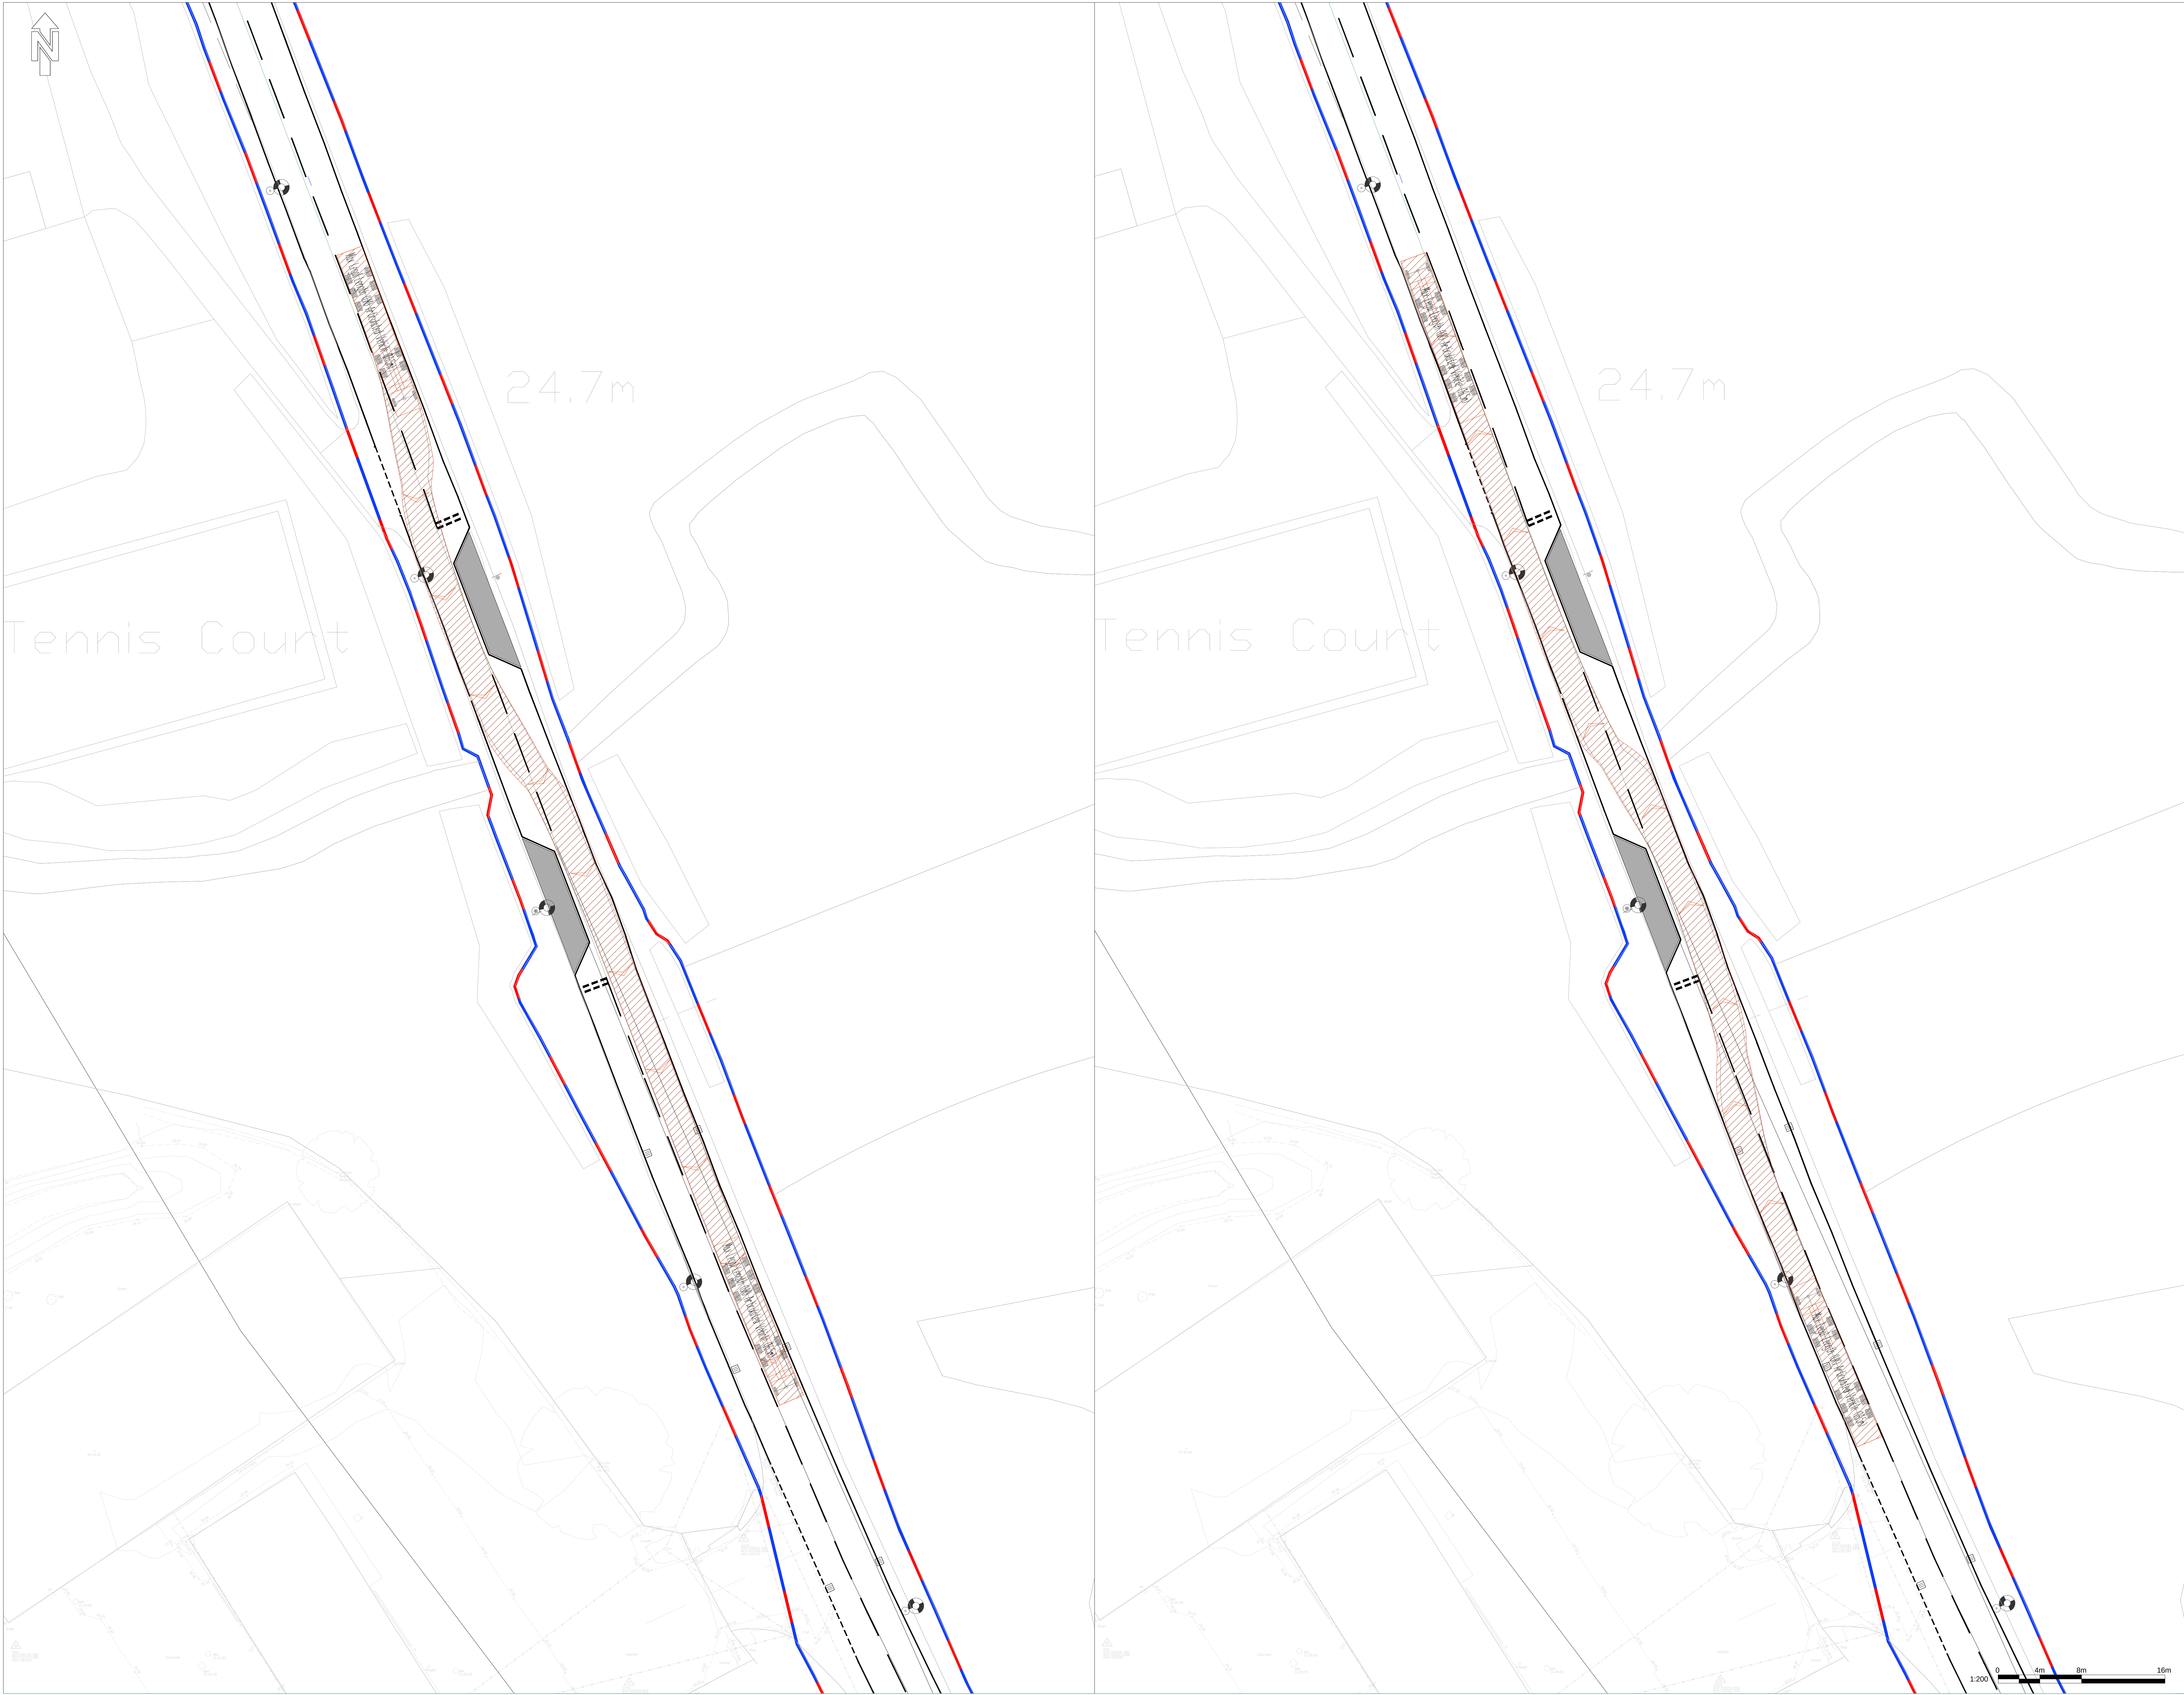

PROJECT
Brookleigh -
Northern Arc avenue
Central Section

CLIENT
Homes England

FOR APPROVAL

CONSULTANT
AECOM
MARLBOROUGH COURT
10 BRICKET ROAD
ST ALBANS, AL1 3JX, UK
Tel: +44 (0)1727 535 000
www.aecom.com

NOTES
1. Do not scale from the drawing
2. All levels shown are in meters Above
Ordnance Datum (AOD) unless stated
otherwise

FTA Design Articulated Vehicle (2016)
Overall Length 16.480m
Overall Width 2.550m
Overall Body Height 3.870m
Win Body Ground Clearance 0.510m
Max Track Width 2.470m
Lock to lock time 5.00s
Kerb to Kerb Turning Radius 6.600m

Design Speed - 10mph

LEGEND
Vehicle Wheel Outline
Vehicle Body Overhang
Vehicle Body

SUITABILITY
S4 FOR STAGE APPROVAL

ISSUE/REVISION
P01 31.10.2025 FIRST ISSUE
I/R DATE DESCRIPTION

KEY PLAN

PROJECT NUMBER
60610807

SHEET TITLE
Cuckfield Road Chicane
16m Articulated Vehicle Tracking
Sheet 16

SHEET NUMBER
60610807-ACM-CS-ZZ-DR-HW-00-3016