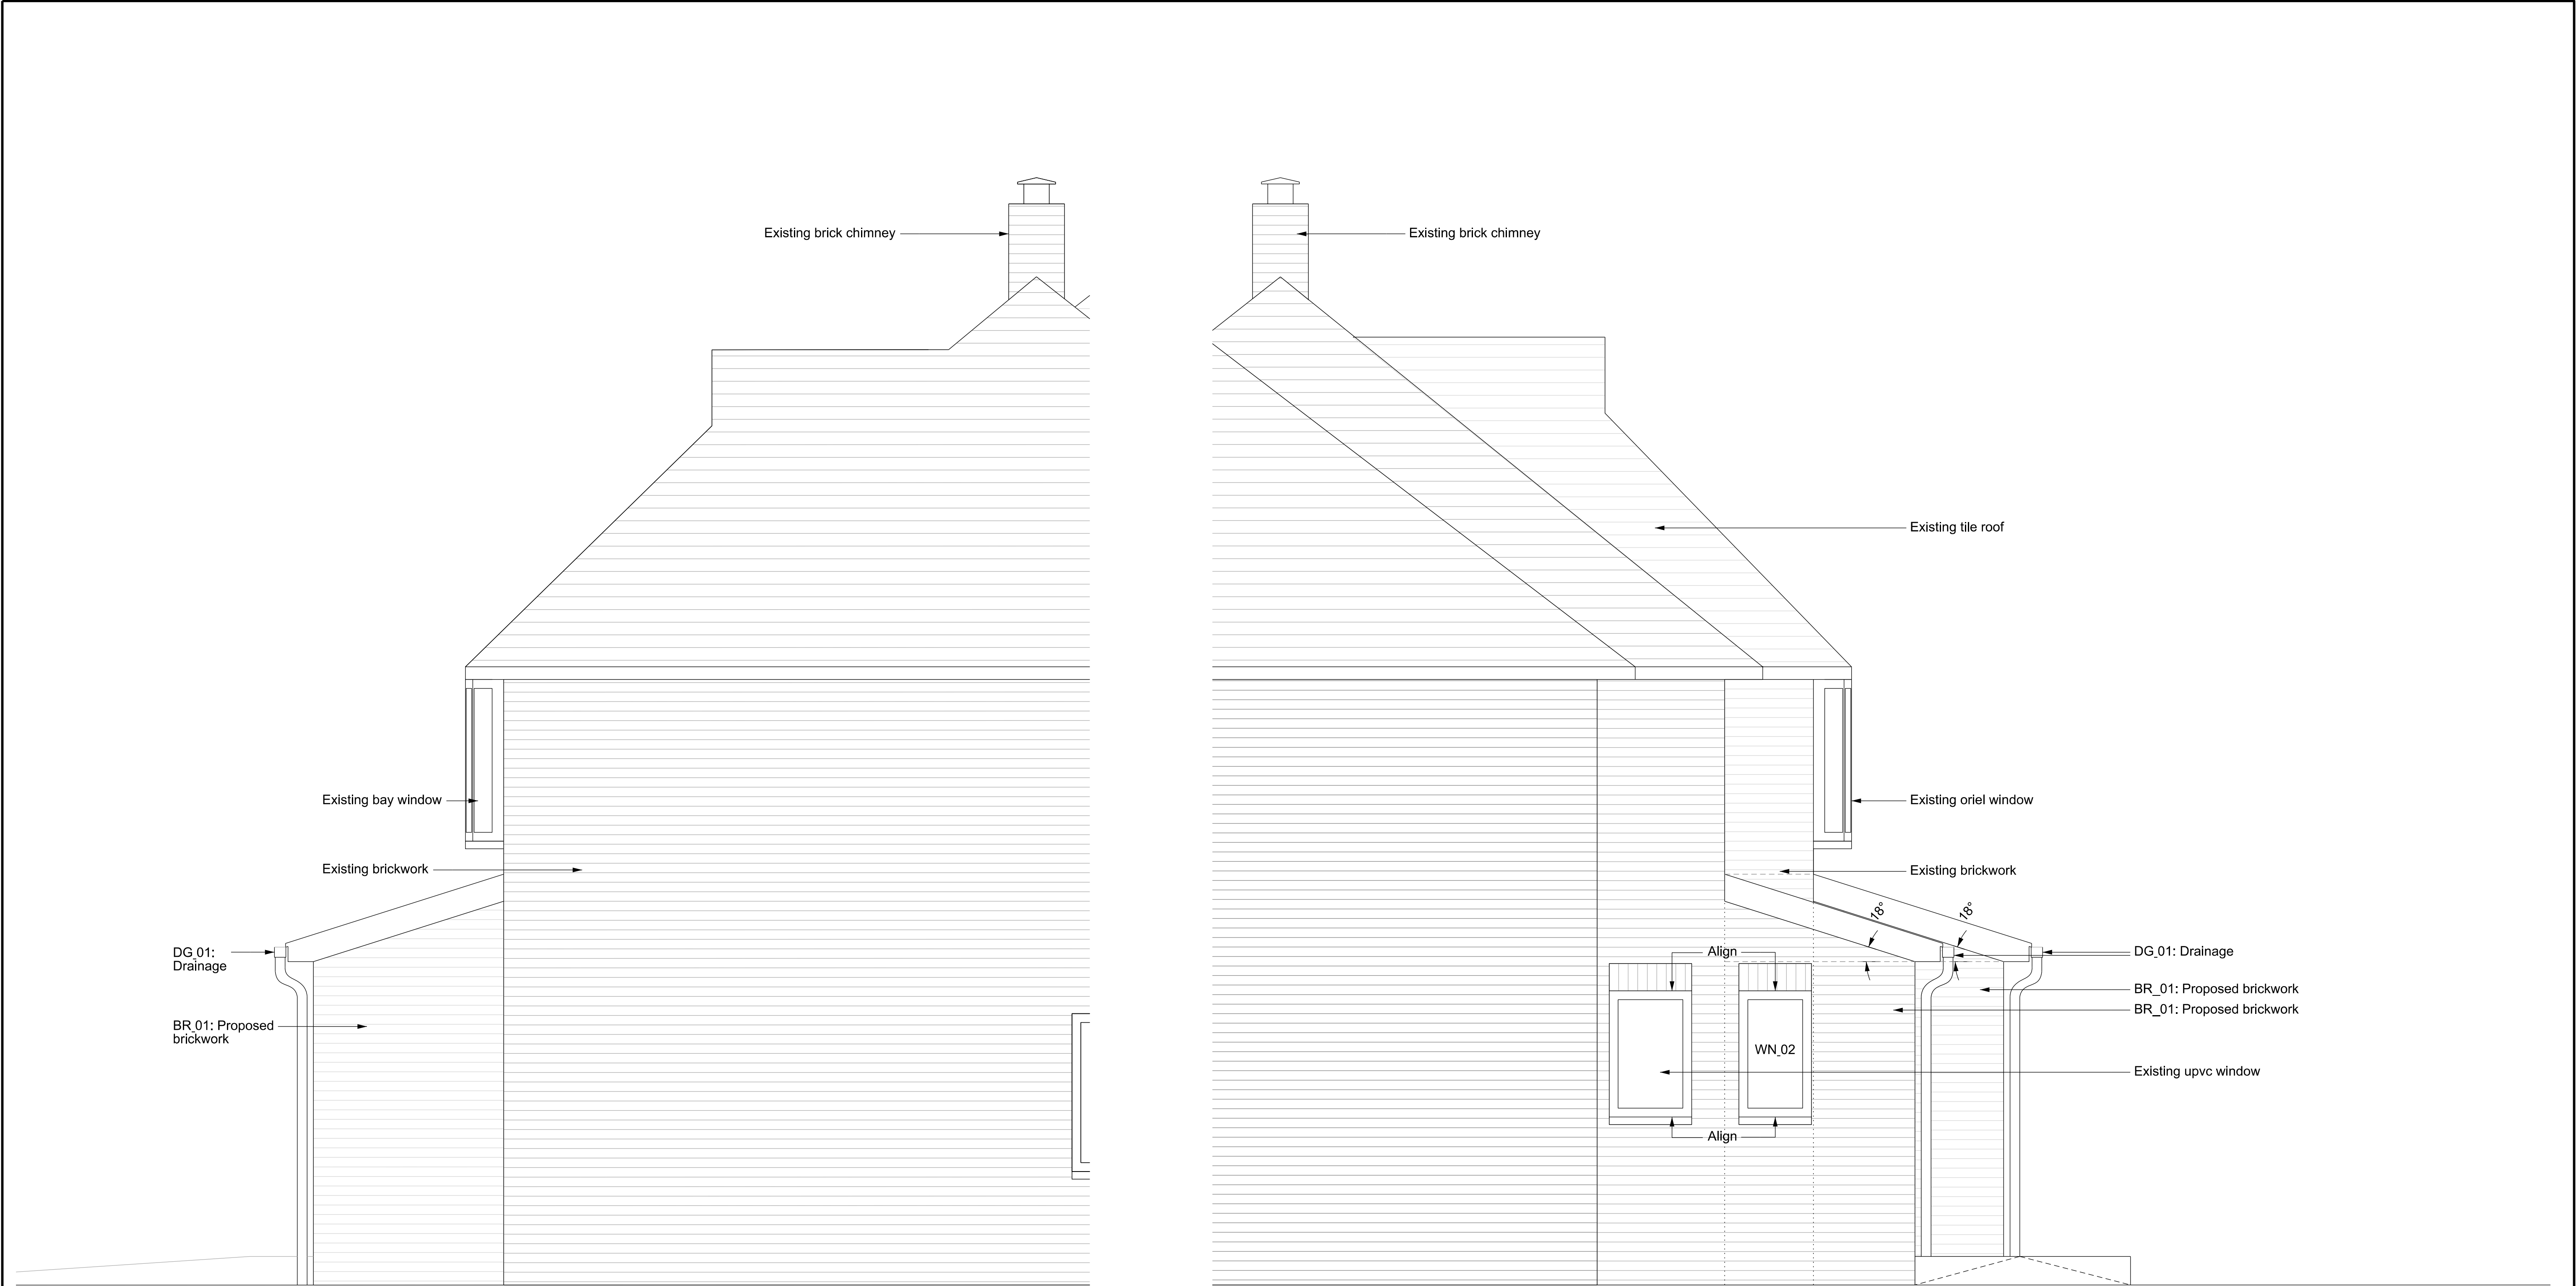


revision	date	
-	04.08.25	Issued for information
A	16.09.25	Client comments incorporated

Andrew Paine
Architecture

T 020 7207 5898
E studio@aparchitecture.co.uk
W www.aparchitecture.co.uk

job title
BOXES LANE
drawing title
PROPOSED SIDE ELEVATIONS

scale	status	
1:25 at A1; 1:50 at A3	FOR COMMENT	
project	drawing	revision
25011	221	A