



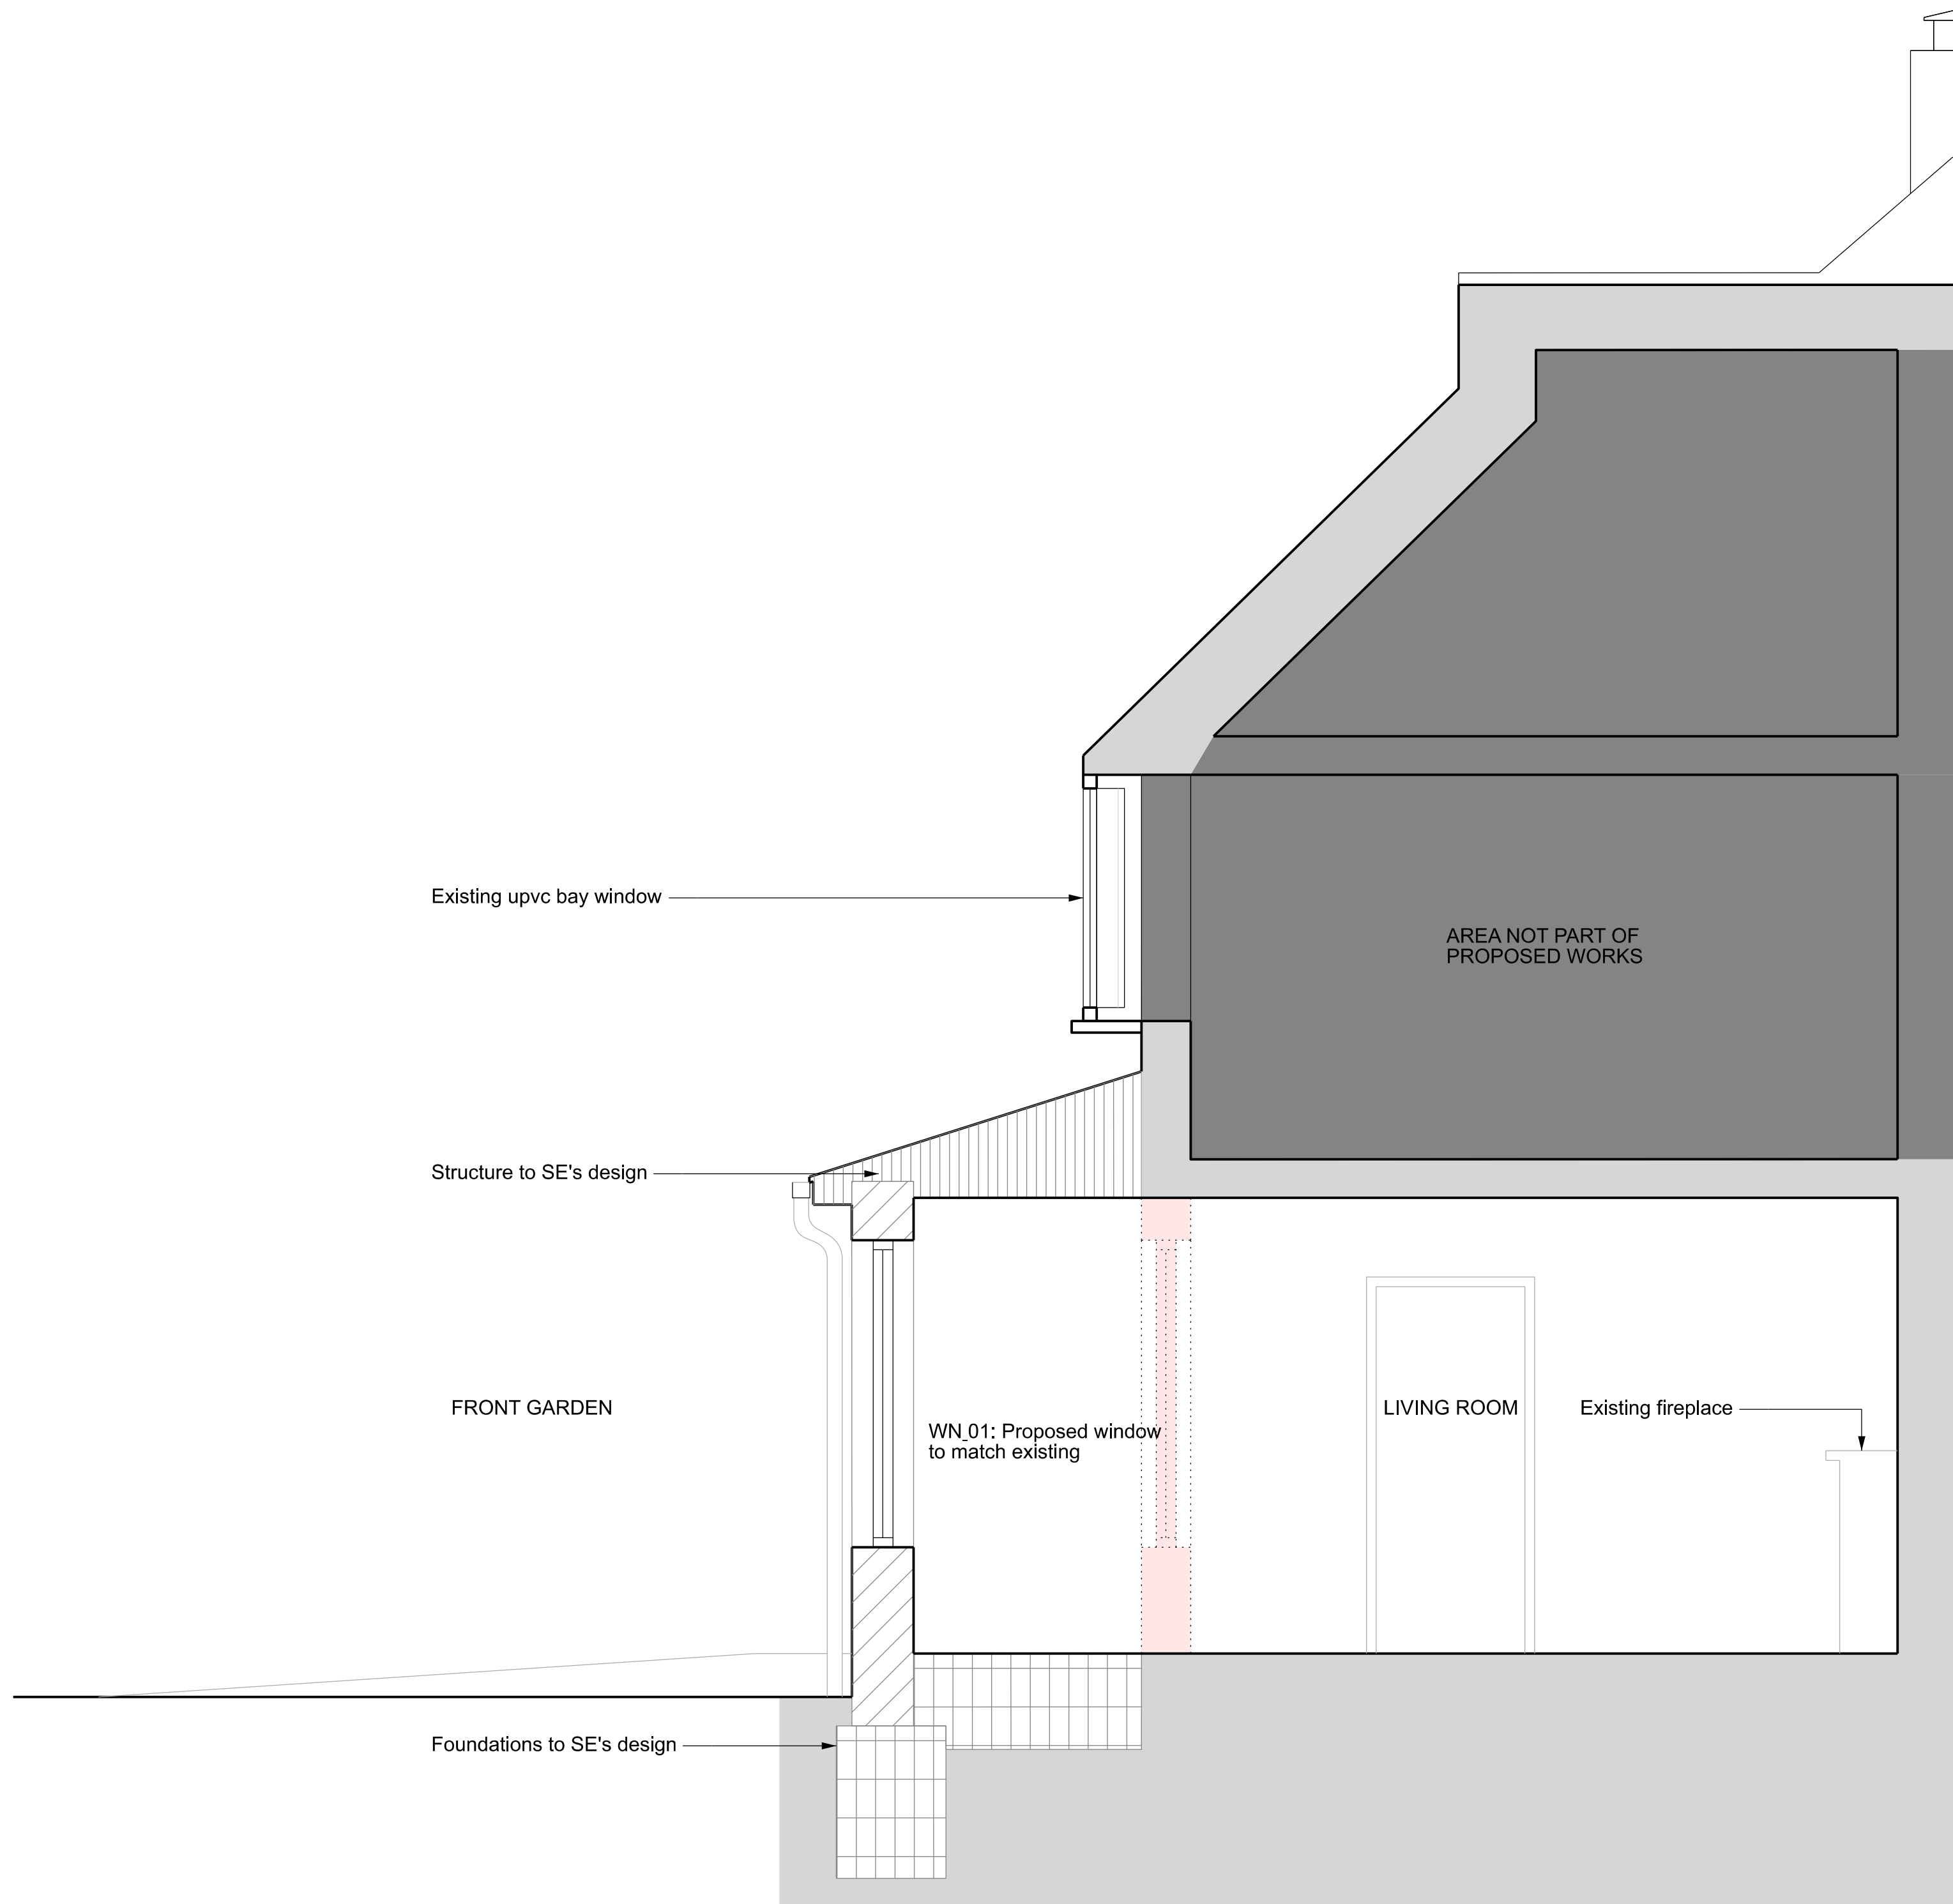

- Existing Fabric
- Internal partitions
- Exterior walls - refer to drawing 340\_101
- Pitched roof - refer to drawing 340\_005
- Ground floor - refer to drawing 340\_205
- Cold deck flat roof

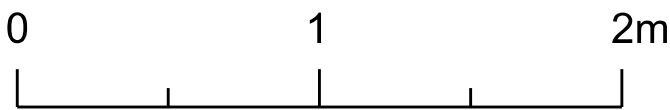

| revision | date     |                              |
|----------|----------|------------------------------|
| -        | 01.08.25 | Issued for information       |
| A        | 16.09.25 | Client comments incorporated |

Andrew Paine  
Architecture

T 020 7207 5898  
E studio@aparchitecture.co.uk  
W www.aparchitecture.co.uk

job title  
BOXES LANE  
drawing title  
PROPOSED LONG SECTION

| scale                  | status      |          |
|------------------------|-------------|----------|
| 1:25 at A1; 1:50 at A3 | FOR COMMENT |          |
| project                | drawing     | revision |
| 25011                  | 231         | A        |