



All stonework to be repaired using traditional techniques and to match existing stone.

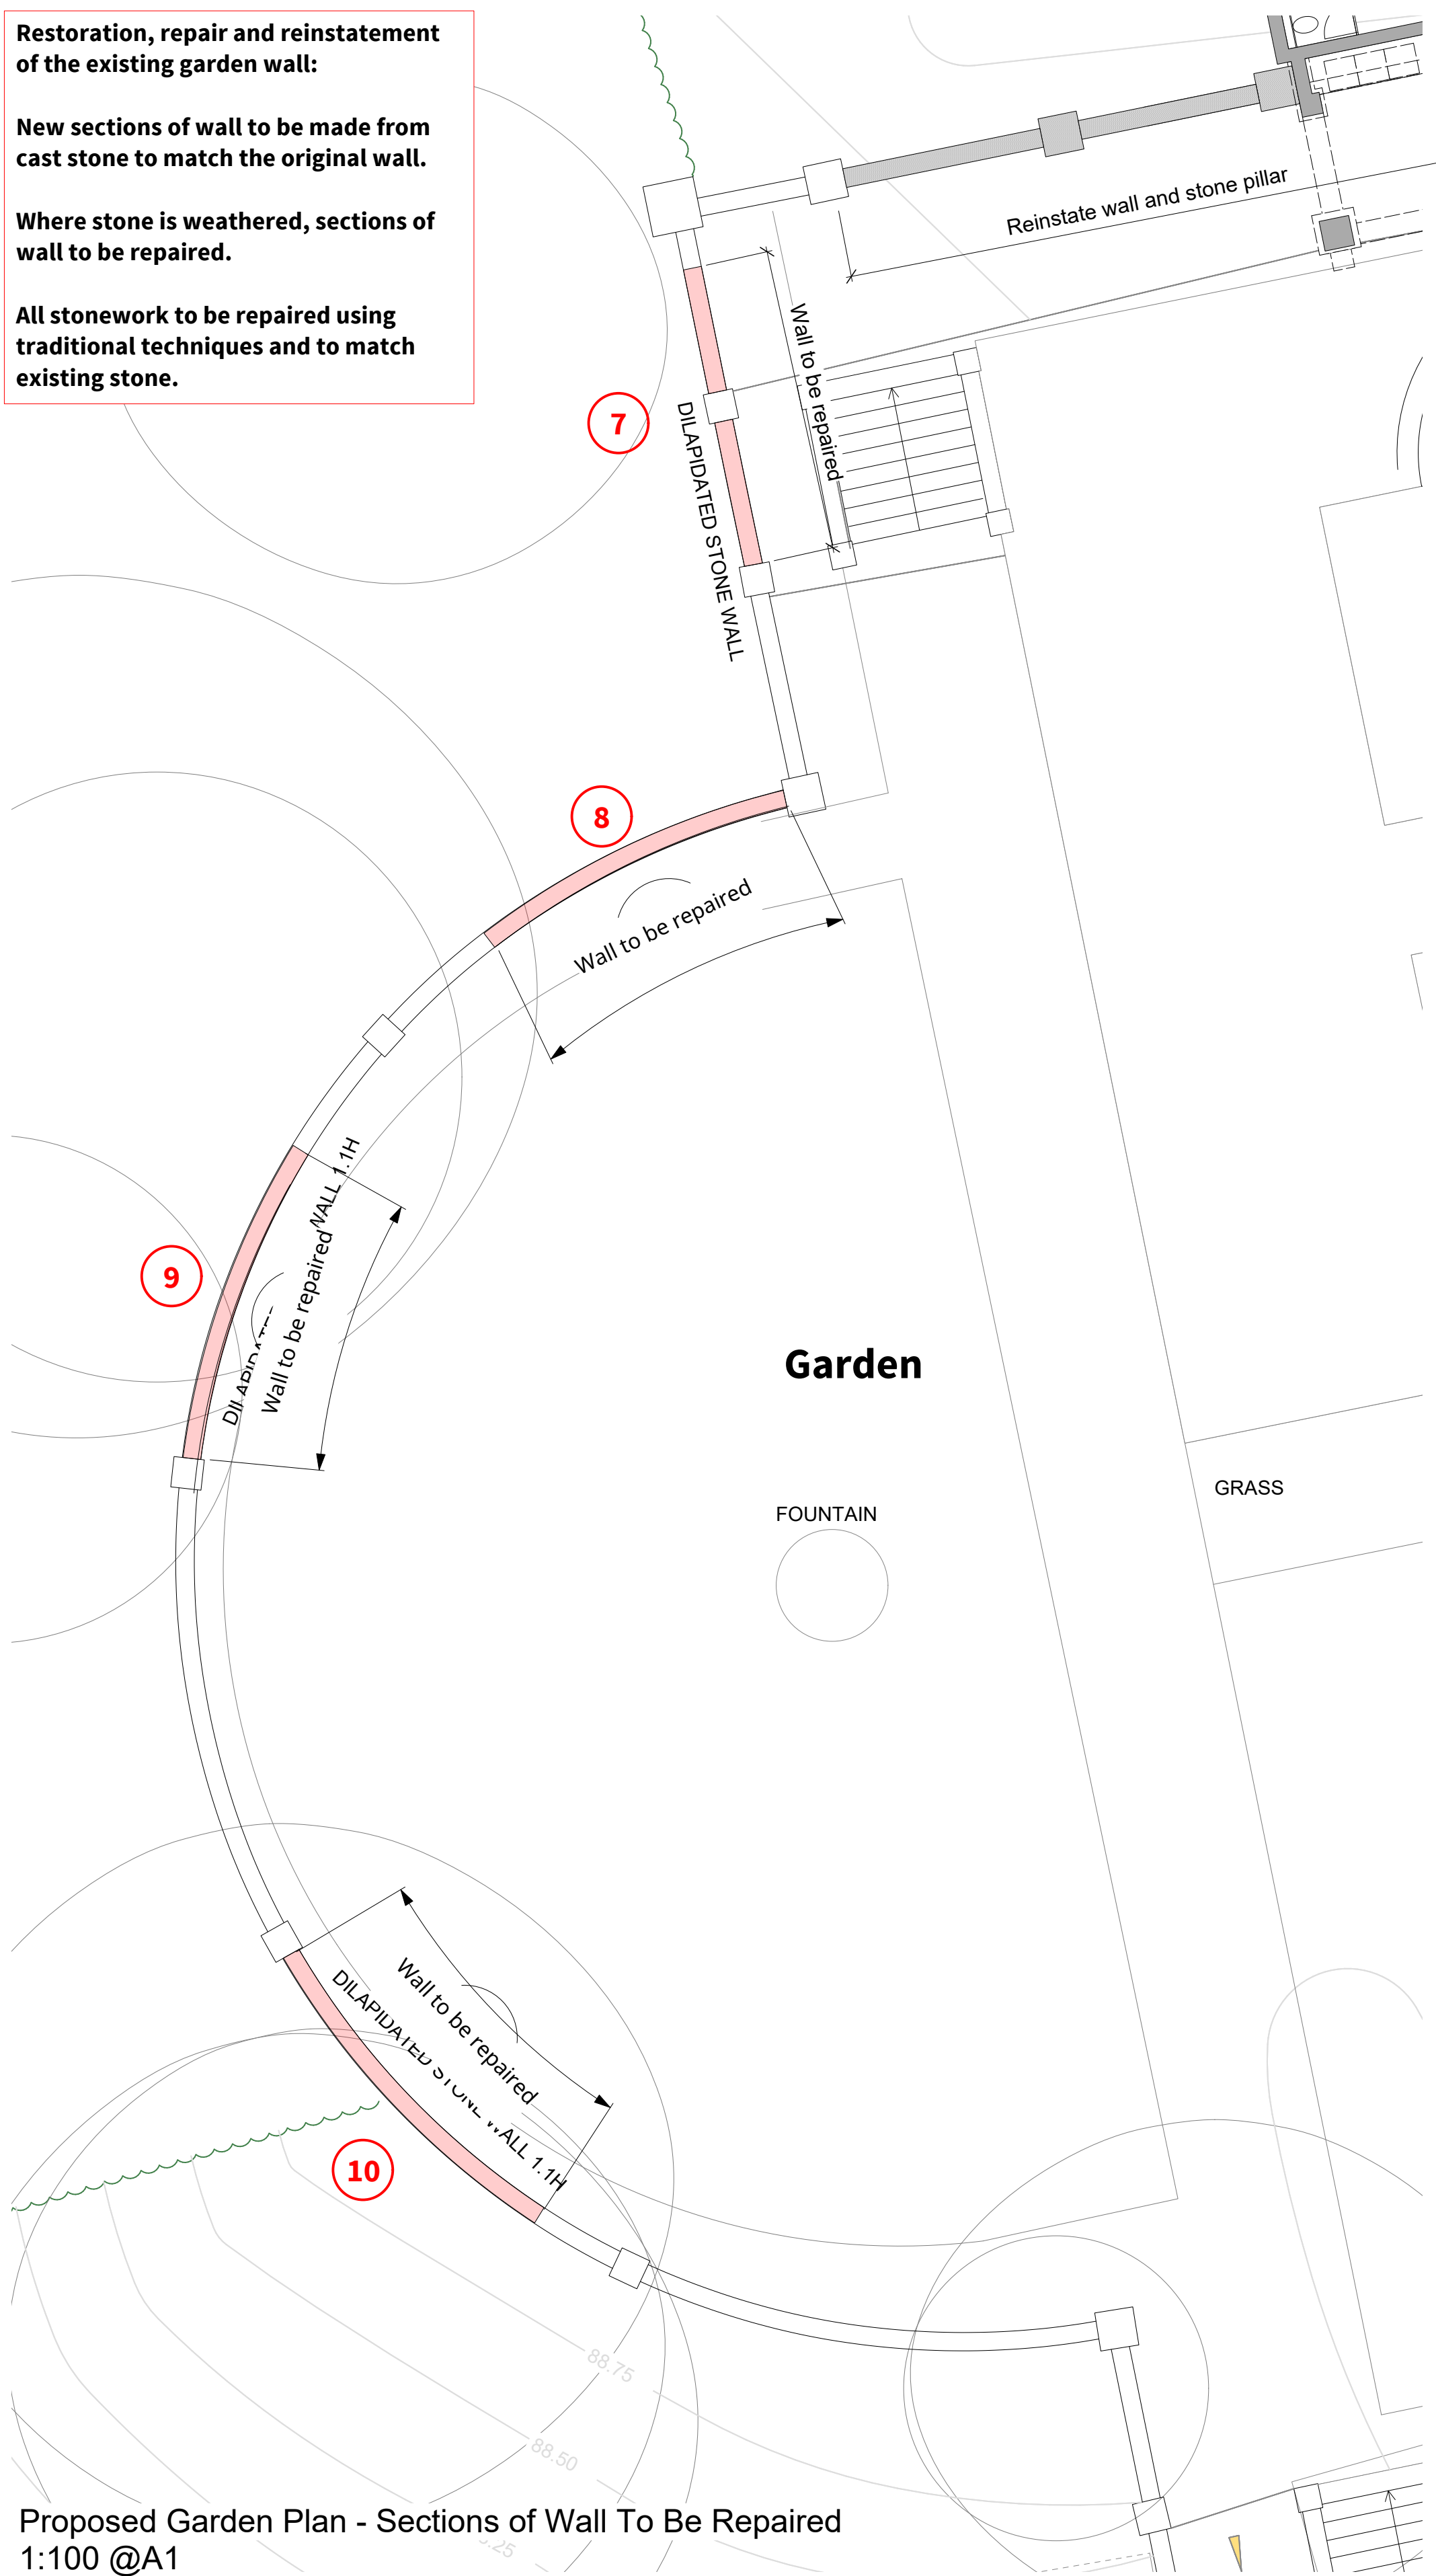

Proposed Garden Plan - Sections of Wall To Be Repaired
1:100 @A1

Disclaimer:
This drawing is the copyright of Stickland Wright Ltd. and may not be reproduced or used except by written permission.
Figured dimensions to have precedence over scaling.
Check all site dimensions prior to fabrication. Refer any discrepancies found to Stickland Wright.

B	20/02/2026	Updated and issued for planning
C	27/03/2026	For information
D	31/03/2026	Draft for planners
E	06/05/2026	Updated for Information
F	22/05/2026	Revised Drawing for Planning

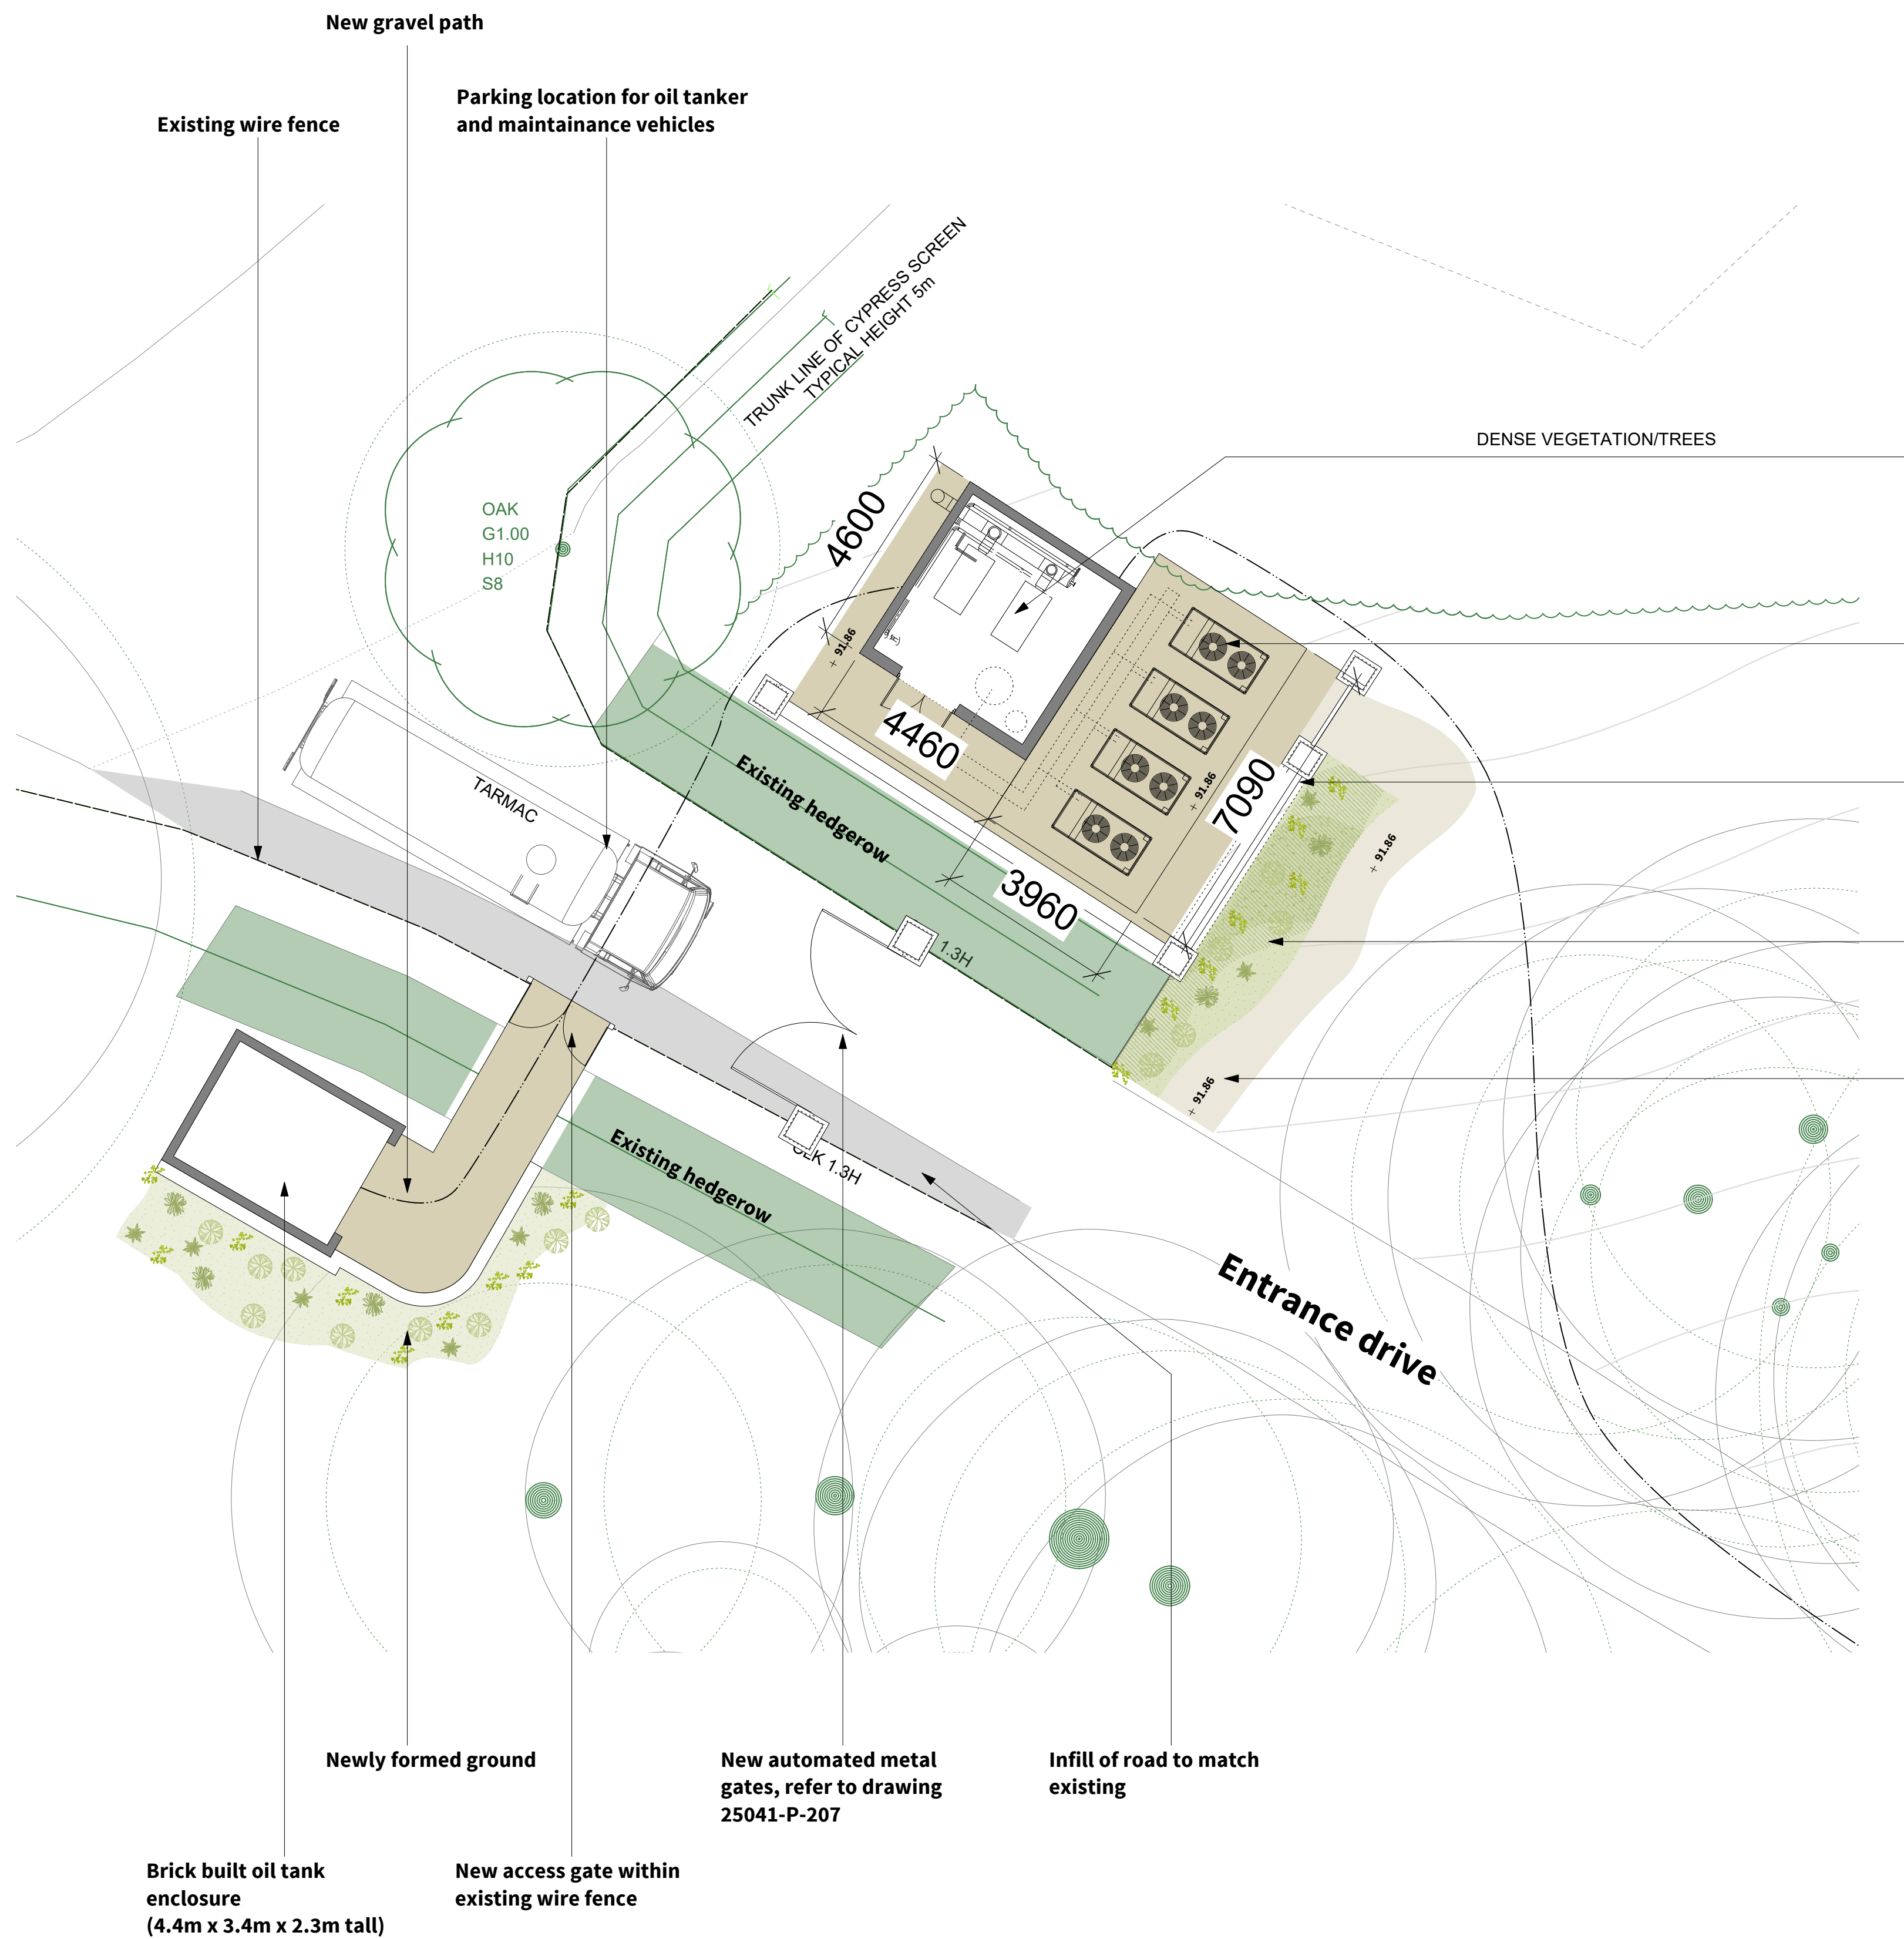

Proposed Garden Plan - Addition of Screened Plant Area
1:100 @A1

Tree root protection area

New gravel path

Drawing Title	Proposed Garden Wall and plant plan
Address	Wykehurst House
Client	M Blencowe
Scale	1:100 @A1
Stage	Planning
Drawn by	cd
Checked by	ns



architecture +
interiors
www.sticklandwright.co.uk