


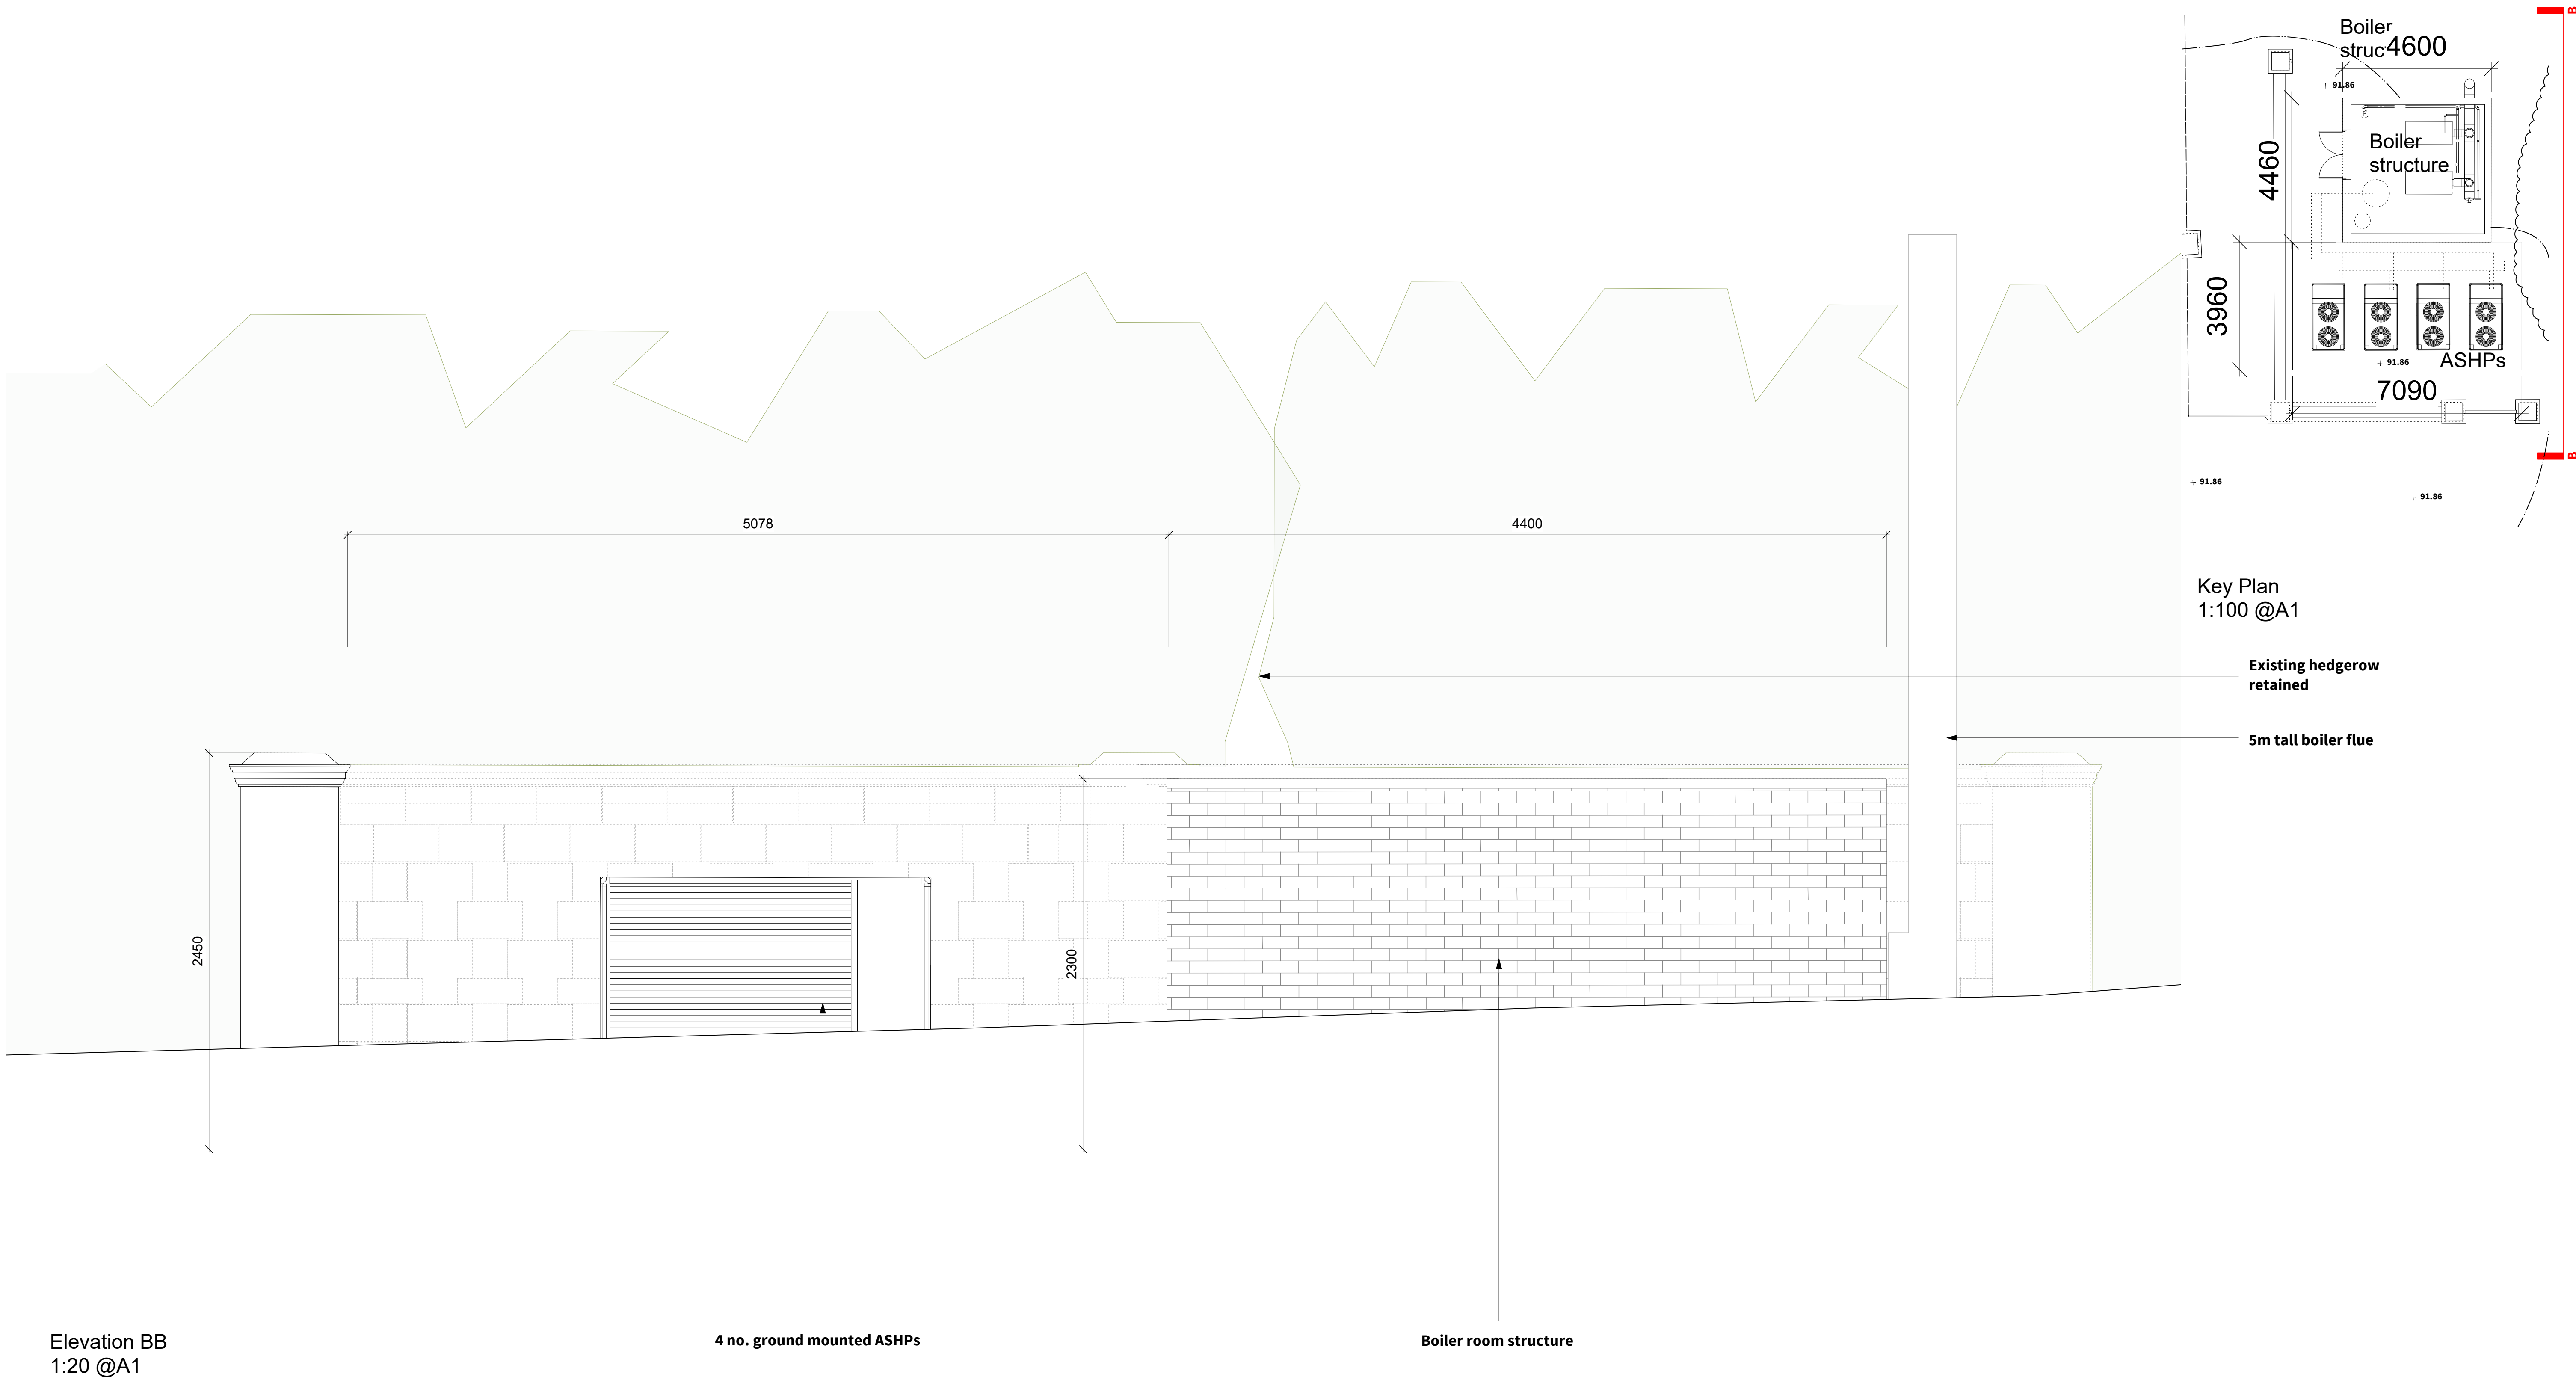

23 Vine Street, Brighton BN1 4AG
e: studio@sticklandwright.co.uk
t: 01273 964051
Company registered in England No. 11222477

Disclaimer:
This drawing is the copyright of Stickland Wright Ltd. and may not be reproduced or used except by written permission.
Figured dimensions to have precedence over scaling.
Check all site dimensions prior to fabrication. Refer any discrepancies found to Stickland Wright.

Revisions:

/	06/05/2026	For information
A	22/05/2026	Revised Drawing for Planning

Checked



Dwg No. 25041C-P-213A

Drawing Title Proposed Boiler ASHP Plant Enclosure Details
Address Wykehurst House
Client M Blencowe
Scale 1:20 @A1
Stage Planning
Drawn by cd
Checked by ns



architecture +
interiors
www.sticklandwright.co.uk