
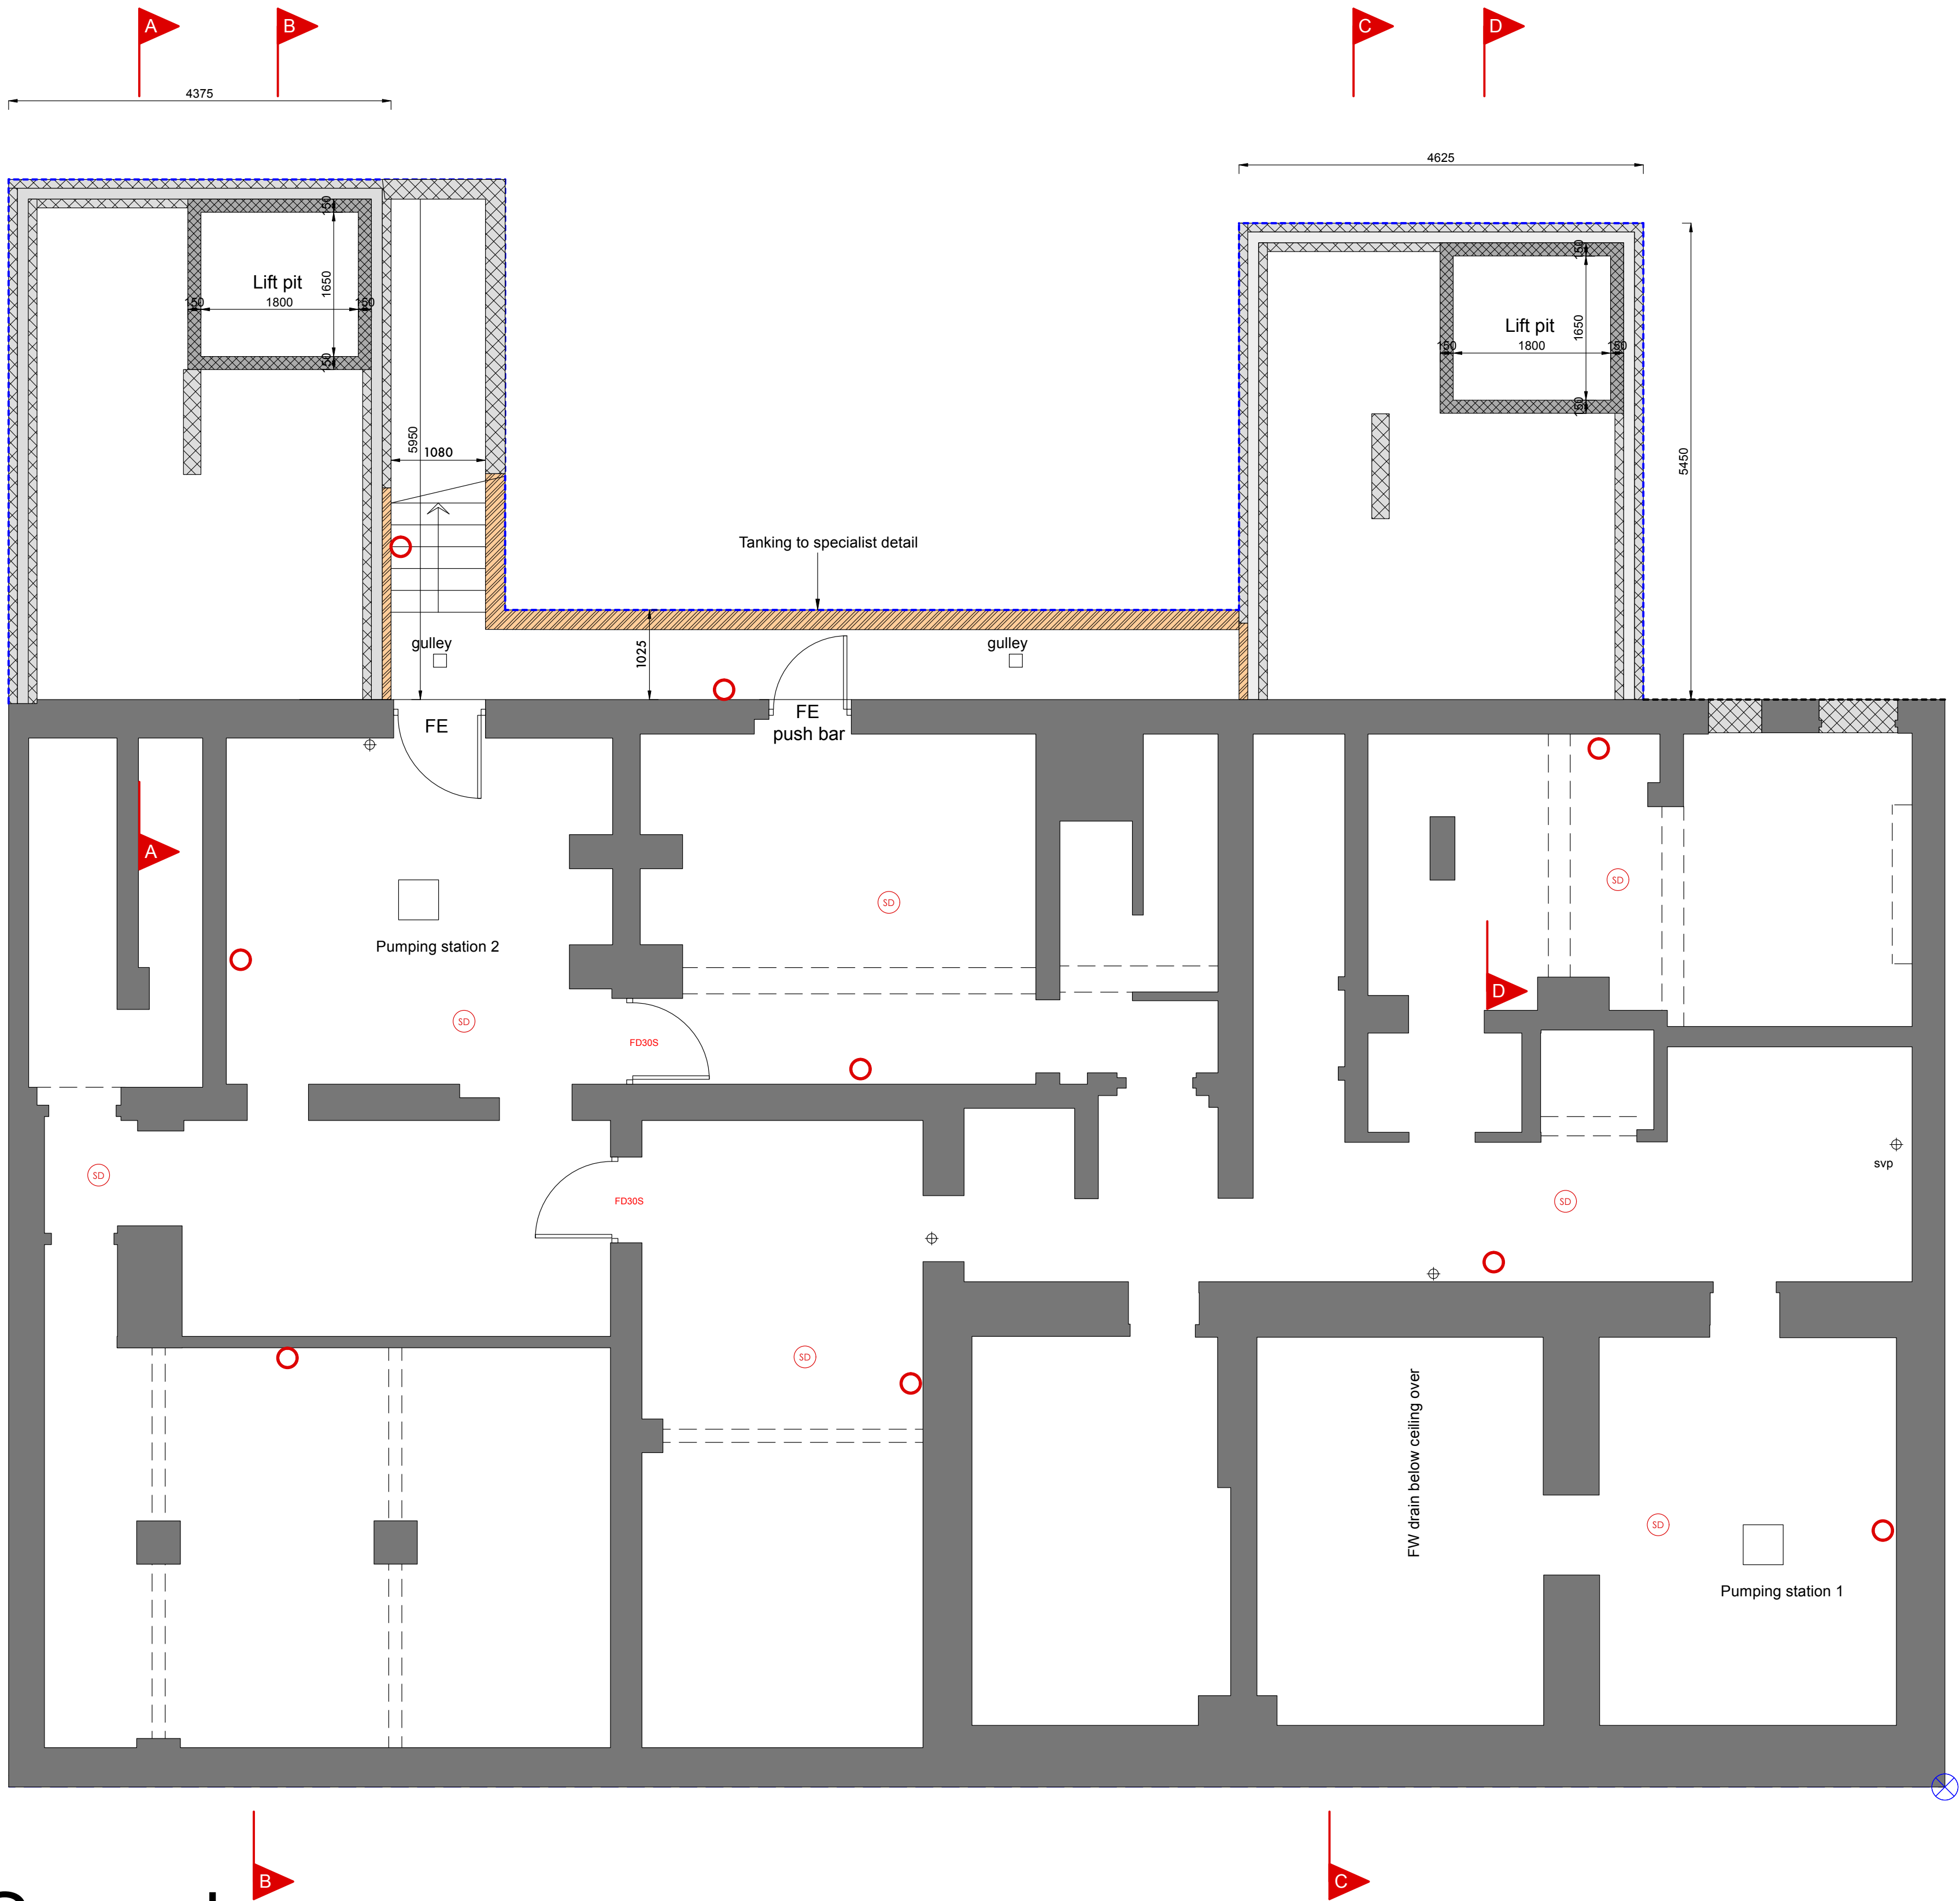


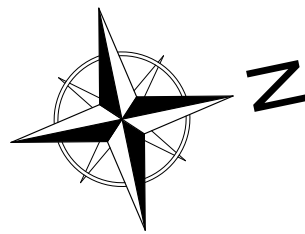

Proposed Lower Ground

Key

- × 10.000 Level
- × CL10.000 Cover level
- × IV10.000 Invert level
- SD Smoke detector
- HD Heat detector
- CO CO detector
- EL Emergency Lighting
- FCP Fire control panel
- Extractor fan
- Extract duct
- Demolitions
- Span of joists over
- FD30S 30min Fire Door with smoke seals
- Existing wall
- Block wall
- Stud wall
- Perimeter wall thermal insulation upgrade
- Internal party wall sound insulation upgrade
- Existing drainage
- Proposed FW drainage
- Proposed SW drainage
- Proposed internal drainage

Revisions

- 22/04/2025 First issue
- A 05/03/2025 Updated
- B 06/03/2025 Smoke detectors
- C 12/03/2025 Structural info



CKA Architectural Ltd
36 Church Street, Eastbourne, BN21 1HS
01323 729516 cka.co.uk

Client
PR Homes Direct

Project address
1-3 Barclay Court
Market Place, Haywards Heath,
West Sussex RH16 1DB

Project description
Conversion & extension to form
10N° flats

Drawing title
Proposed Lower Ground

Scale 1:50 @ A1

Job N° 3428
Drawing N° 13
Revision C