


Burgess Hill Town Fc


Stadia AGP



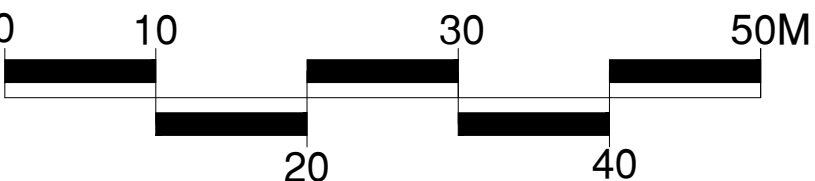


CONSULTANTS
Surfacing Standards LTD
Office: 1, Eppingham House,
Aston Road, Eppingham, LE15 9NY
01530 400172

1. DO NOT SCALE FROM DRAWING UNLESS FOR PLANNING PURPOSES ONLY. ALL
DIMENSIONS TO BE CHECKED ON SITE PRIOR TO COMMENCEMENT OF WORKS.
2. THIS DRAWING IS COPYRIGHT TO SURFACING STANDARDS LTD.
3. ALL PERSONNEL SHOULD BE AWARE OF THE HEALTH AND SAFETY PLAN WHICH IS
RETAINED IN THE SITE MANAGERS OFFICE.

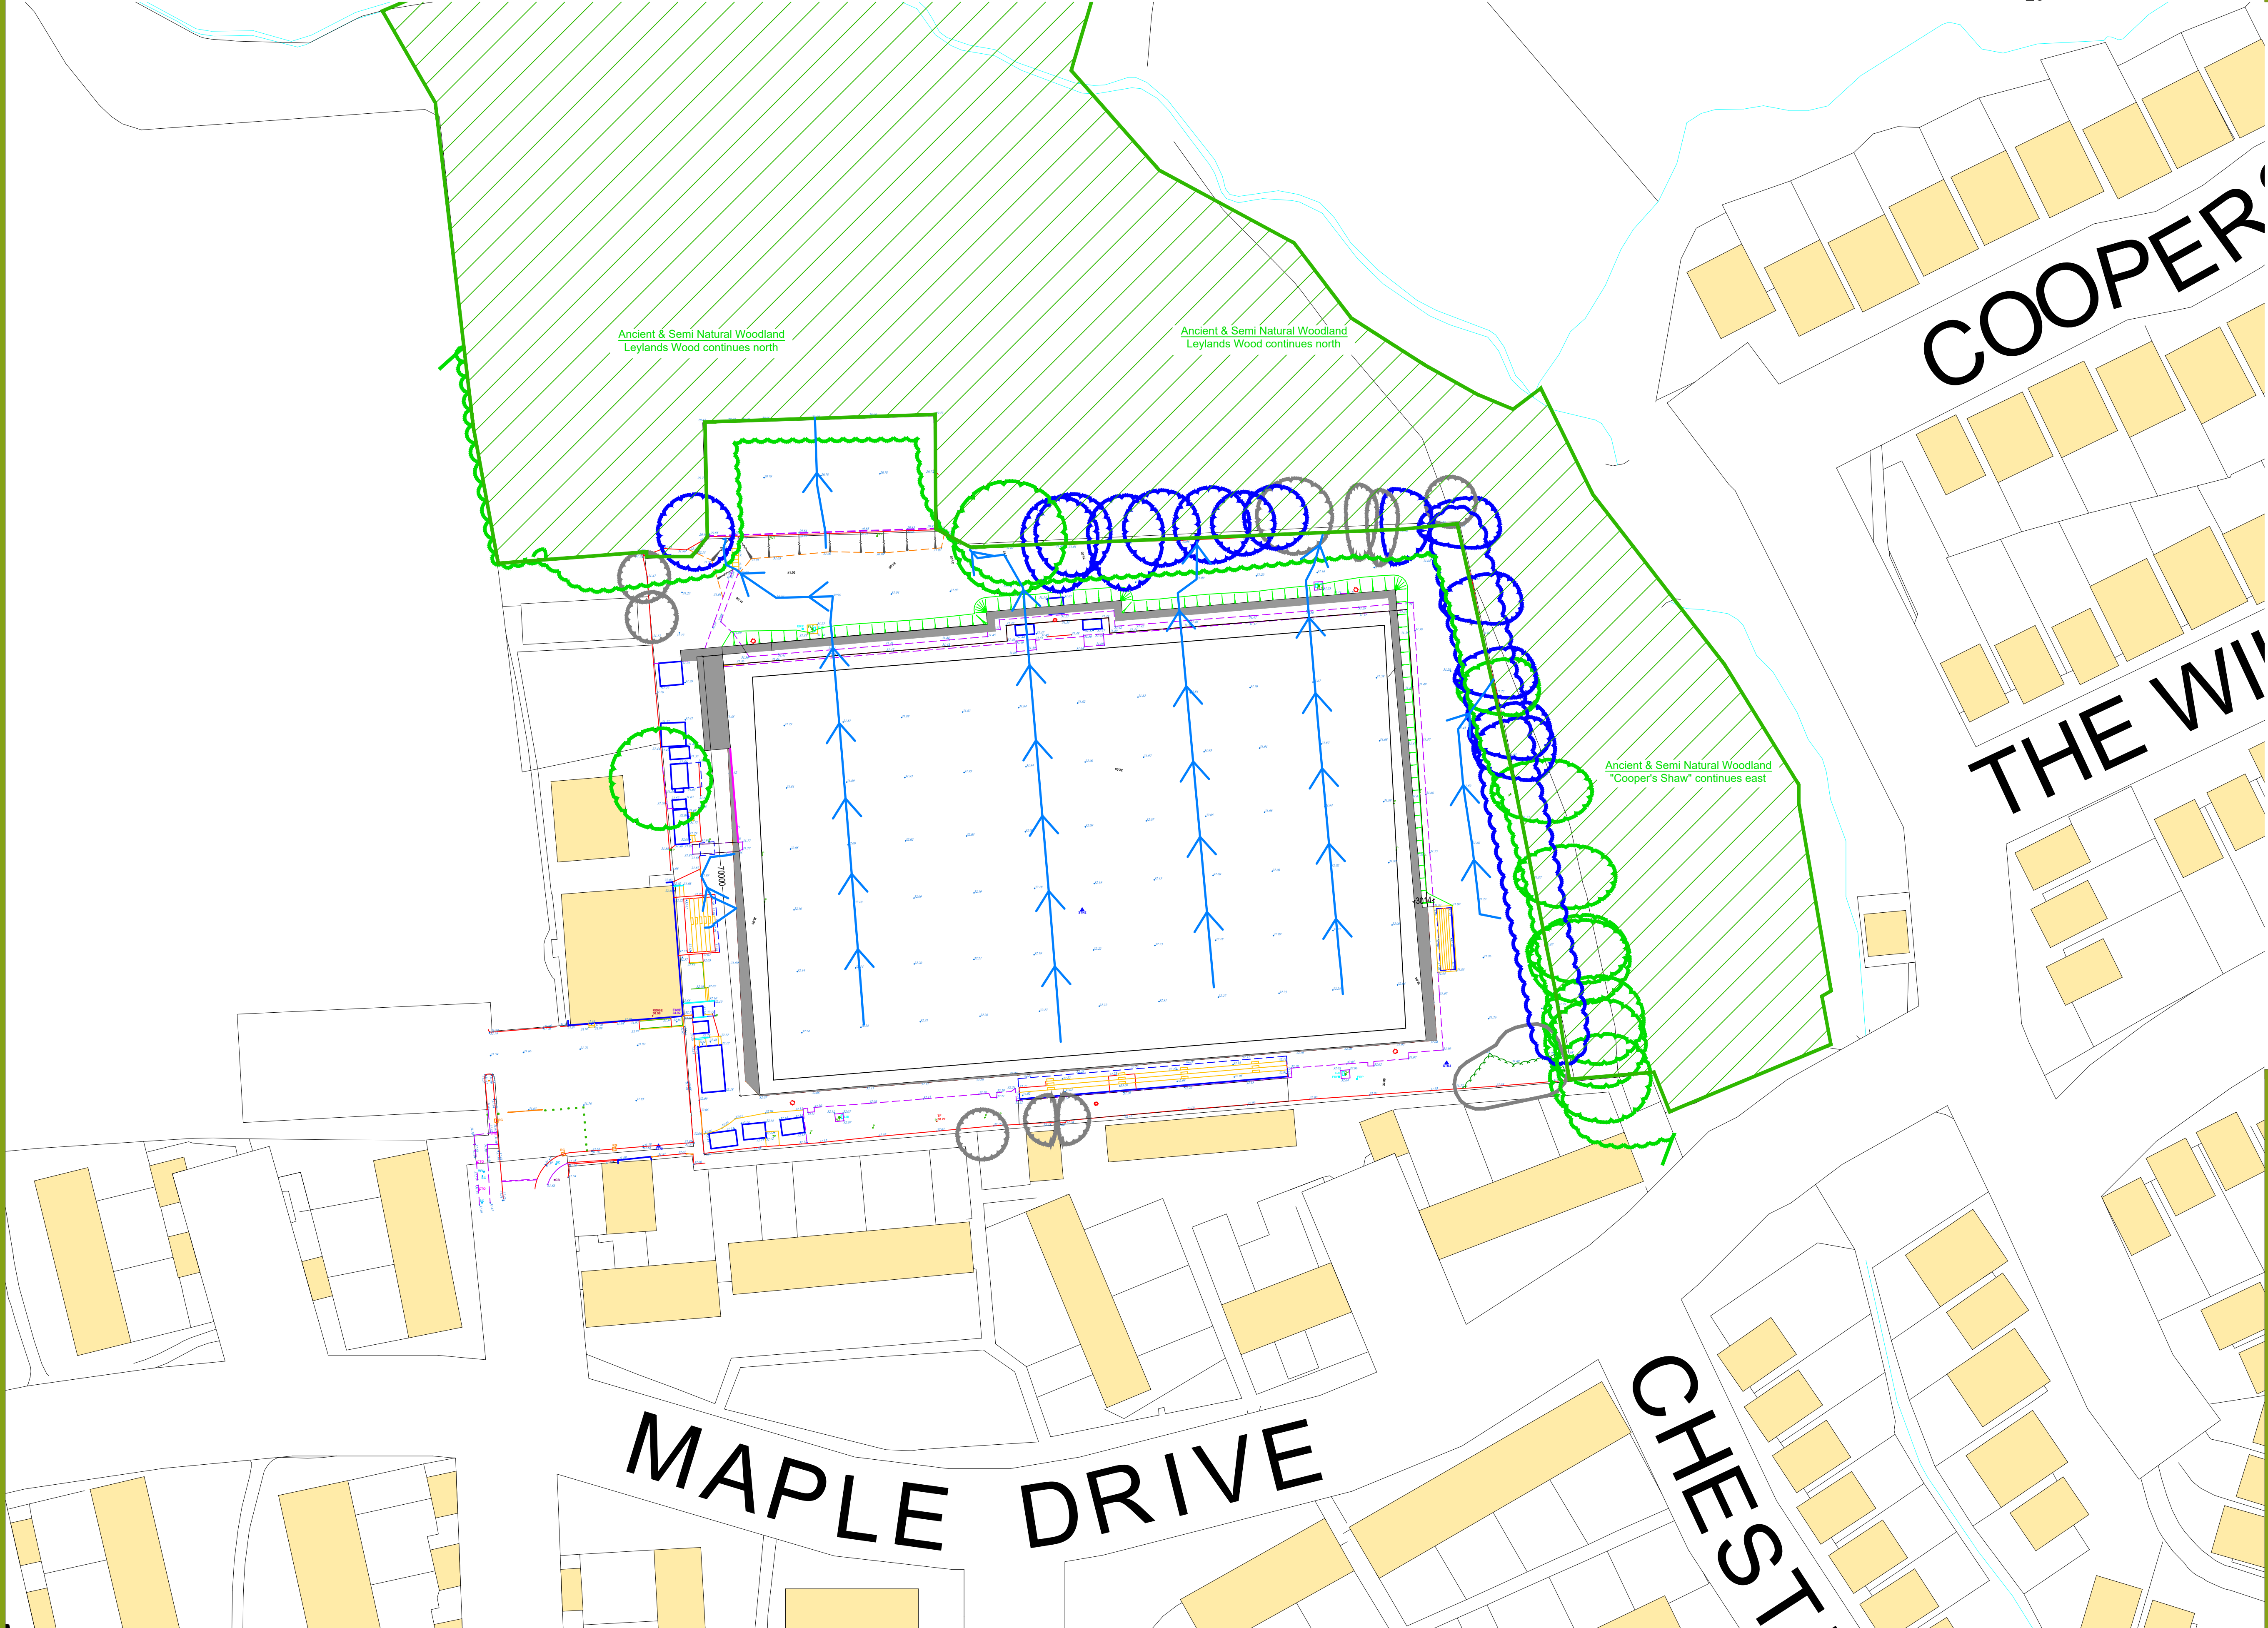

00	PLANNING ISSUE	LS	18.12.24
REV	DESCRIPTION	REV	CK DATE

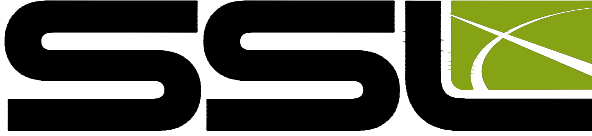

Surfacing Standards Limited
SPORTS PITCH CONSULTANTS



AUTHOR
LS

TITLE
Burgess Hill Town Fc
Stadia AGP
Overland Flows

PROJECT	SCALE	SIZE
SSL3402	Varies	A1

DRAWING No	REVISION
09	00