
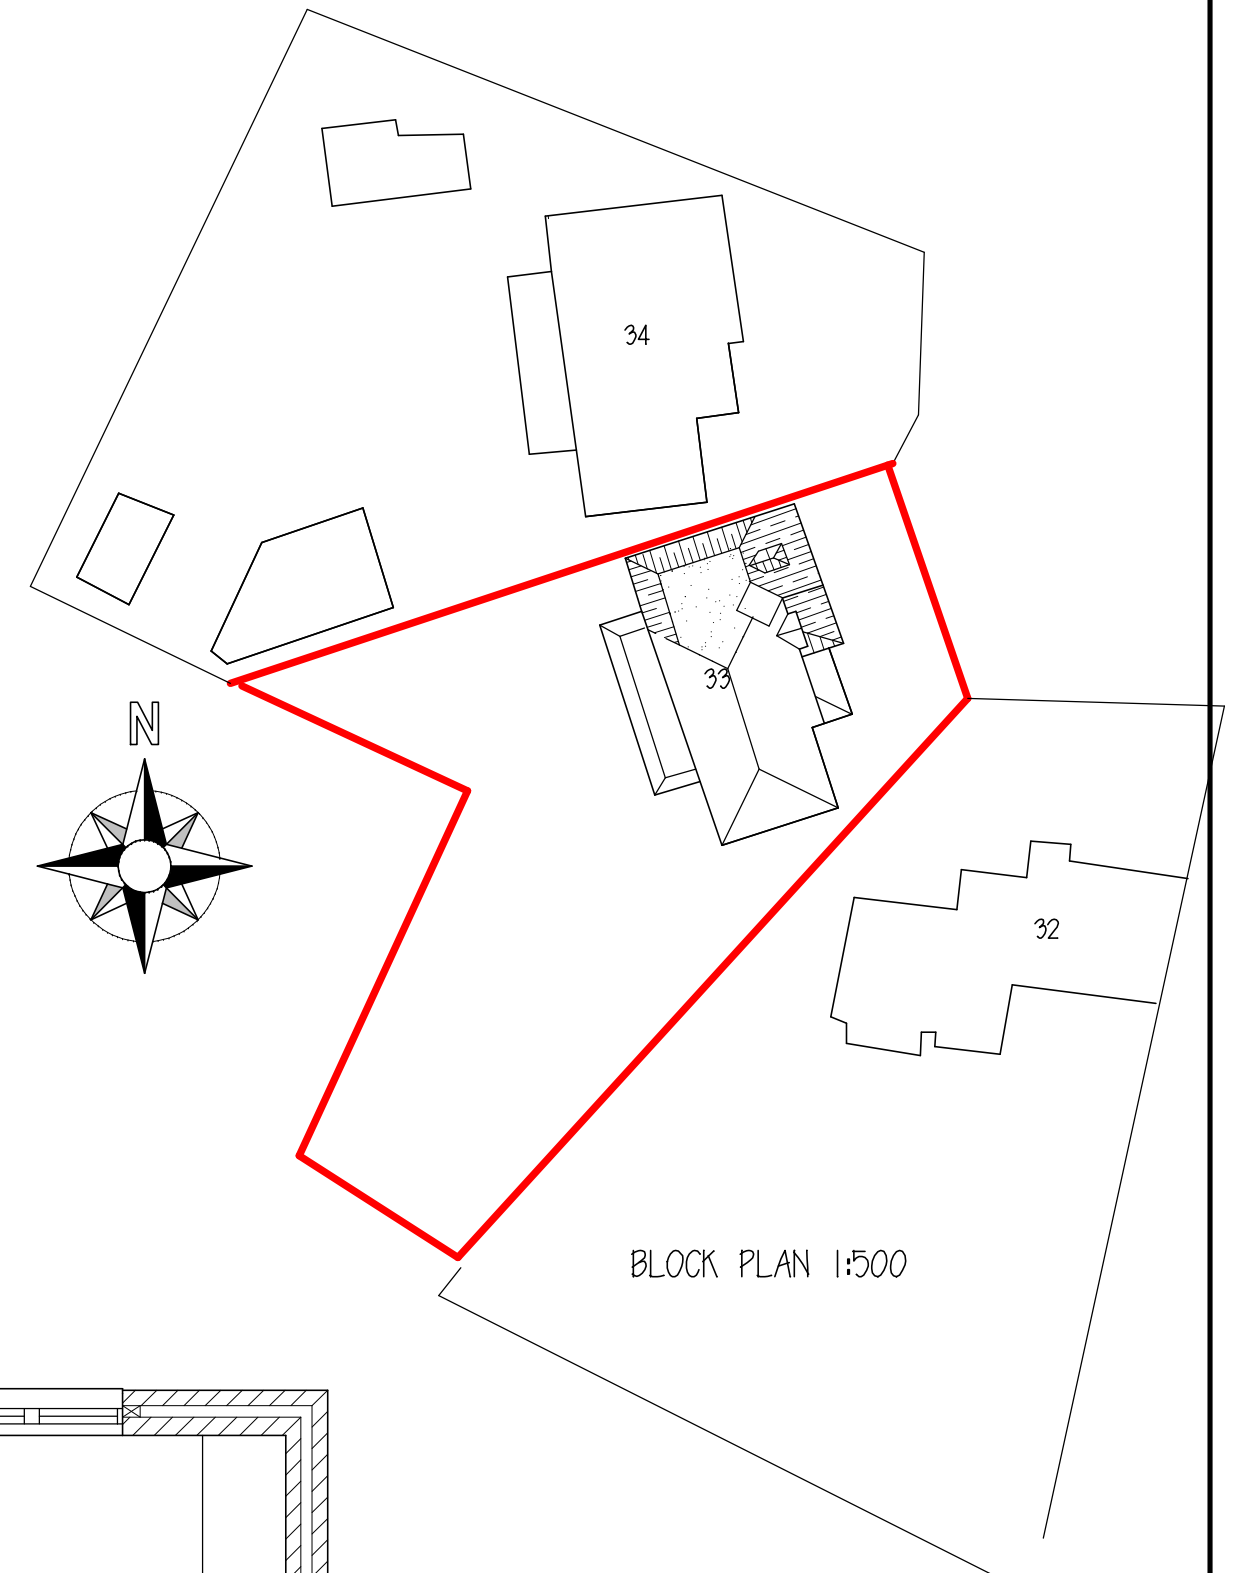
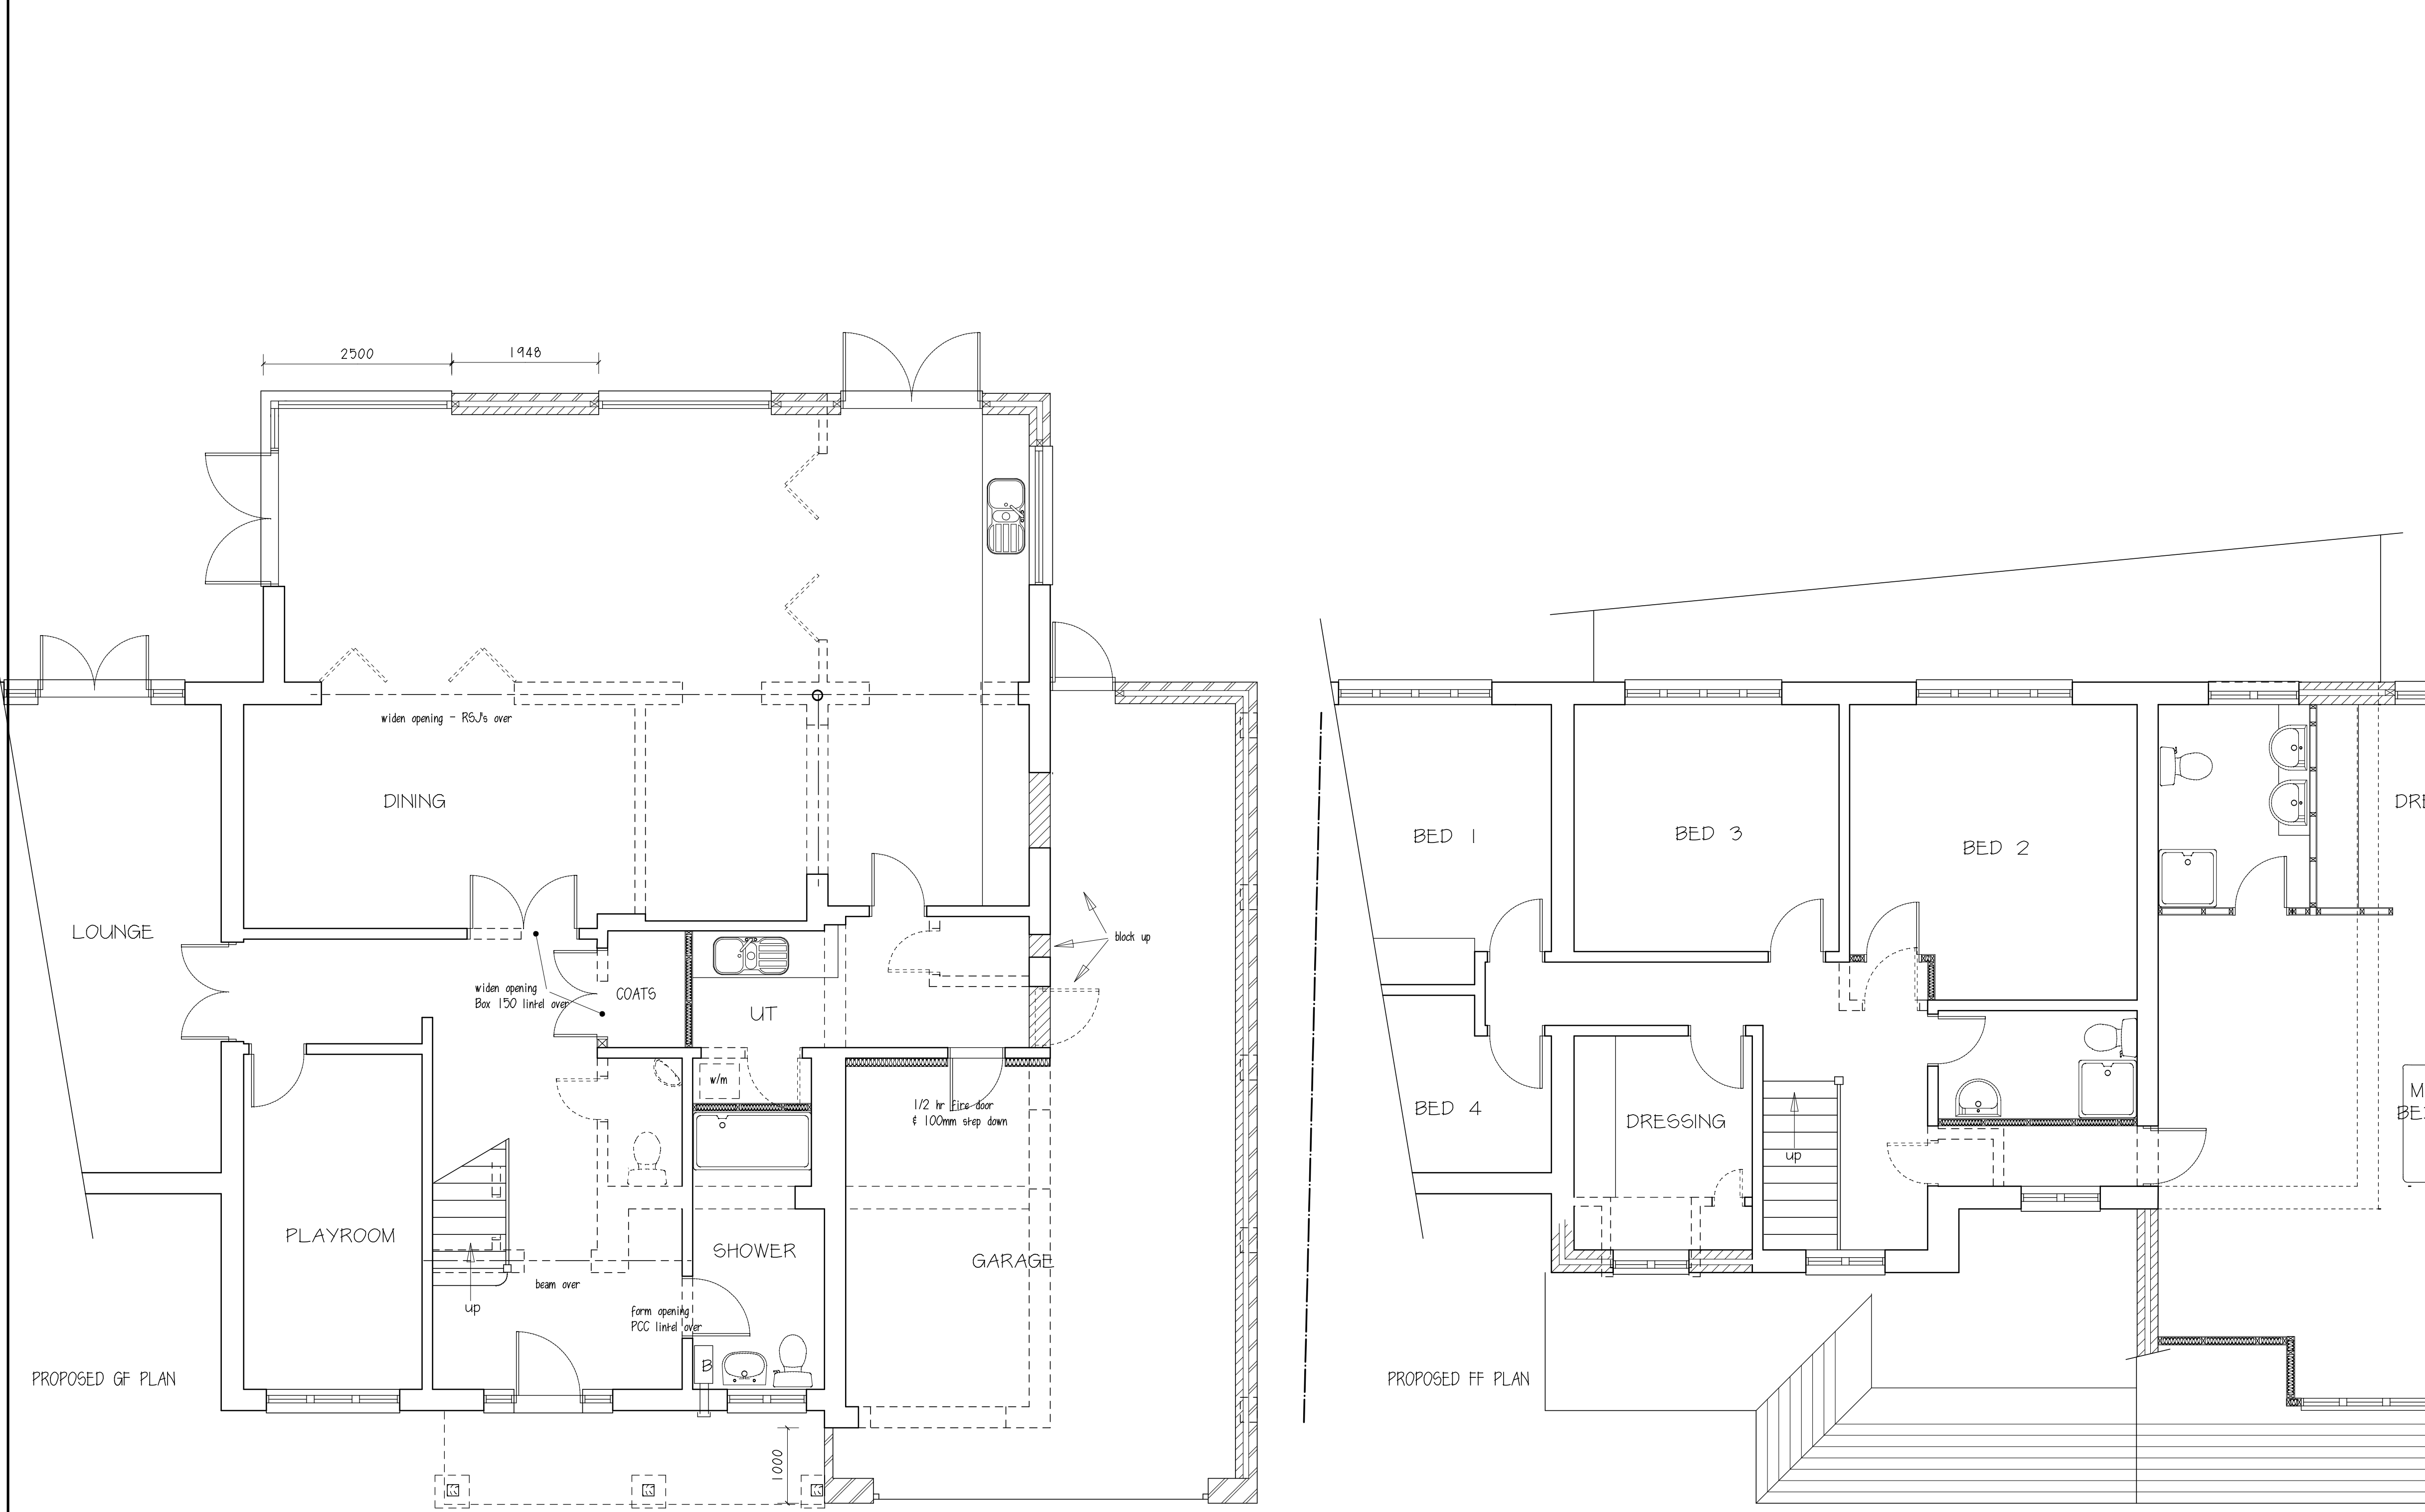


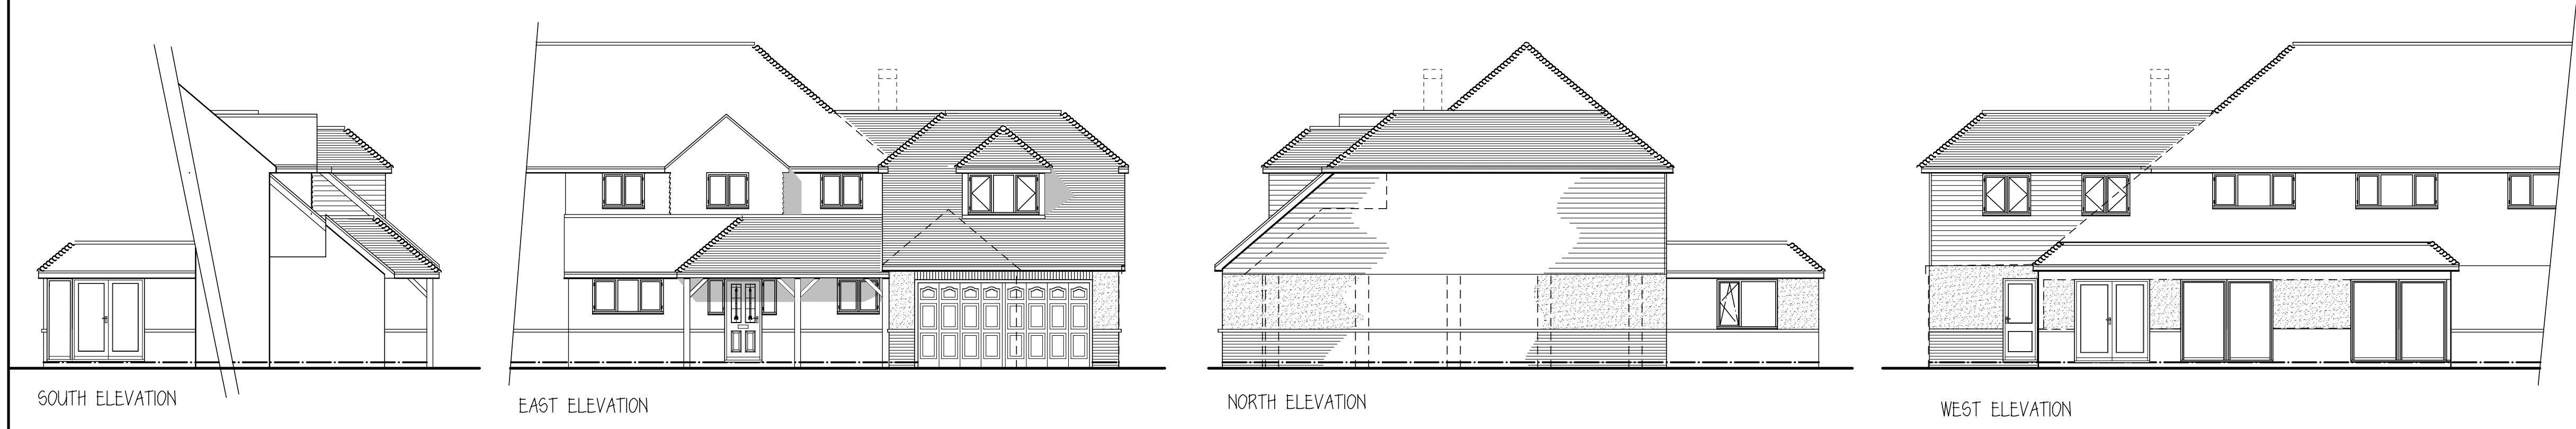

PROPOSED LAYOUT		
proposed extension/alts to 33 Dukes Road Lindfield		
for P Lewry Esq		
 P A Gosling — architectural consultants 78 Potters Lane Burgess Hill RH15 9JS 01444 — 248945		
scale	1:50,1:100@A1	drawing no. 200.24.02b
date	JUL 24	
drawn	PAG	