
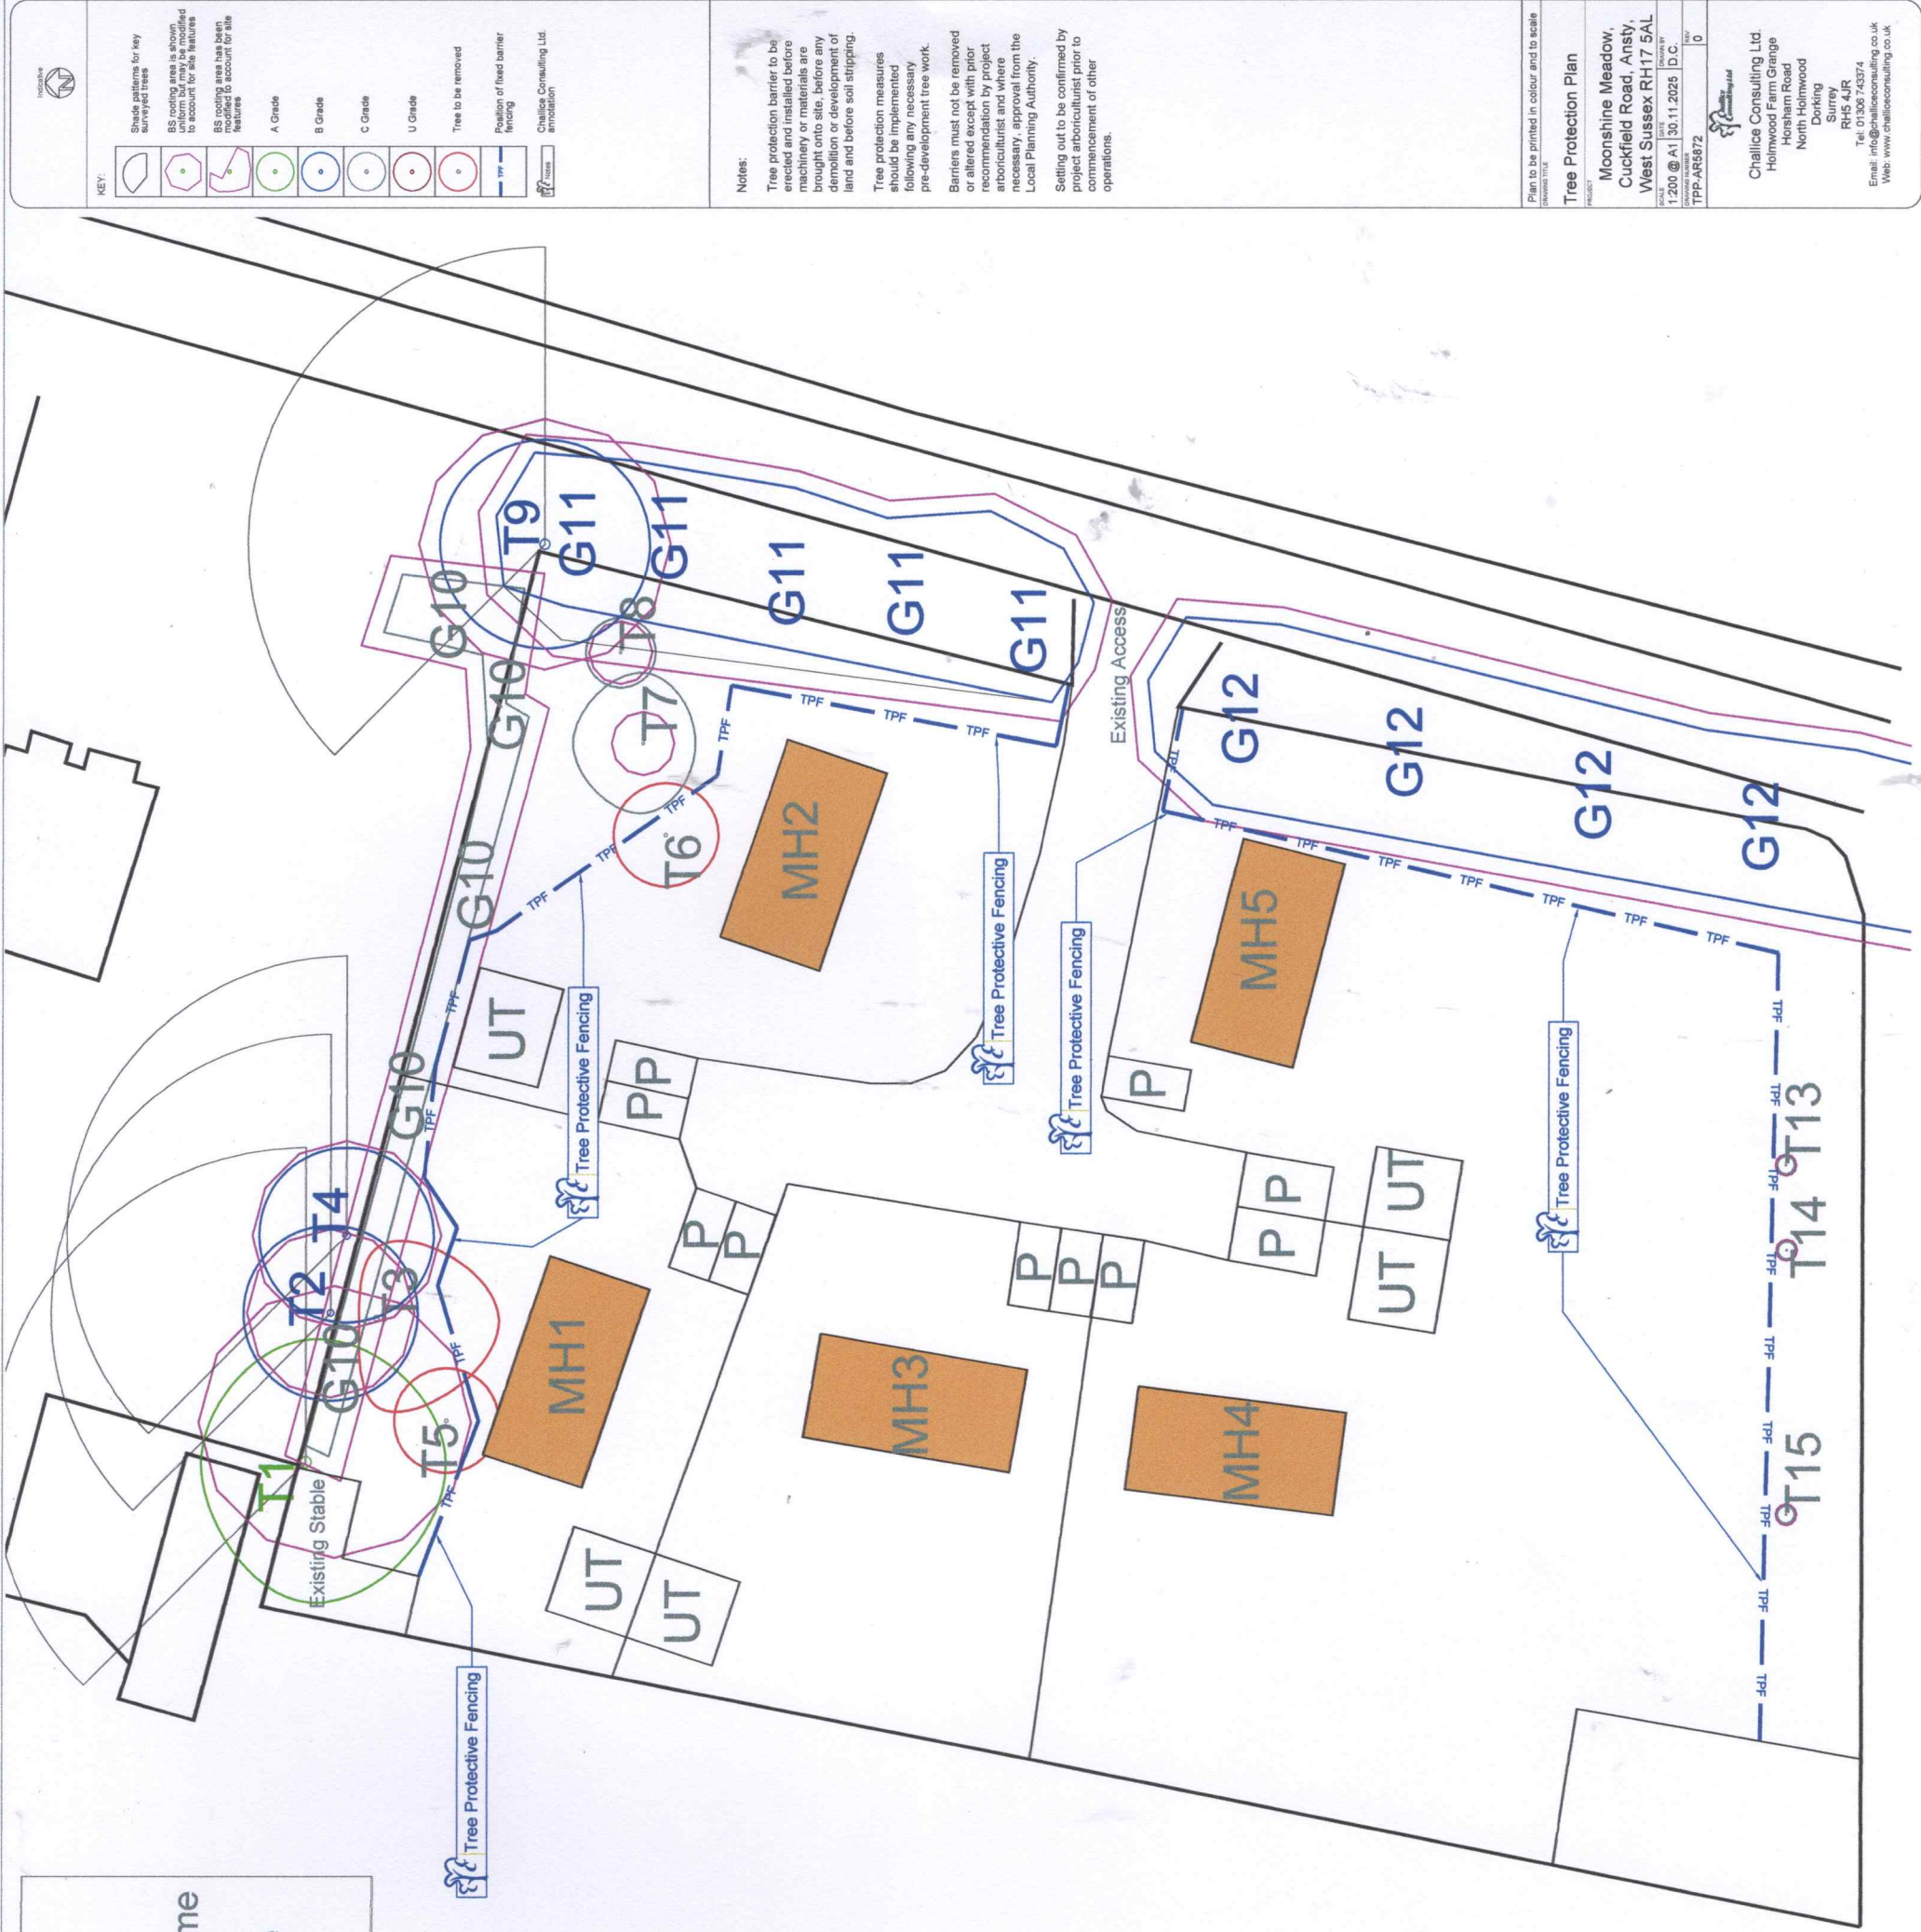
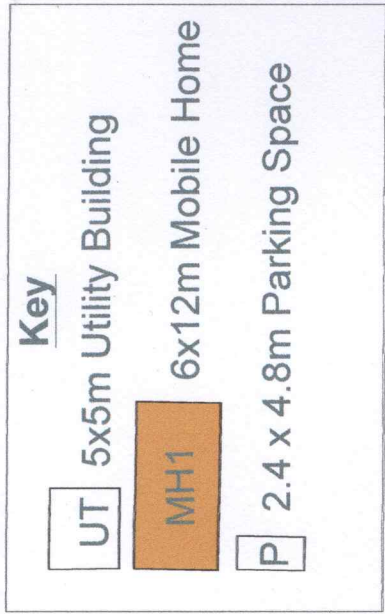


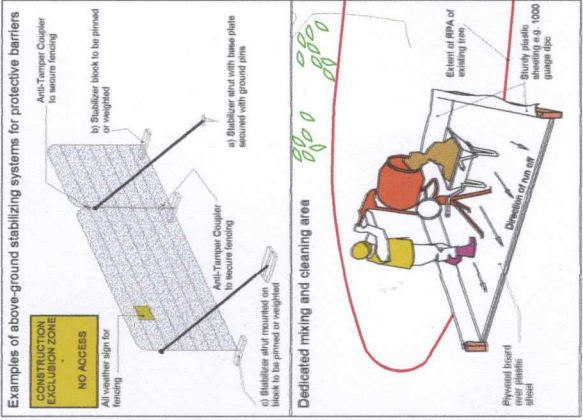

THIS PLAN TO BE USED
FOR SETTING OUT OF
TREE PROTECTION
MEASURES ONLY; DO
NOT SCALE FROM THIS
PLAN UNLESS IT IS
PRINTED AT A1. DO NOT
USE UNLESS PRINTED IN
COLOUR