


Key

- Planning application boundary
- Ownership boundary
- Consented carpark (Ref DM/18/2401)

- General Notes
- Drawings to be read in conjunction with other project drawings and reports.
 - This drawing is not for construction and should not be scaled.
 - All dimensions and setting out shall be verified on site.
 - Spot heights and contour levels are approximate only.
 - Any discrepancies must be reported to Hortus Collective.

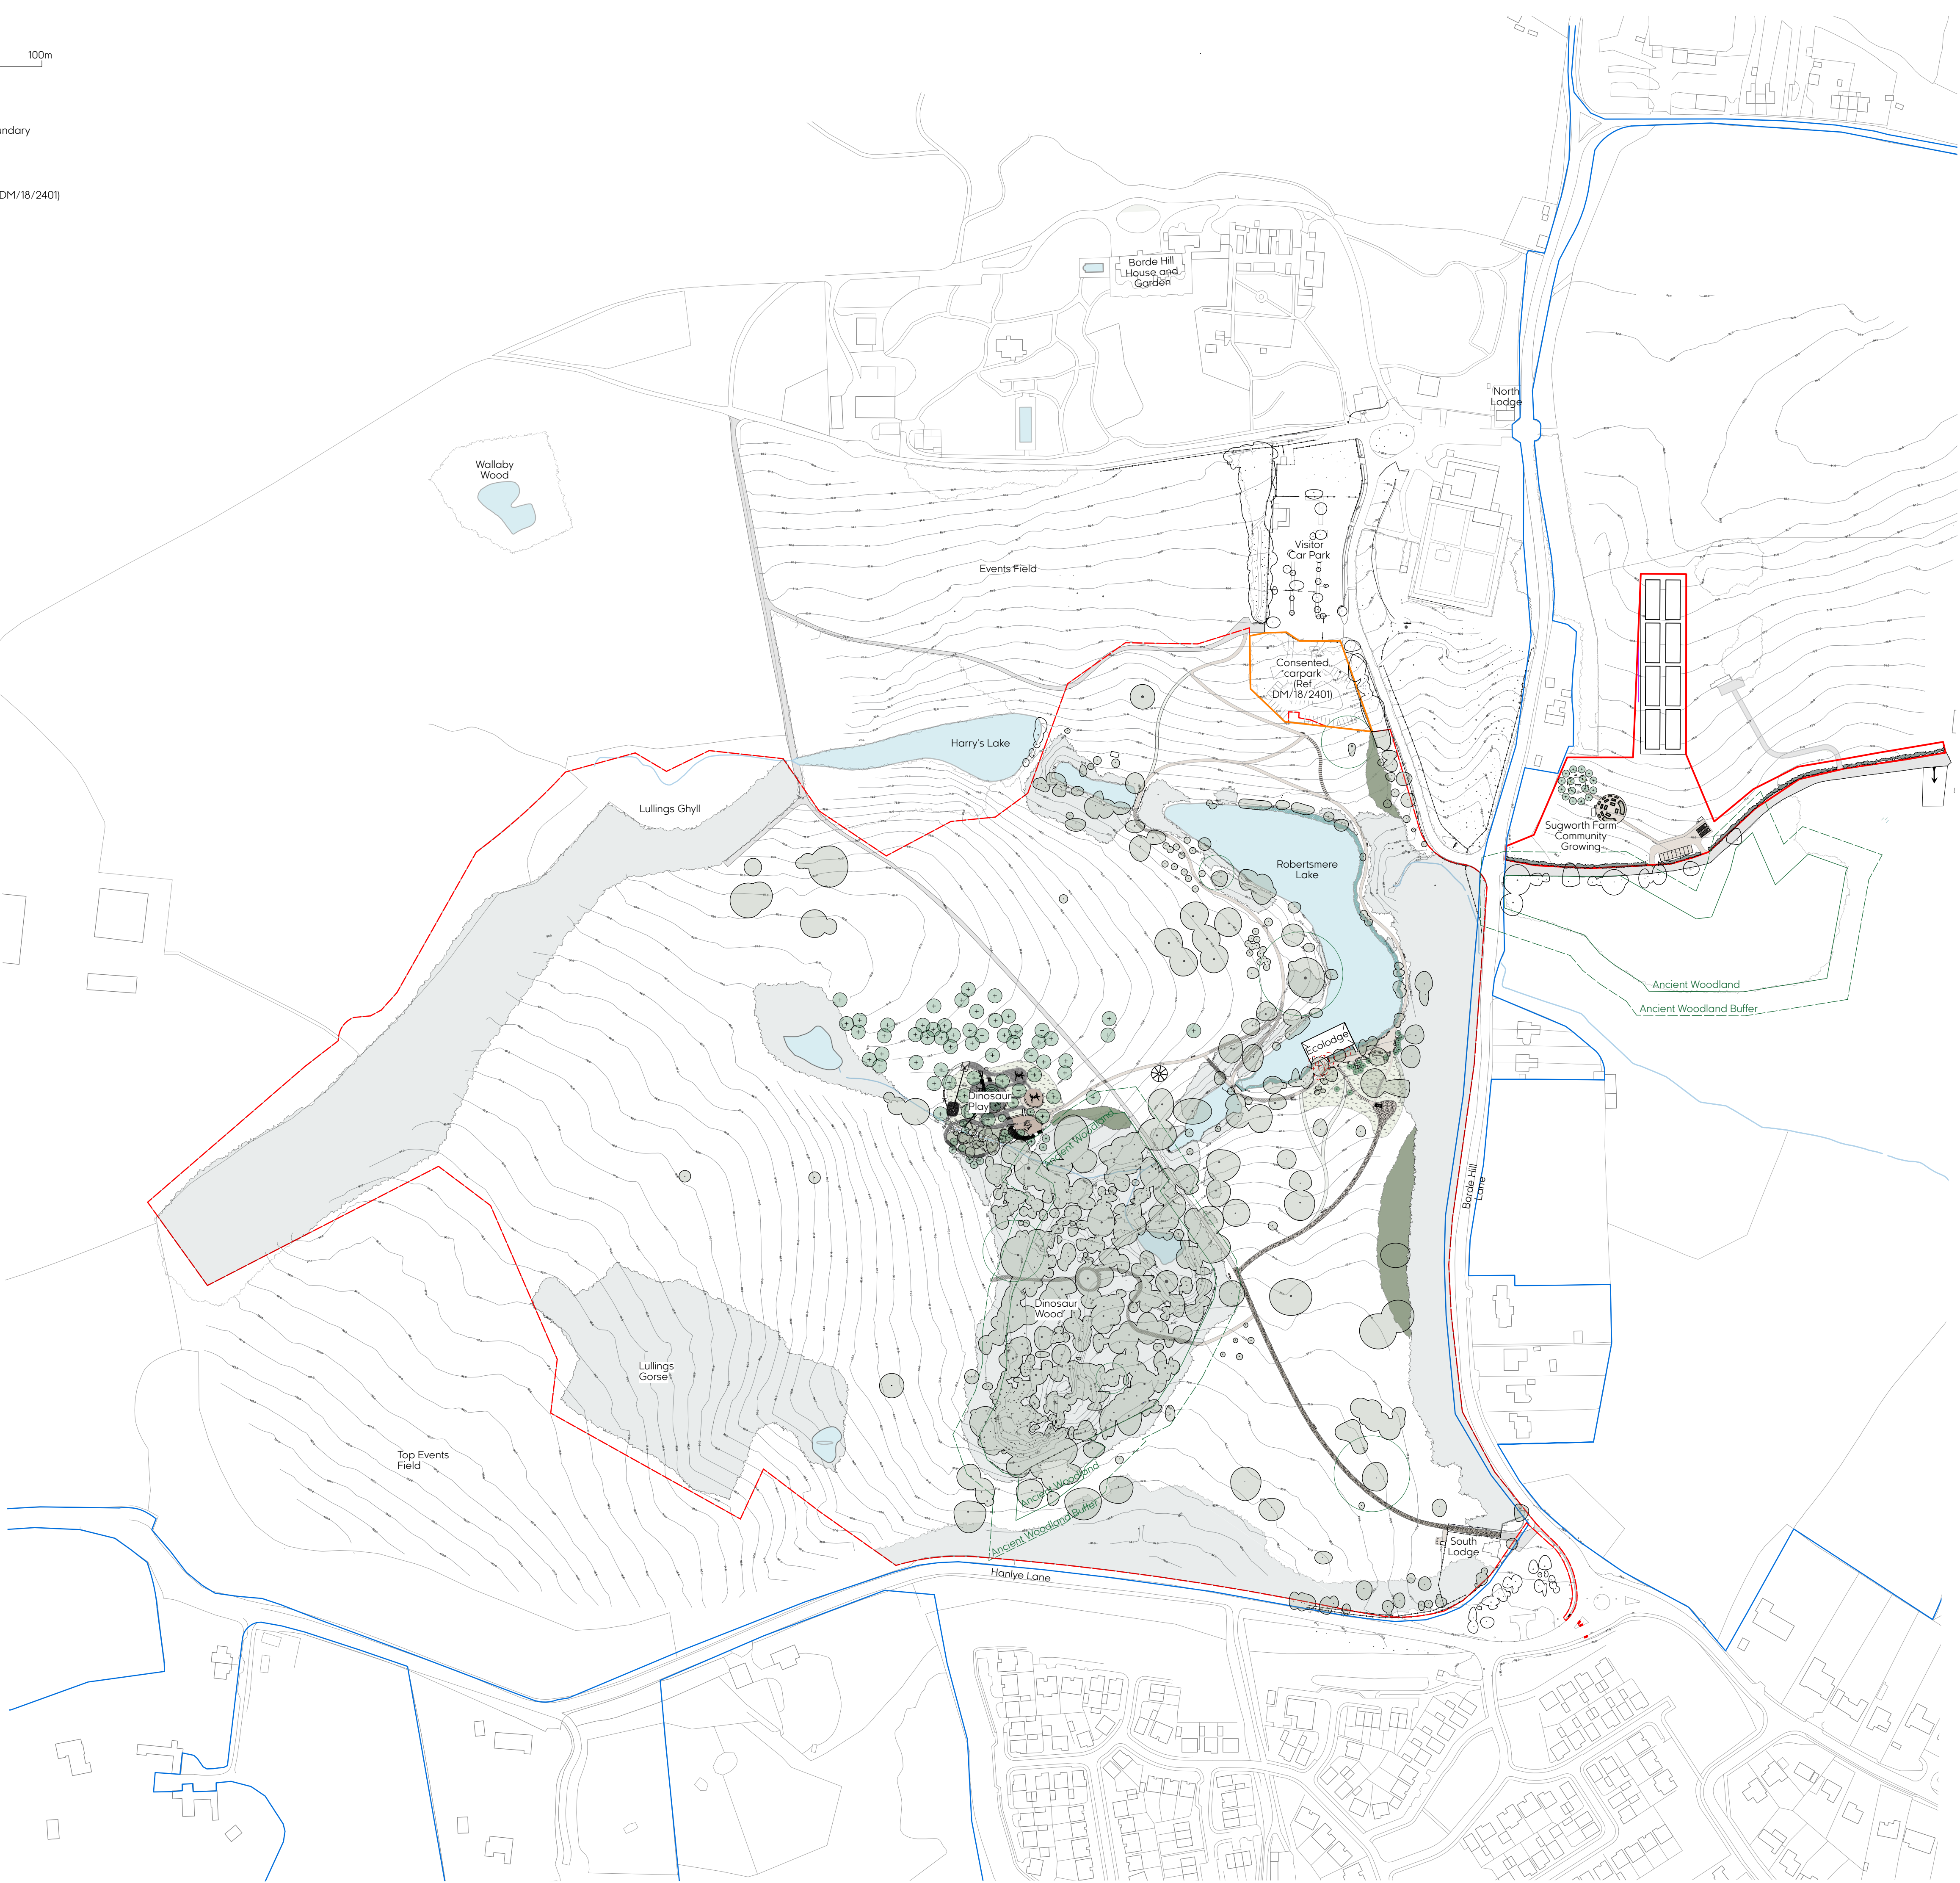

Rev	Description	Date
-----	-------------	------



© Hortus Collective Ltd www.hortuscollective.co.uk

Project
Borde Hill Garden - Reinventing Borde Hill

Drawing
Location Plan

Scale	Date	Drawn	Checked	Status
1:2000 @A1	24.11.25	KK	MR	Planning

Drawing Number	Revision
----------------	----------

BHG-L001 -