


Key

- Planning application boundary
- Consented carpark (Ref DM/18/2401)
- Ancient woodland boundary (8.15m offset)
- Existing trees with Veteran RPZ shown in green (See Arboricultural Tree Survey)
- Trees to be removed
- Existing woodland and scrub
- Existing parkland pasture
- Proposed tree
- Proposed woodland edge
- Proposed native hedgerow
- Proposed herbaceous planting
- Proposed wildflower meadow
- Proposed 1.8m wide mown grass path
- Proposed marginal edge planting
- Existing surfaced vehicular track
- Proposed 3.0m wide Fittleworth gravel dressing to existing vehicular track
- Proposed 3.0m wide Fittleworth gravel vehicular track with 50mm timber edge
- Proposed Macadam surface
- Proposed 1.8m wide Fittleworth gravel footpath with 50mm timber edge
- Proposed 1.8m wide Fittleworth gravel footpath on Cellweb with 50mm timber edge
- Proposed Tiger mulch play surface with 50mm timber edge
- Proposed bark mulch paths and play surface
- Proposed hardwood timber sleeper steps
- Proposed natural sandstone stepping stones or feature boulders
- Proposed informal hardwood timber benches or retaining edges
- Existing fencing
- Proposed fencing
- Wayfinding Signage
- Wayfinding Post

- General Notes
- Drawings to be read in conjunction with other project drawings and reports.
 - This drawing is not for construction and should not be scaled.
 - All dimensions and setting out shall be verified on site.
 - Spot heights and contour levels are approximate only.
 - Any discrepancies must be reported to Hortus Collective.

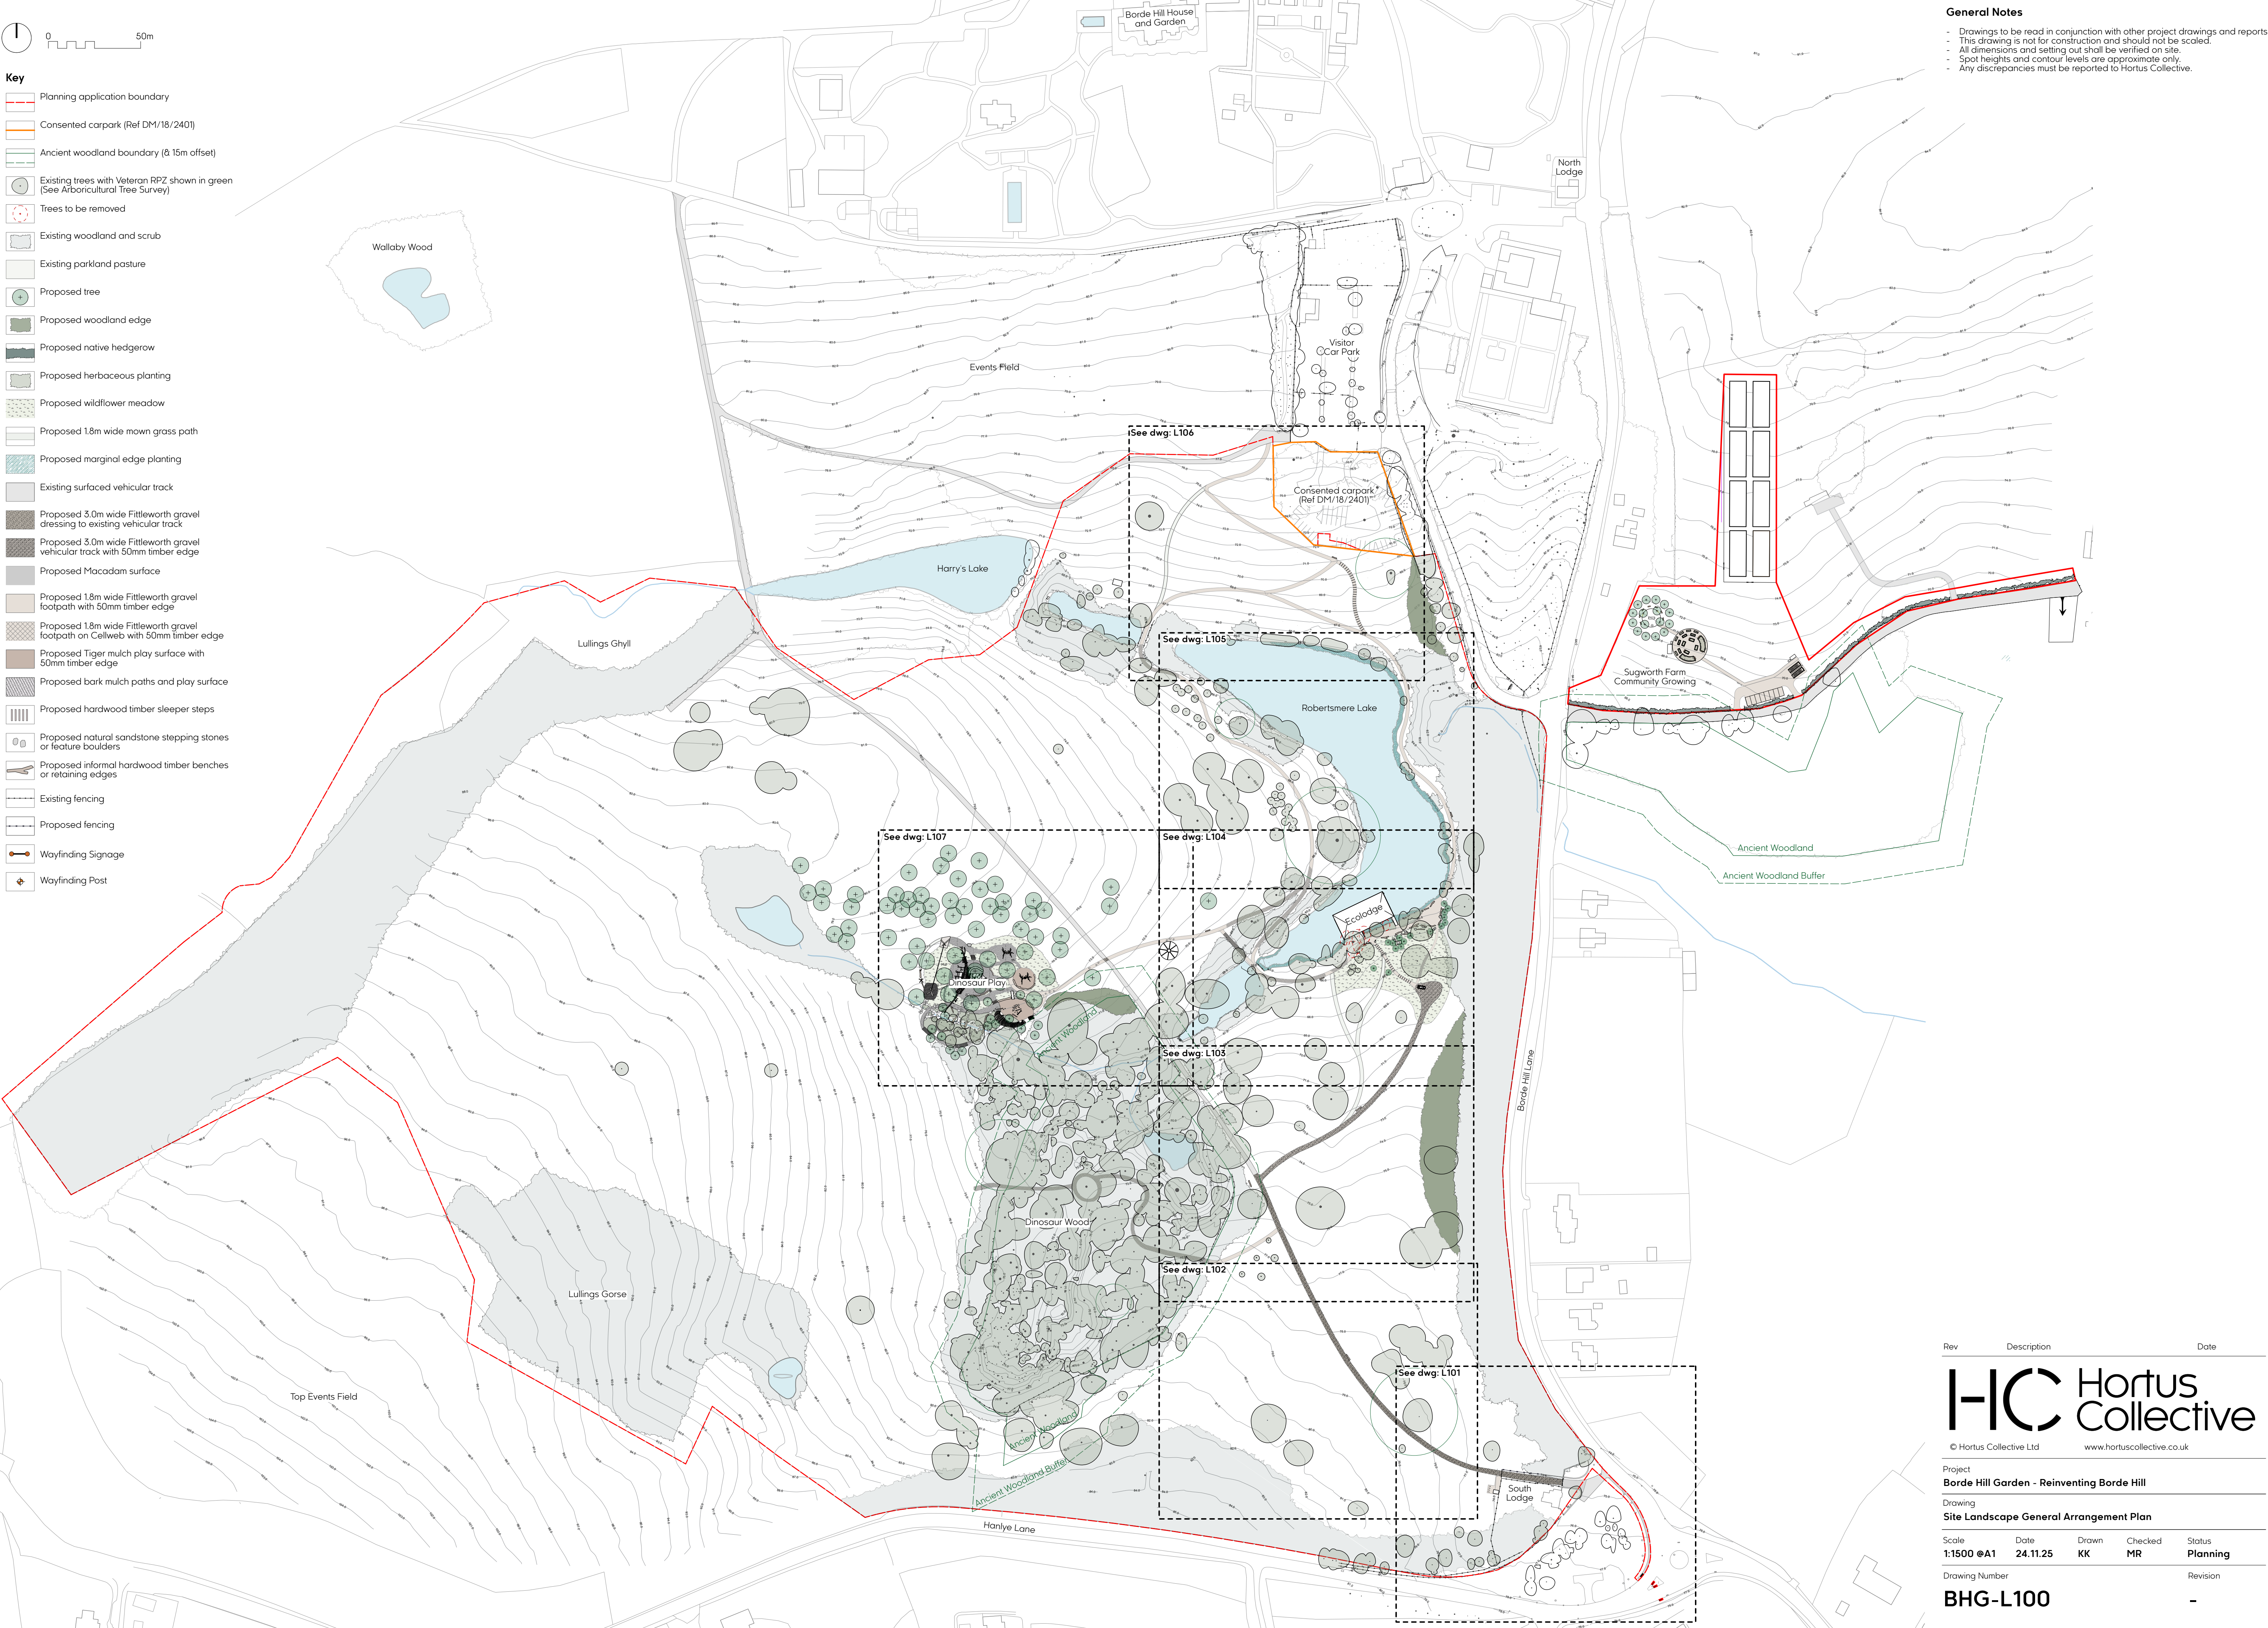

Rev	Description	Date
-----	-------------	------

© Hortus Collective Ltd

www.hortuscollective.co.uk

Project
Borde Hill Garden - Reinventing Borde Hill

Drawing
Site Landscape General Arrangement Plan

Scale	Date	Drawn	Checked	Status
1:1500 @A1	24.11.25	KK	MR	Planning

Drawing Number	Revision
----------------	----------

BHG-L100