

See L103

See L103

General Notes

- Drawings to be read in conjunction with other project drawings and reports.
- This drawing is not for construction and should not be scaled.
- All dimensions and setting out shall be verified on site.
- Spot heights and contour levels are approximate only.
- Any discrepancies must be reported to Hortus Collective.

Key

- Planning application boundary
- Ancient woodland boundary (& 15m offset)
- Existing trees with Veteran RPZ shown in green (See Arboricultural Tree Survey)
- Existing woodland and scrub
- Existing parkland pasture
- Proposed 3.0m wide Fittleworth gravel dressing to existing vehicular track
- Proposed 1.8m wide Fittleworth gravel footpath with 50mm timber edge
- Proposed 1.8m wide Fittleworth gravel footpath on Cellweb with 50mm timber edge
- Proposed informal hardwood timber benches or retaining edges
- Existing contours
- Proposed contours
- +67.23 Existing spot heights
- +67.23 Proposed spot heights

Drawing Notes

- Proposed new 3.0m wide redressing of existing gravel track.
- Proposed wildflower meadow pasture improvements.
- Proposed informal hardwood bench for resting point.

Rev	Description	Date
-----	-------------	------

Hortus Collective

© Hortus Collective Ltdwww.hortuscollective.co.uk


Project
Borde Hill Garden - Reinventing Borde Hill

Drawing
Landscape General Arrangement - South Park South

Scale	Date	Drawn	Checked	Status
1:250 @ A1	24.11.25	KK	MR	Planning
Drawing Number				Revision

BHG-L102

-

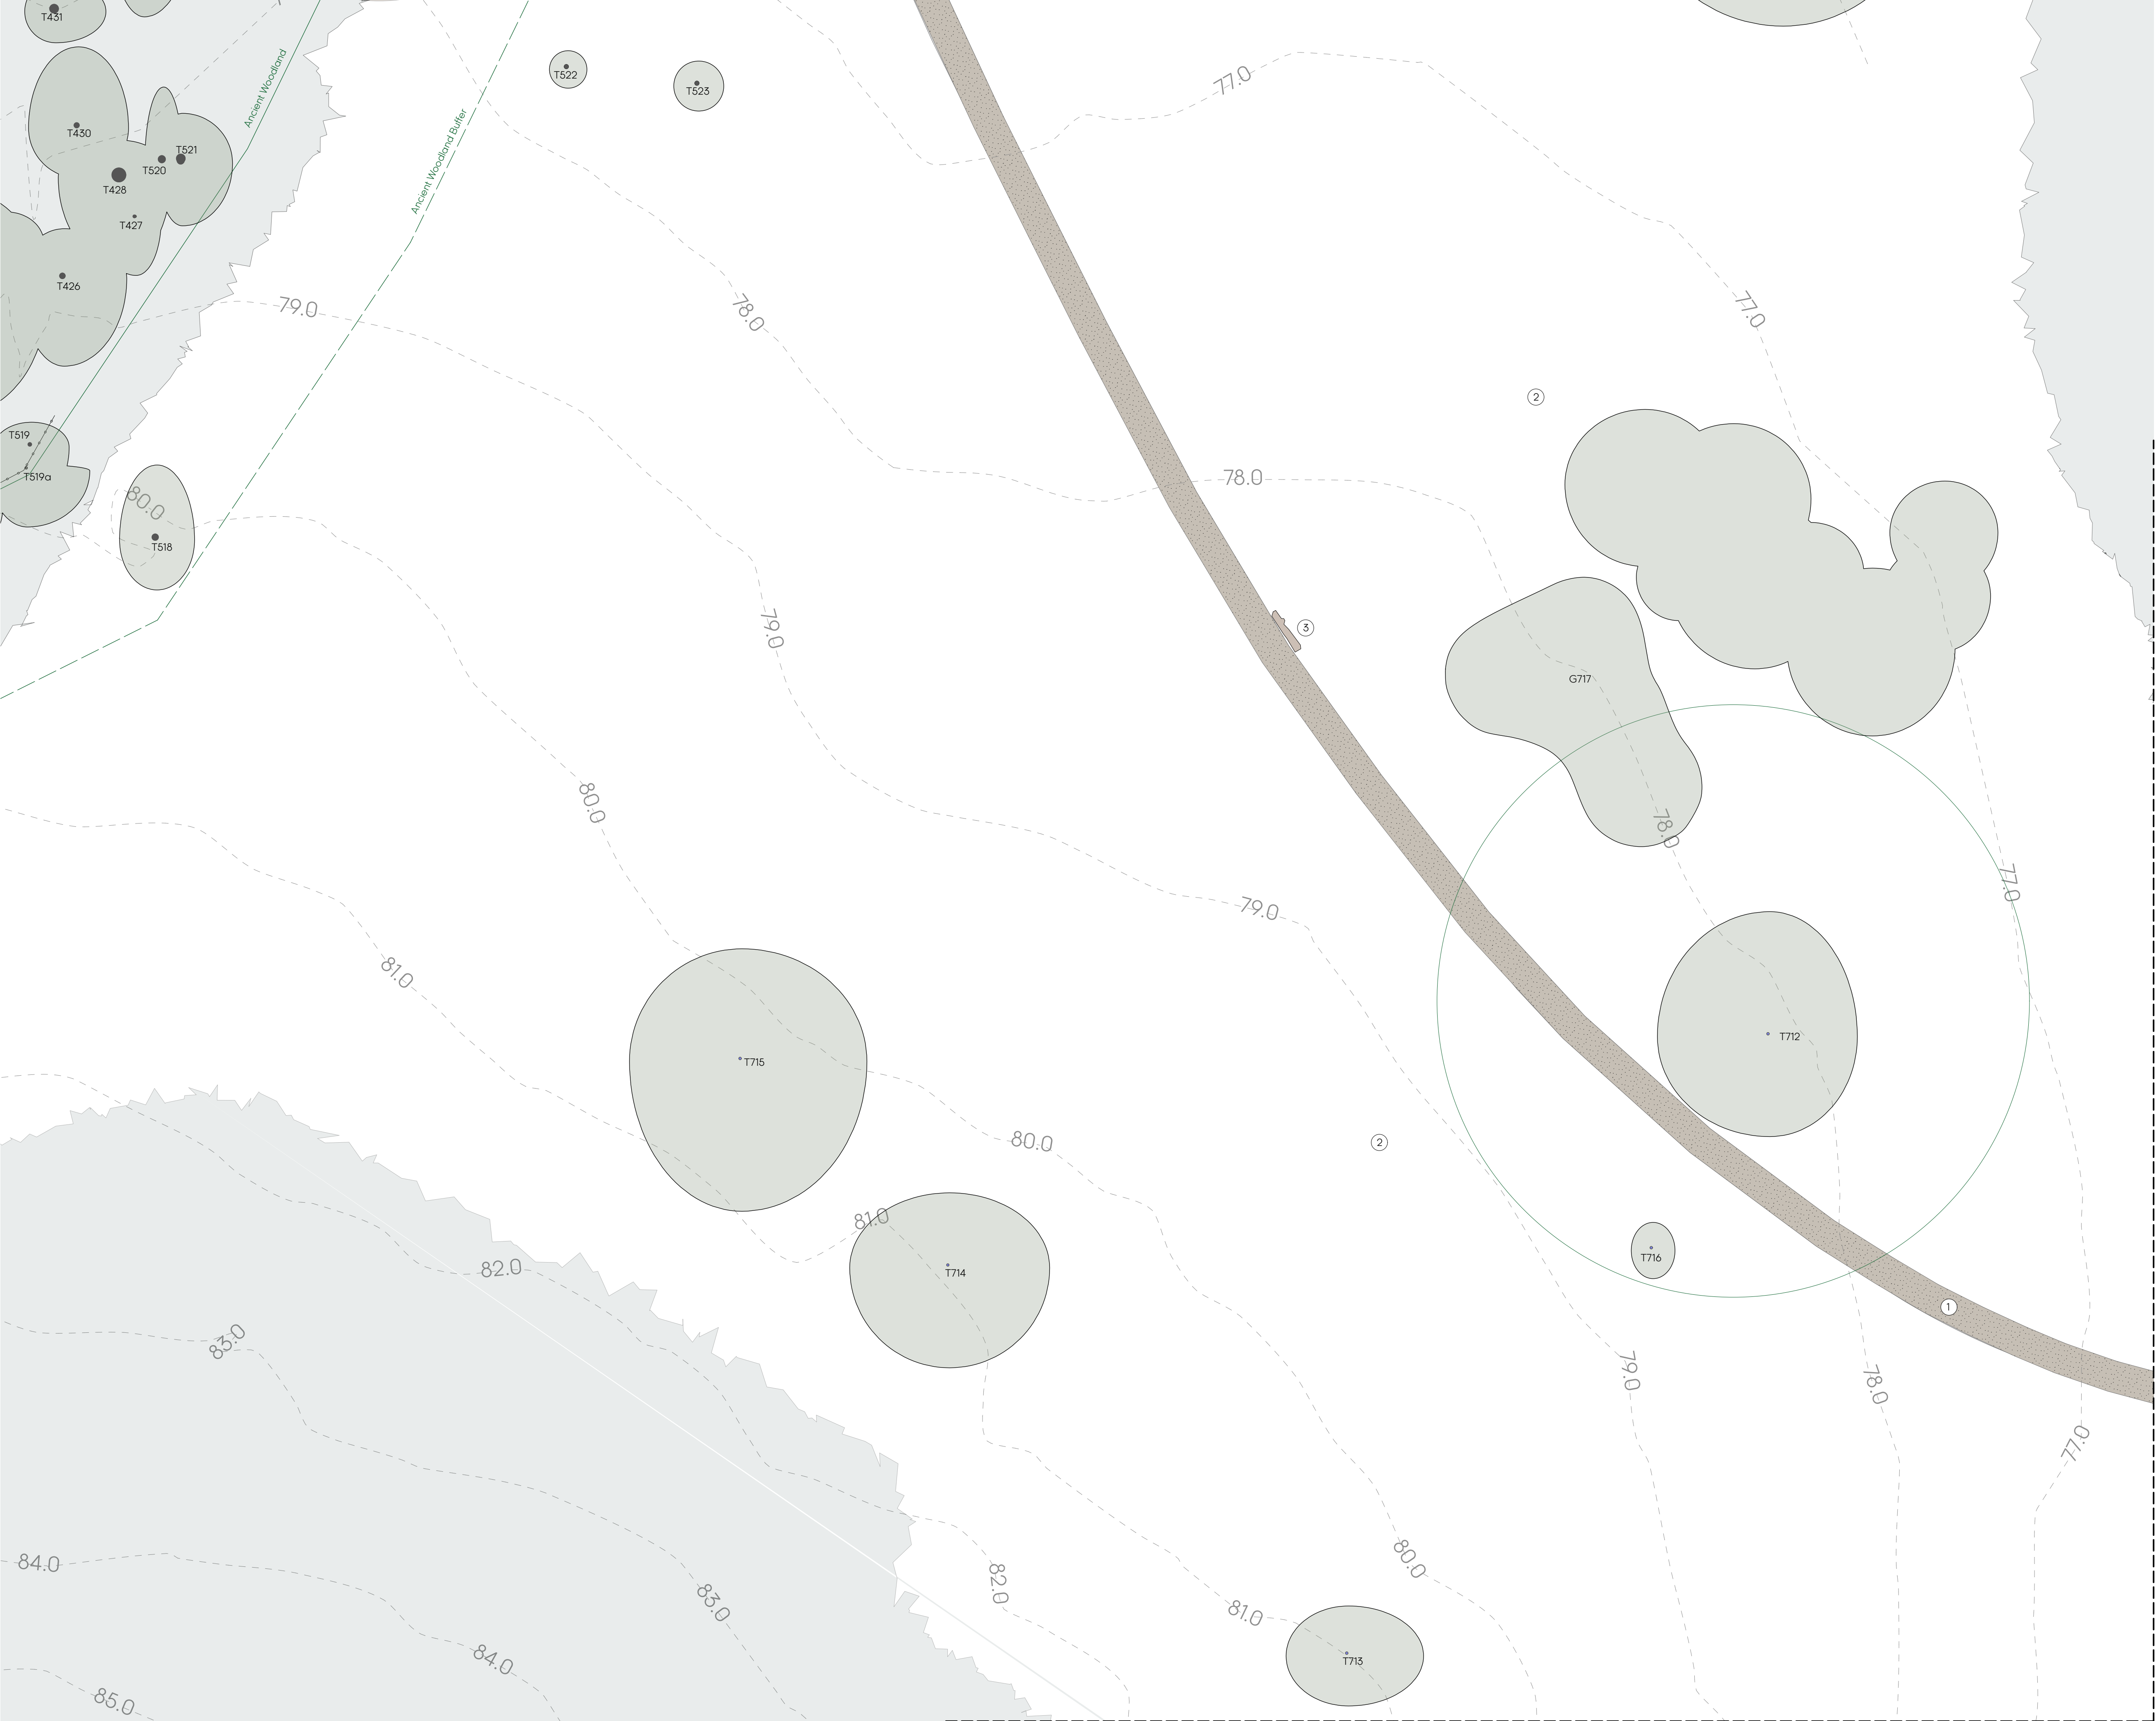

See L101

See L101

