


See L104

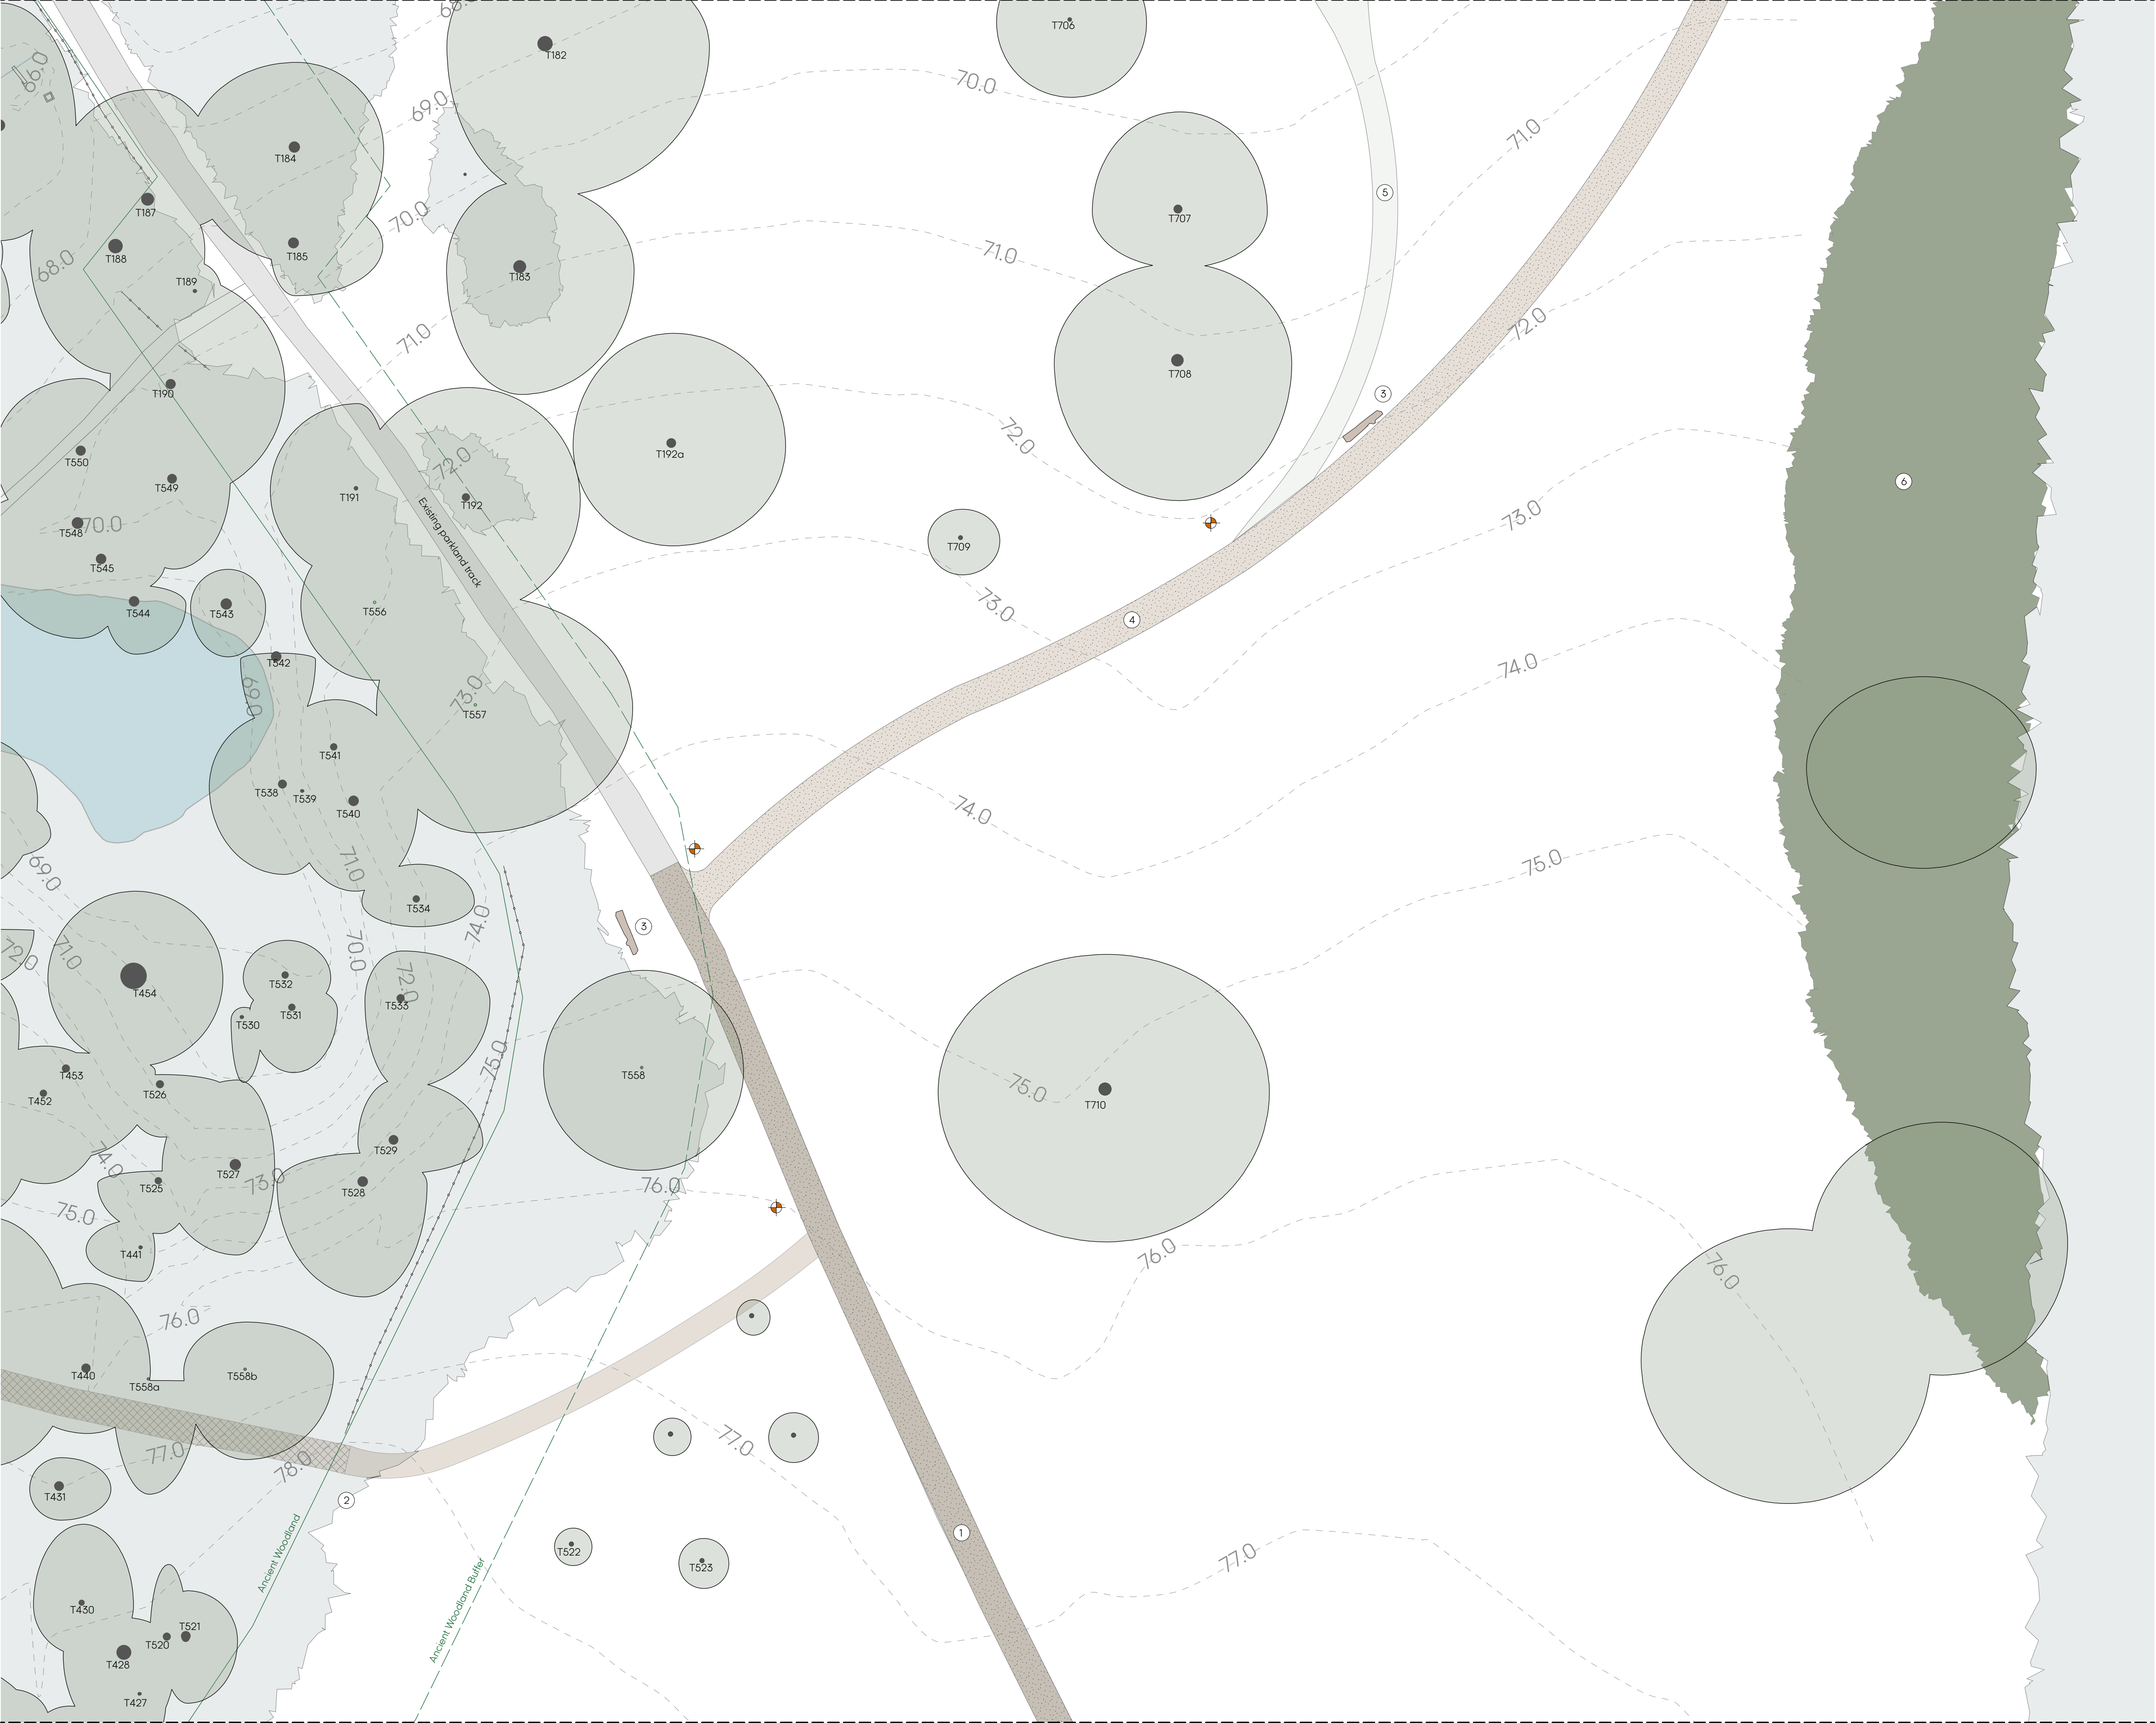

**General Notes**

- Drawings to be read in conjunction with other project drawings and reports.
- This drawing is not for construction and should not be scaled.
- All dimensions and setting out shall be verified on site.
- Spot heights and contour levels are approximate only.
- Any discrepancies must be reported to Hortus Collective.

**Key**

- Planning application boundary
- Ancient woodland boundary (& 15m offset)
- Existing trees with Veteran RPZ shown in green (See Arboricultural Tree Survey)
- Existing woodland and scrub
- Existing parkland pasture
- Proposed woodland edge
- Proposed 1.8m wide mown grass path
- Existing surfaced vehicular track
- Proposed 3.0m wide Fittleworth gravel dressing to existing vehicular track
- Proposed 3.0m wide Fittleworth gravel vehicular track with 50mm timber edge
- Proposed 1.8m wide Fittleworth gravel footpath with 50mm timber edge
- Proposed 1.8m wide Fittleworth gravel footpath on Cellweb with 50mm timber edge
- Proposed informal hardwood timber benches or retaining edges
- Existing fencing
- Existing contours
- Proposed contours
- Wayfinding Signage
- Wayfinding Post
- +67.23 Existing spot heights
- +67.23 Proposed spot heights

- Drawing Notes**
1. Proposed new 3.0m wide redressing of existing gravel track.
  2. Proposed Dinosaur wood footpath.
  3. Proposed informal hardwood bench for resting point.
  4. Proposed 3.0m light vehicle self binding gravel track connecting to vehicle turning space for deliveries.
  5. Proposed 1.8m mown grass path toward Eco-lodge.
  6. Proposed woodland edge planting

| Rev   | Description | Date     |
|---|-------------|----------|
| <div><div><div>Hortus Collective</div><div>© Hortus Collective Ltd</div></div><div><div>www.hortuscollective.co.uk</div></div></div> |             |          |
| Project   |             |          |
| Borde Hill Garden - Reinventing Borde Hill                                                                                           |             |          |
| Drawing   |             |          |
| Landscape General Arrangement - South Park North                                                                                     |             |          |
| Scale   | Date        | Drawn    |
| 1:250 @ A1   | 24.11.25    | KK       |
| Drawing Number   | Checked     | Status   |
|   | MR          | Planning |
| Revision   |             |          |
|   |             |          |

**BHG-L103**