



See L106

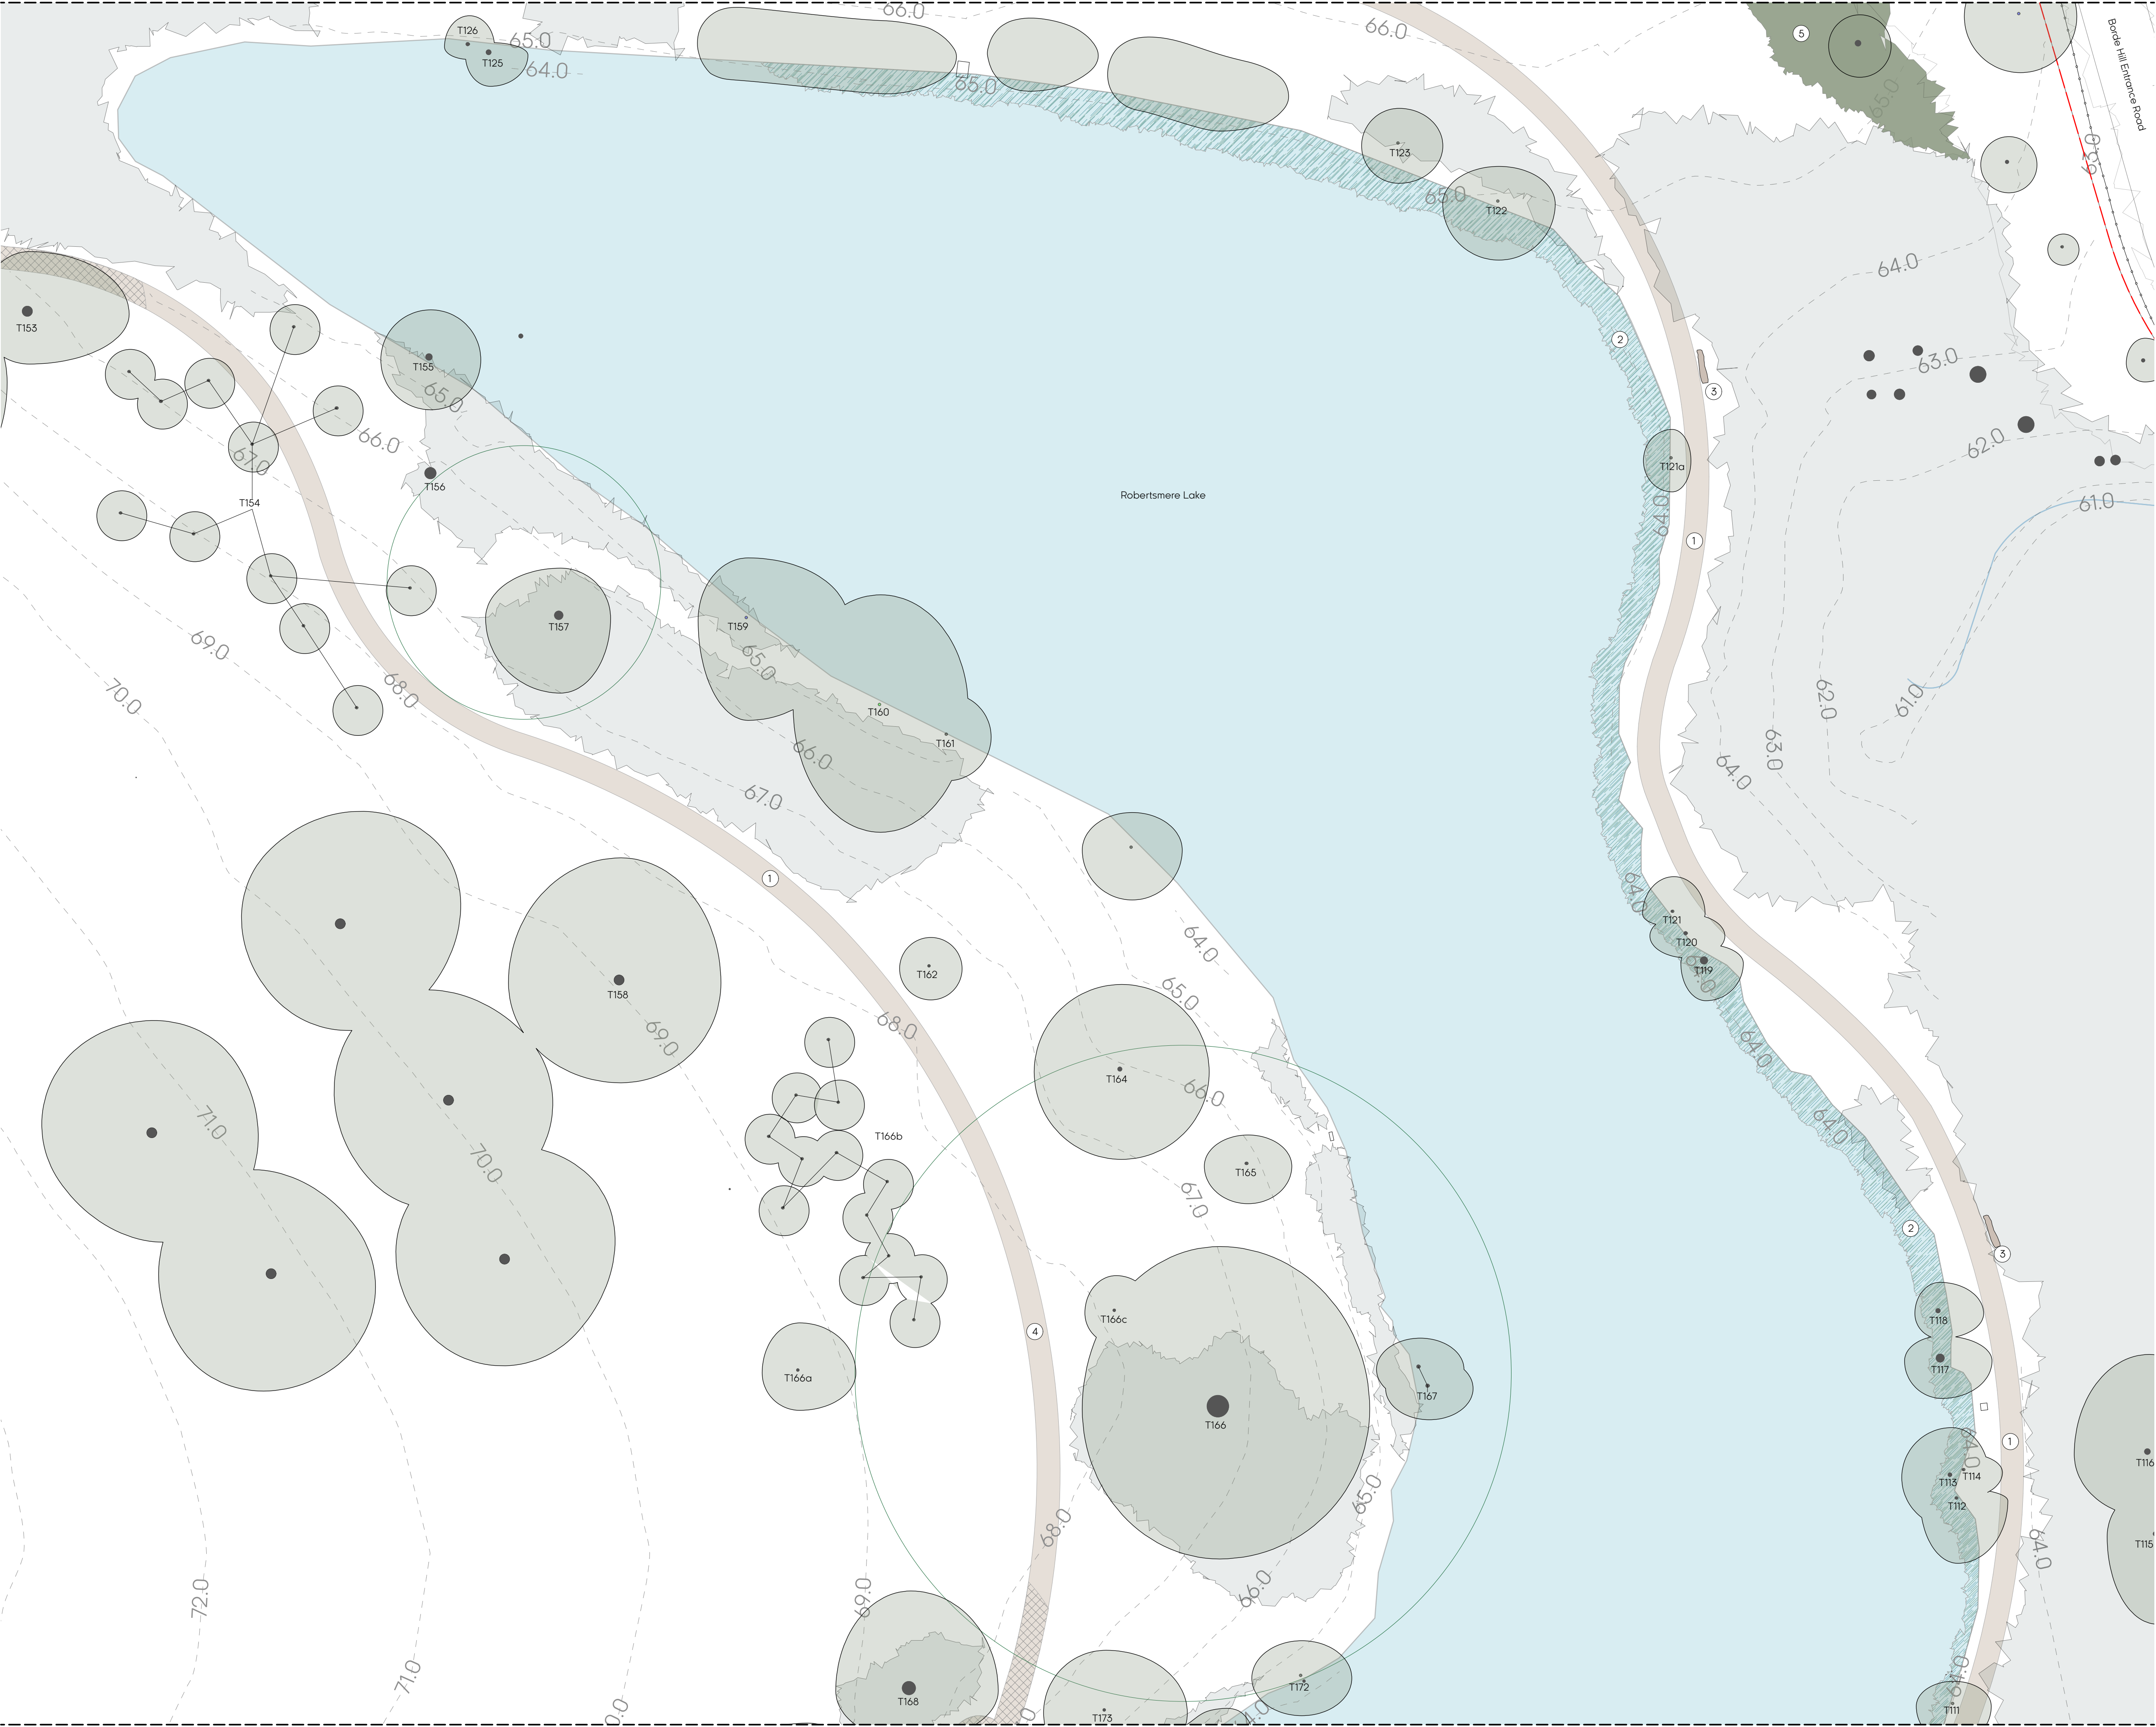

See L104

See L106

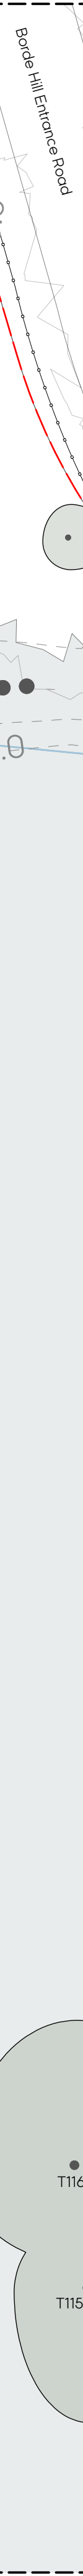

General Notes

- Drawings to be read in conjunction with other project drawings and reports.
- This drawing is not for construction and should not be scaled.
- All dimensions and setting out shall be verified on site.
- Spot heights and contour levels are approximate only.
- Any discrepancies must be reported to Hortus Collective.

Key

- Planning application boundary
- Existing trees with Veteran RPZ shown in green (See Arboricultural Tree Survey)
- Existing woodland and scrub
- Existing parkland pasture
- Proposed woodland edge
- Proposed 1.8m wide mown grass path
- Proposed marginal edge planting
- Proposed 1.8m wide Fittleworth gravel footpath with 50mm timber edge
- Proposed 1.8m wide Fittleworth gravel footpath on Cellweb with 50mm timber edge
- Proposed hardwood timber sleeper steps
- Proposed informal hardwood timber benches or retaining edges
- Existing fencing
- Proposed fencing
- Existing contours
- Proposed contours
- Existing spot heights
- Proposed spot heights

Drawing Notes

- Existing grass path retained with new self binding gravel finish to form accessible 1:21 route from car parking to Eco-lodge.
- Lake banks with new marginal planting shell which also aids safety.
- Proposed informal hardwood log bench for resting point.
- No-dig construction in root protection zone of veteran tree.
- Proposed woodland edge planting.

| Rev | Description | Date |
|-----|-------------|------|
|-----|-------------|------|

HC

Hortus Collective

© Hortus Collective Ltd

www.hortuscollective.co.uk

Project  
**Borde Hill Garden - Reinventing Borde Hill**

Drawing  
**Landscape General Arrangement - Robertsmere Lake North**

| Scale          | Date     | Drawn | Checked | Status   |
|----------------|----------|-------|---------|----------|
| 1:250 @ A1     | 24.11.25 | KK    | MR      | Planning |
| Drawing Number |          |       |         | Revision |
| BHG-L105       |          |       |         | -        |