


1:100
© MITCHELL ELEY GOULD ARCHITECTS
01225 789033 WHARF STUDIO WIDCOMBE HILL BATH BA2 6AA
SCALE BAR 1:100

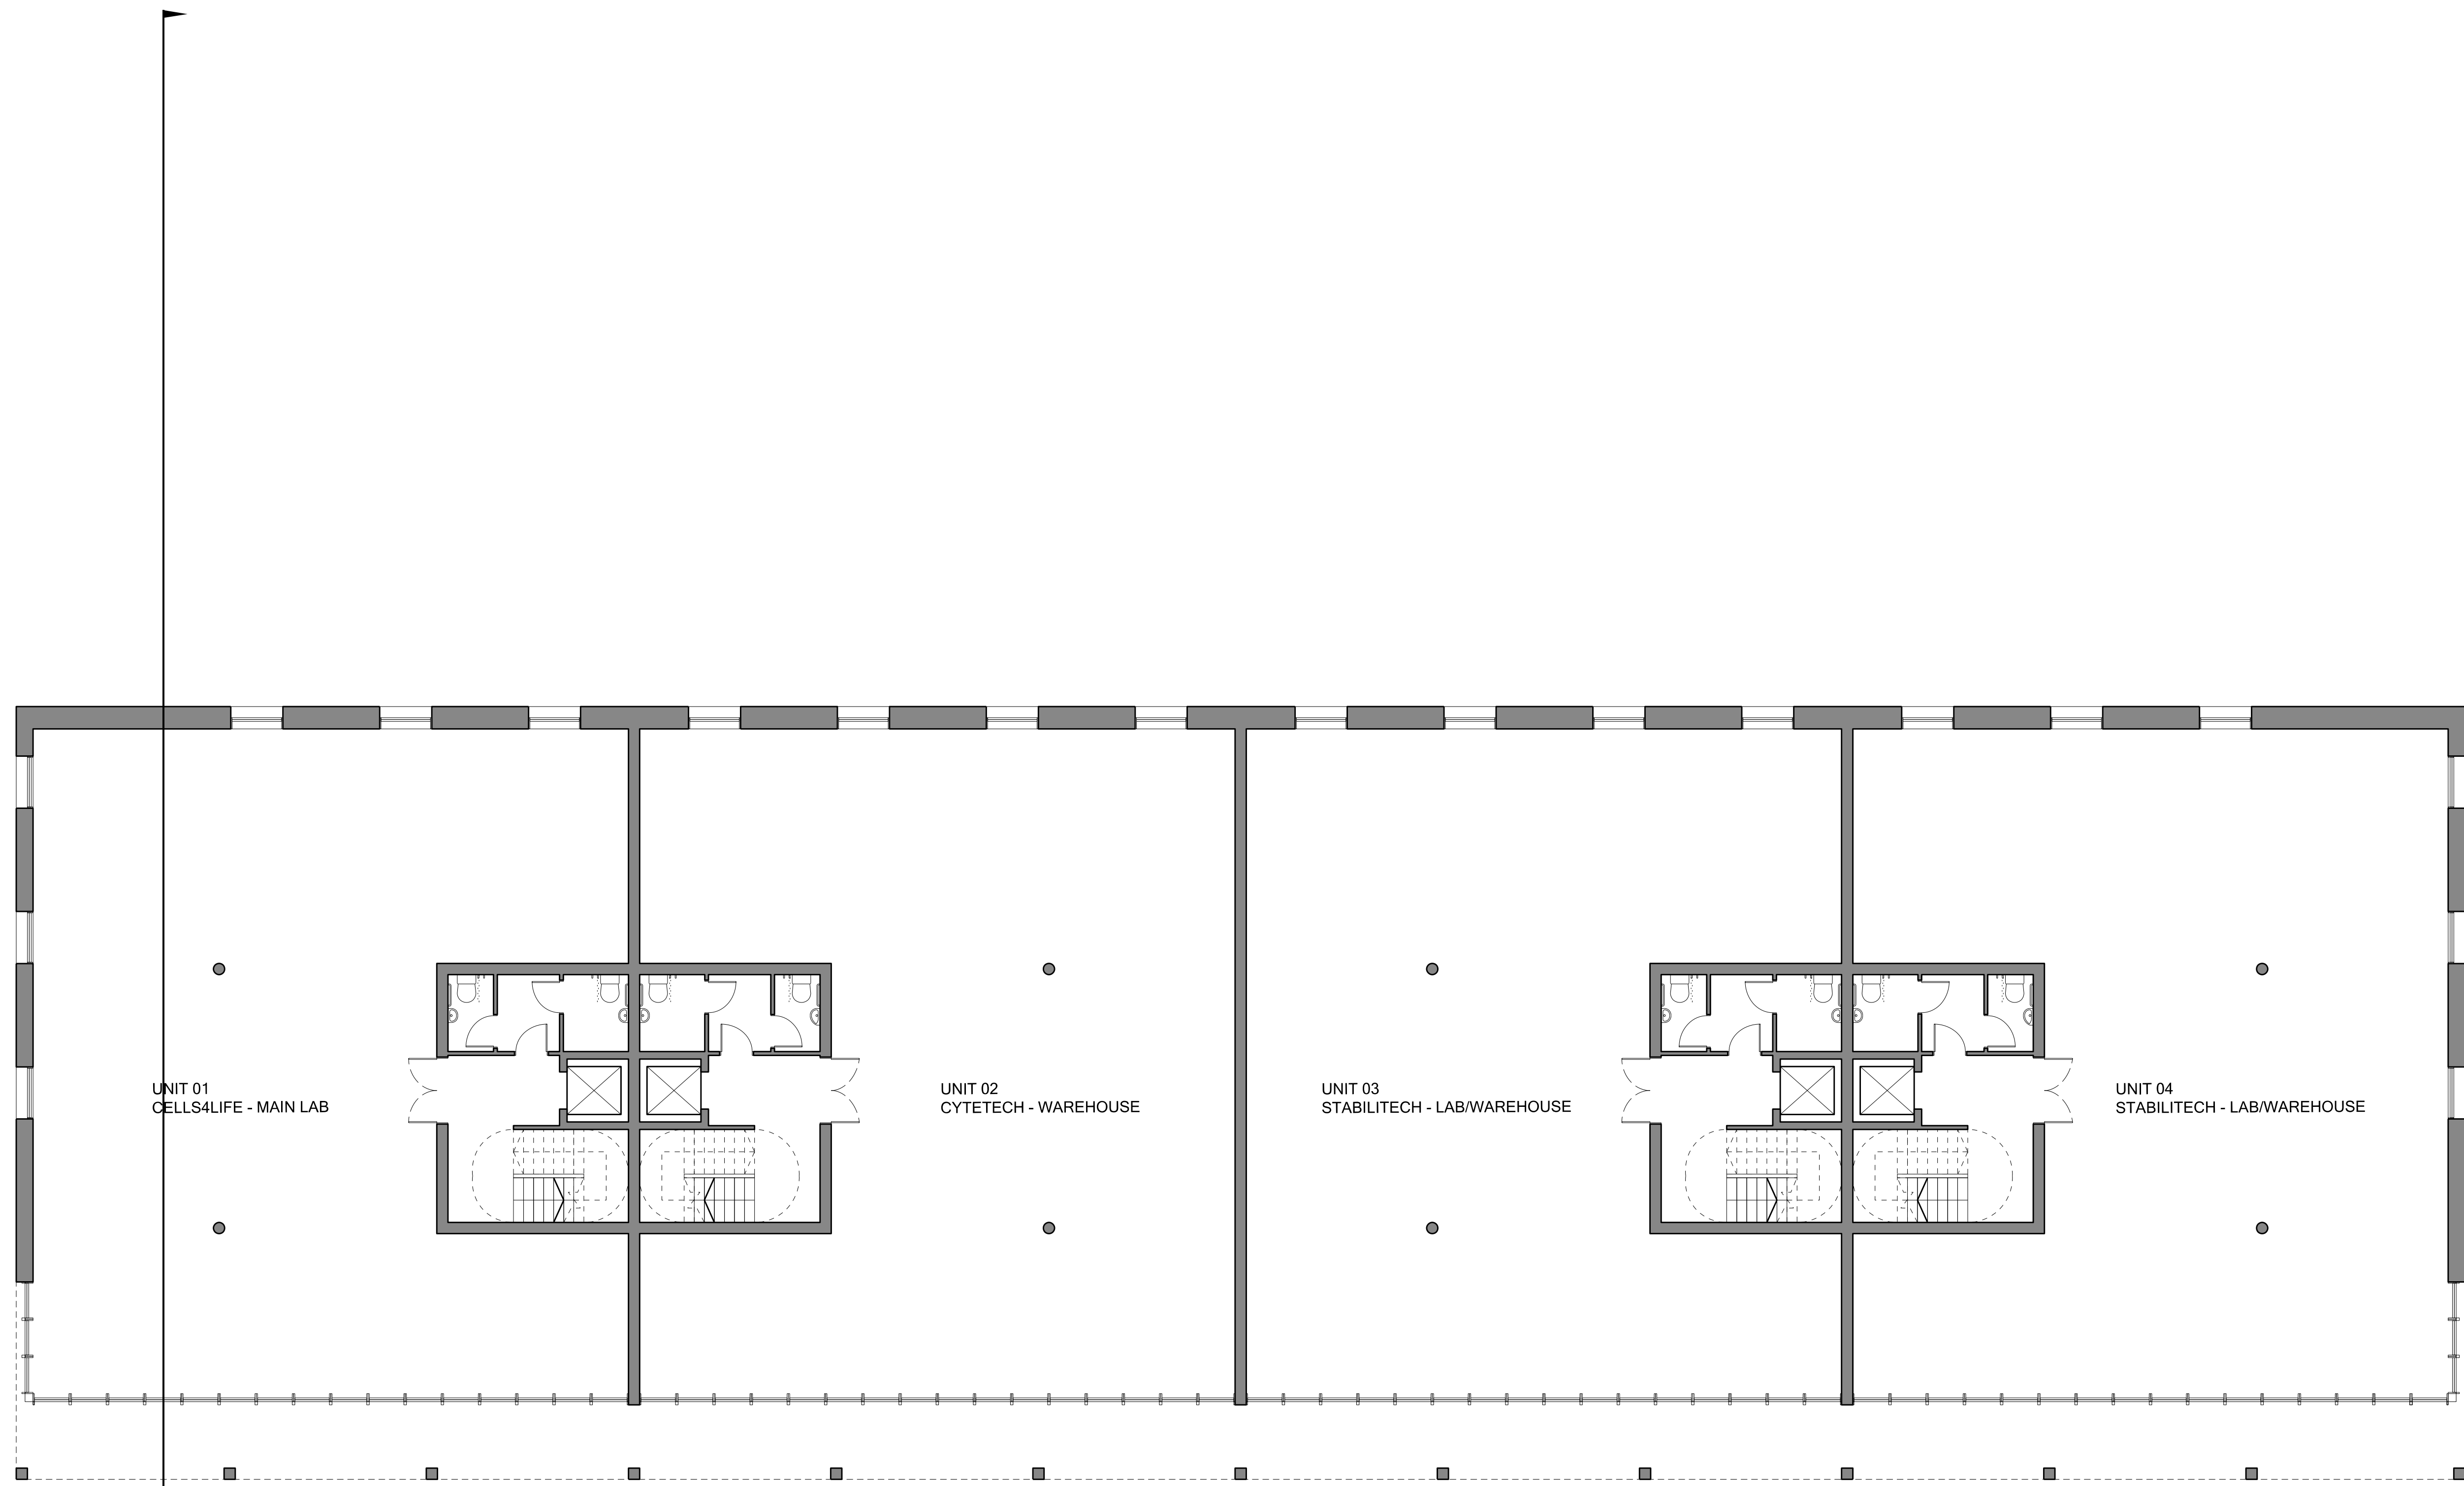

UNIT 01
CELLS4LIFE - MAIN LAB

UNIT 02
CYTETECH - WAREHOUSE

UNIT 03
STABILITECH - LAB/WAREHOUSE

UNIT 04
STABILITECH - LAB/WAREHOUSE

PL 150231 PLANNING DDL
PA 150231 PRE-APPROVAL
REV DATE DETAILS

MITCHELL
ELEY
GOULD

CELLS4LIFE
MALTHEUSE LANE
NEW CENTRAL OFFICE
PROPOSED FIRST FLOOR PLAN

PLANNING MAR 2021 1:100BA1 SG HRB
2035 AP(0)11 P1

© MITCHELL ELEY GOULD ARCHITECTS
01225 789033 WHARF STUDIO WIDCOMBE HILL BATH BA2 6AA