



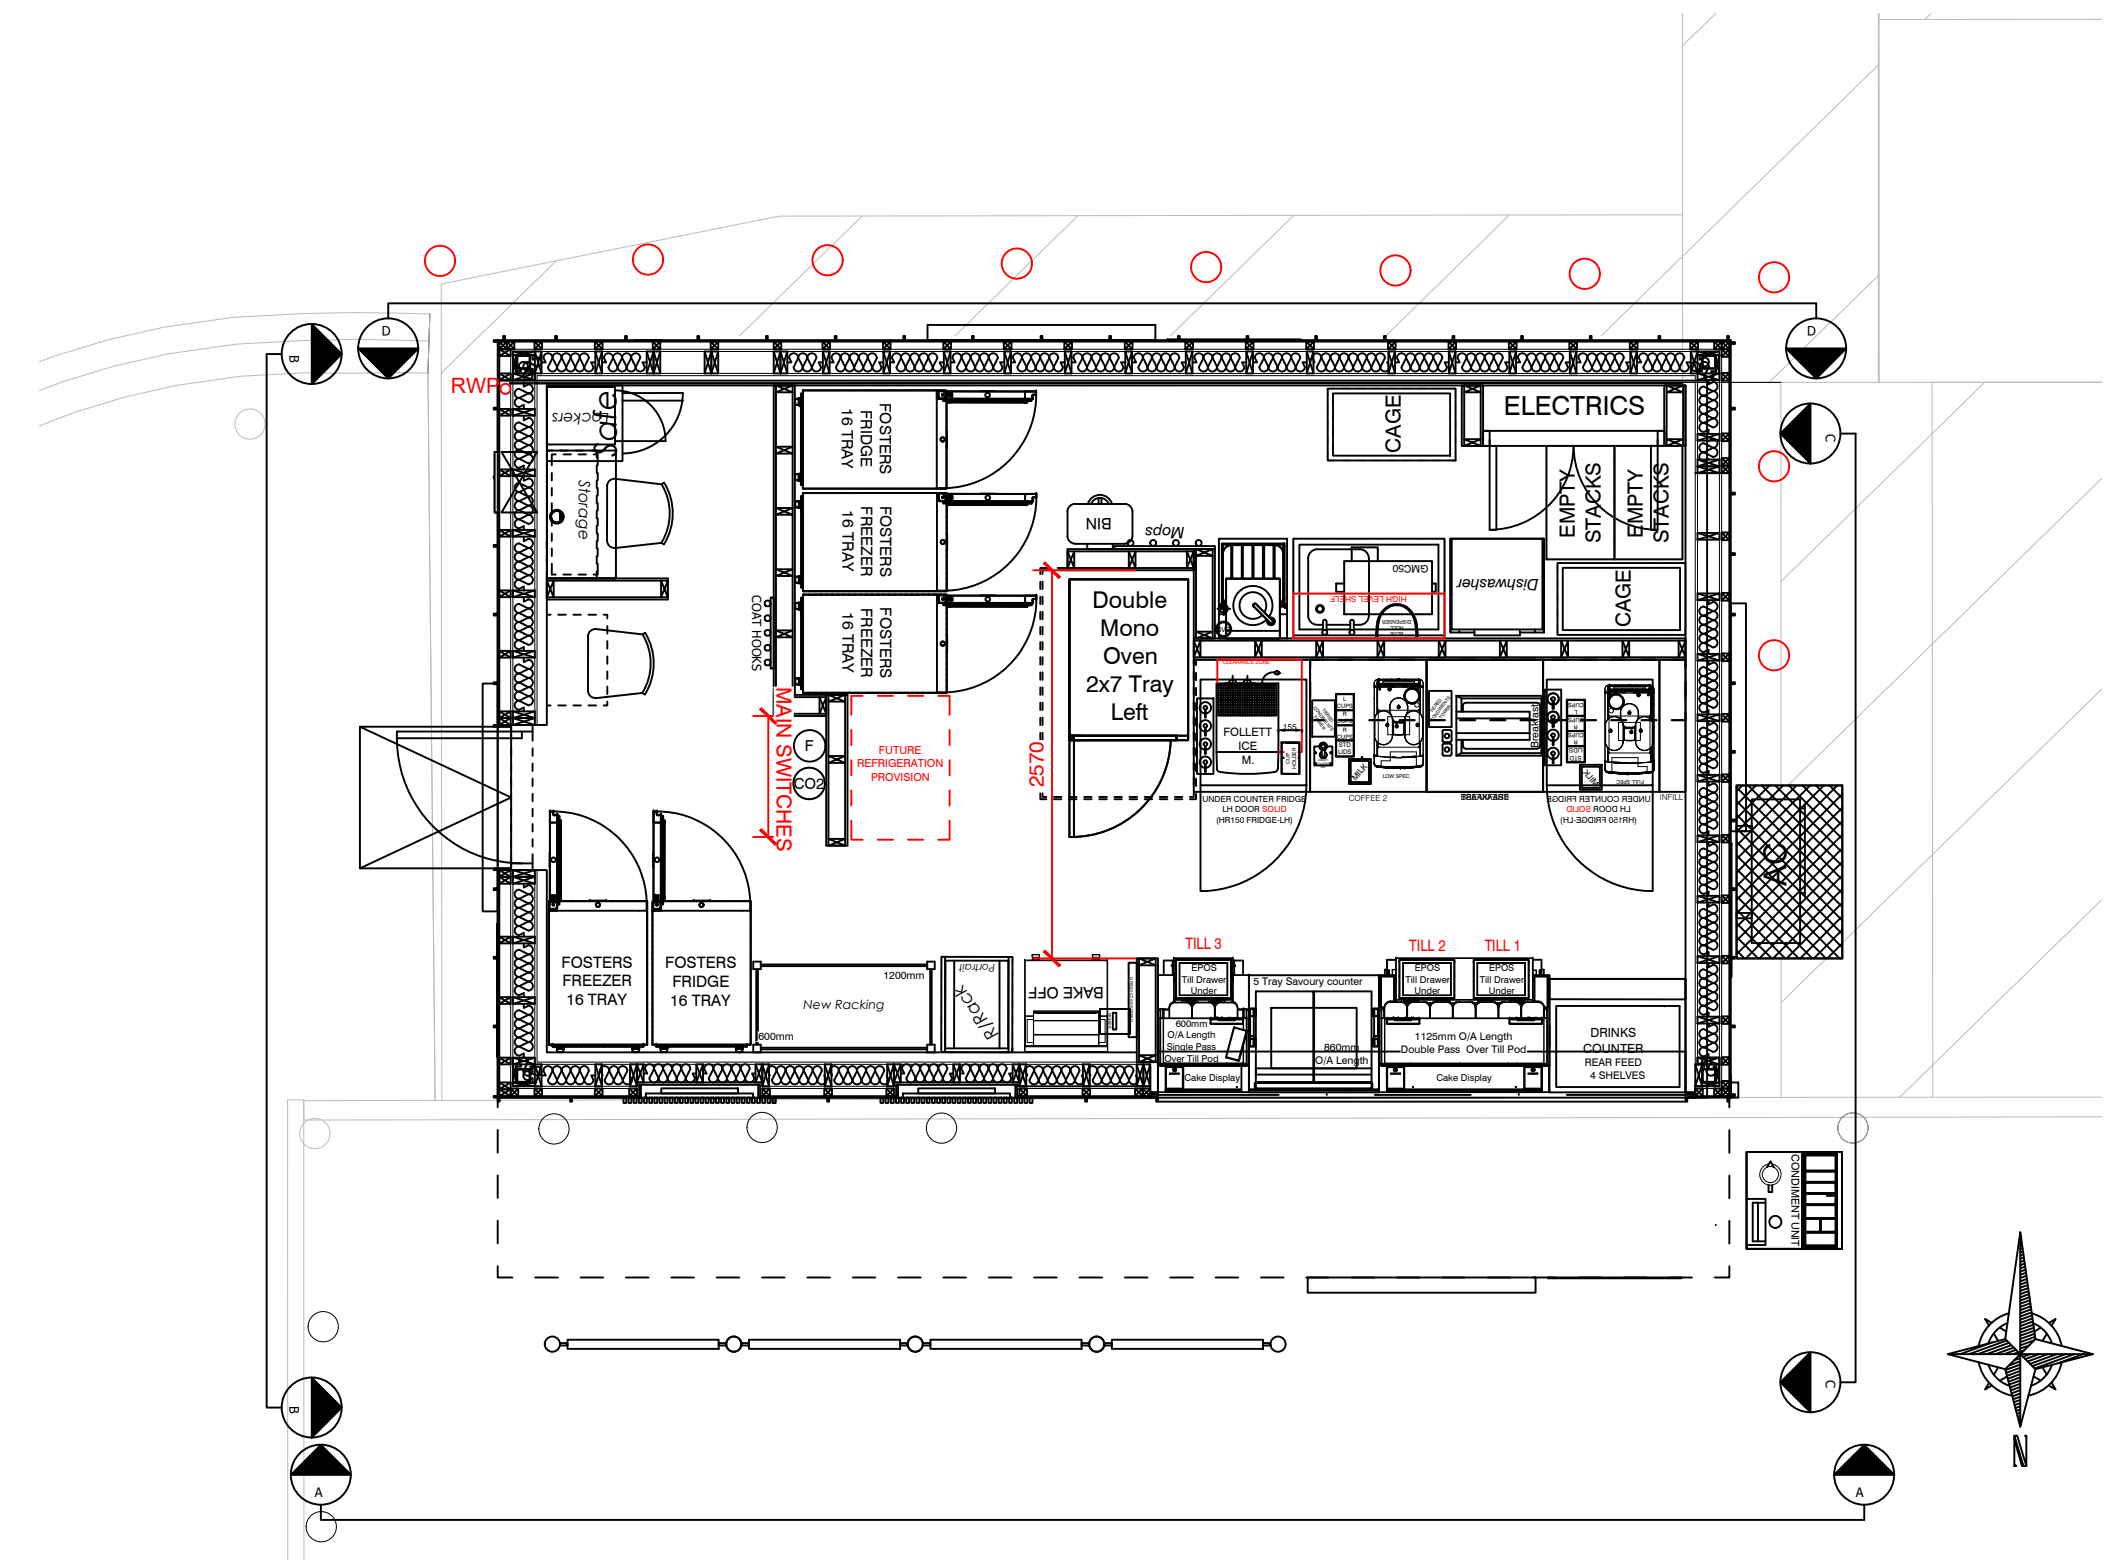

REFERENCE PLAN (1:50)

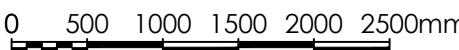

REV	DESCRIPTION	DATE	NAME
			
GREGGS Plc (SOUTH EAST) 87 MILLMARSH LANE ENFIELD MIDDLESEX EN3 7XJ Tel: (0208) 805 3314			
Shop S Number & Name S7169 GREGGS BITESIZE POD			
Title PROPOSED ELEVATIONS			
Site Address TESCO STORES LTD, HAMMONDS FARM, JANE MURRAY WAY, BURGHES HILL, RH15 9QT			
Gross Building Area 40 Sq m		Gross Sales Area N/A	
Drawing No. RSTH/ S7169/06			Rev. DR
Date 12.06.26		Scale 1:50 @ A1	
Drawn by EG Issued 17-Jun-26	Scale Bar  SCALE 1:50		