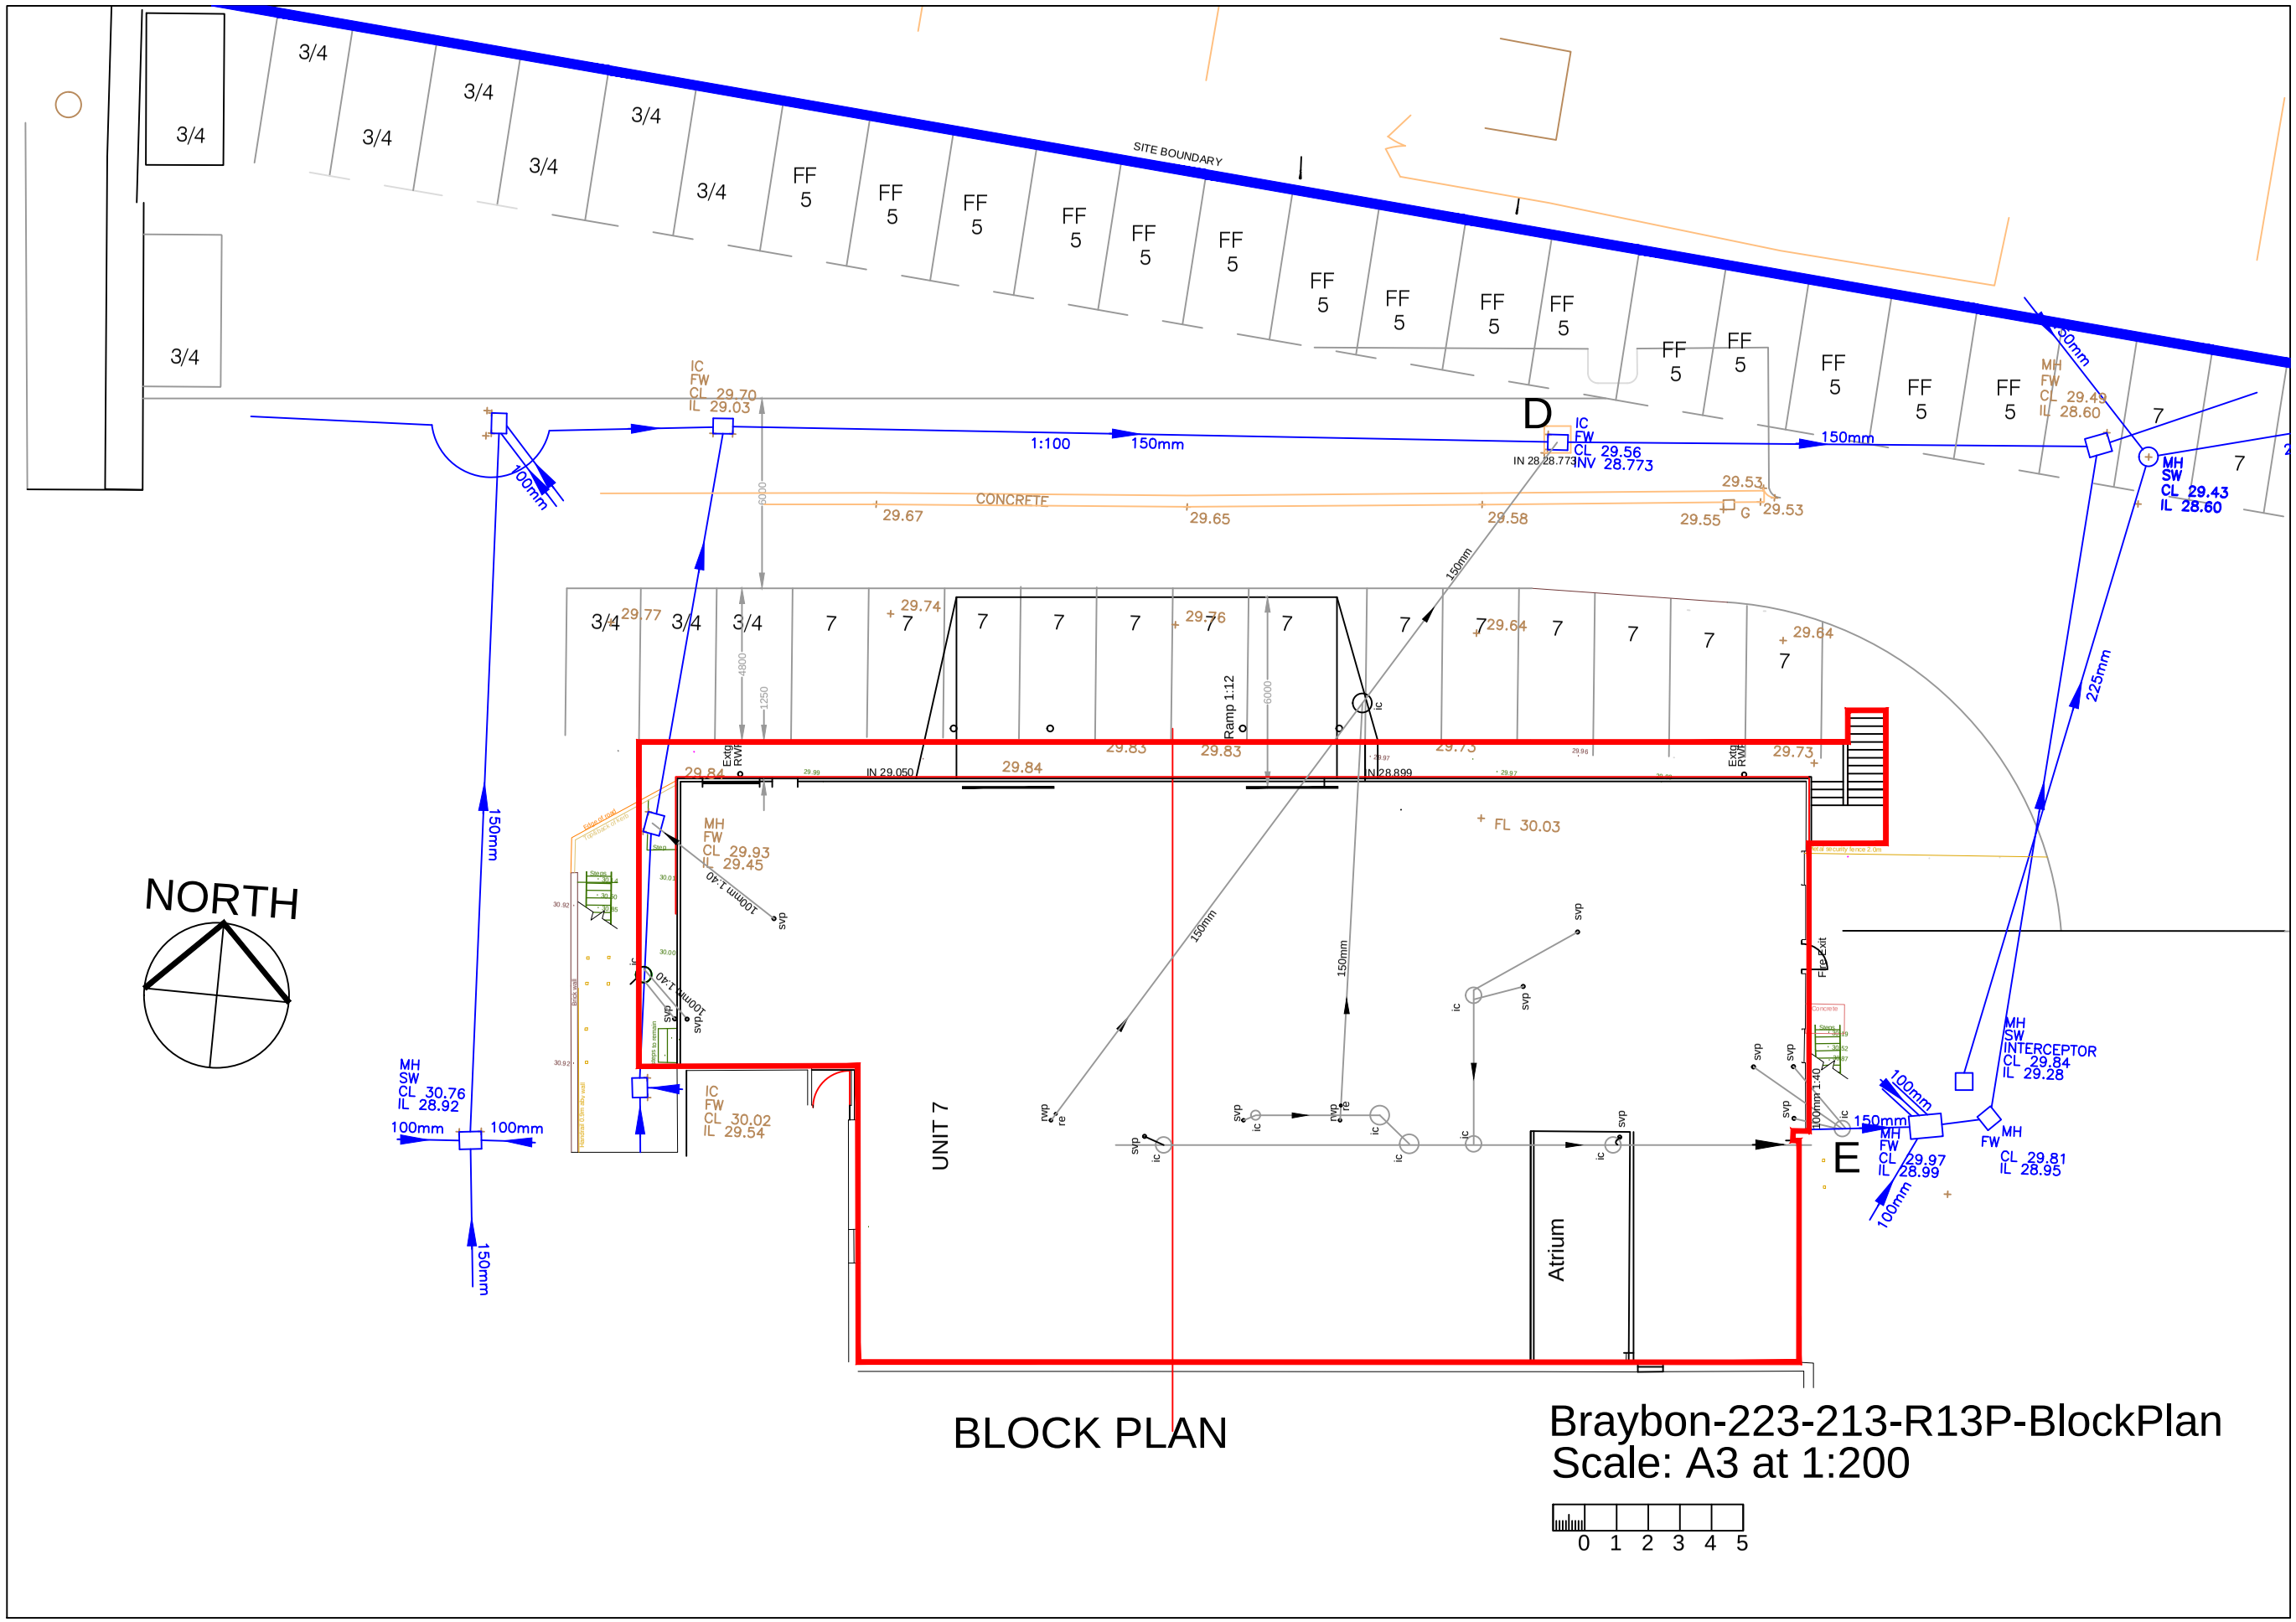


# BLOCK PLAN

Braybon-223-213-R13P-BlockPlan
Scale: A3 at 1:200