


File name: C:\P\WORKING\AECOM_DS09_UK_2020\0275276\60610807-ACM-04-XX-DR-DR-701120-701121.DWG Last saved by: THOMAS O ADAMS Last Plotted: 2024-01-12 ISO A1 594mm x 841mm Approved: NM Checked: KH Designer: TA Project Management Initials:

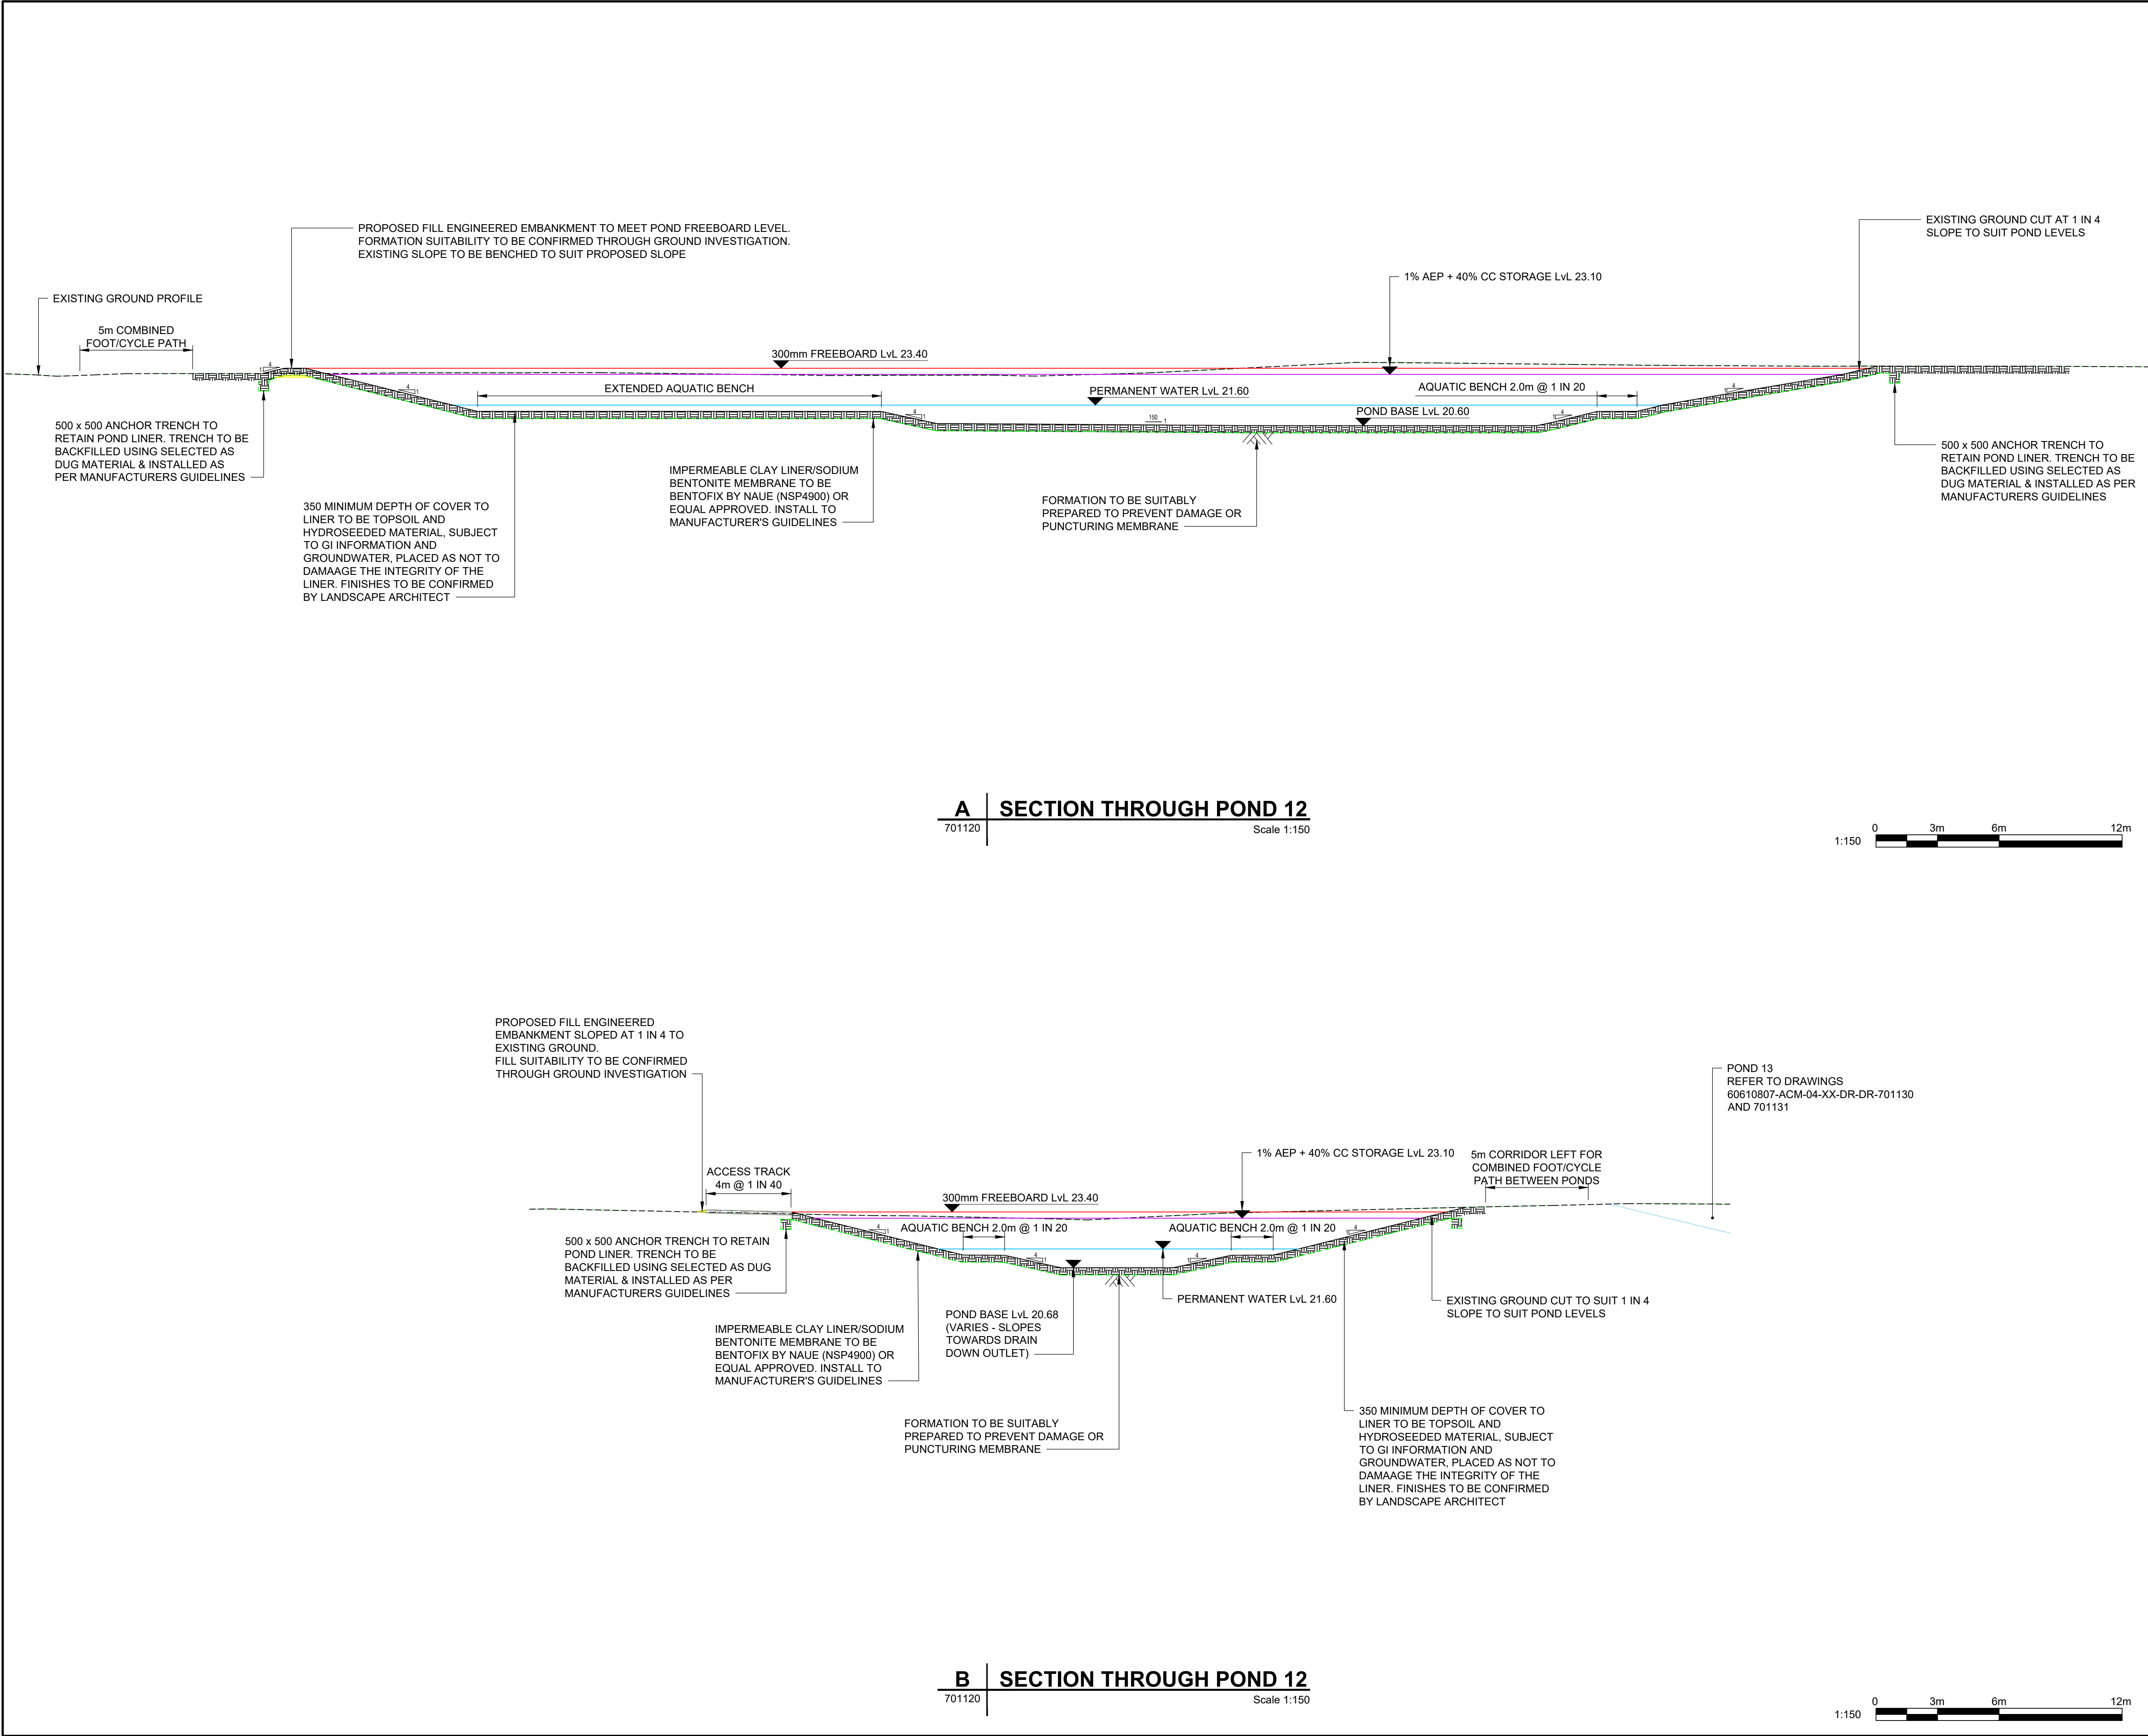

This drawing has been prepared for the use of AECOM's client. It may not be used, modified, reproduced or relied upon by third parties, except as agreed by AECOM or as required by law. AECOM accepts no responsibility, and denies any liability, whatsoever, to any party that uses or relies on this drawing without AECOM's express written consent. Do not scale this document. All measurements must be obtained from the stated dimensions.



PROJECT

Brookleigh -
Northern Arc avenue
Central Section

CLIENT

Homes England

CONSULTANT

AECOM
Aldgate Tower
2 Leman Street
London, E1 8FA
United Kingdom

T +44 (0)2076 452000
www.aecom.com

NOTES

- Do not scale from the drawing
- All dimensions shown are in millimetres and levels in meters above ordnance datum (mAOD) unless stated otherwise.
- This drawing is to be read in conjunction with the following:
60610807-ACM-04-XX-DR-DR-701120
60610807-ACM-04-XX-DR-DR-701130
60610807-ACM-04-XX-DR-DR-701131
60610807-ACM-04-XX-DR-DR-700122 to 700128.
APPENDIX 5/1
- Regional pond arrangements shown here are indicative and intended only to present the geometry and extents of the pond. construction details, access, edge protection, planting, landscaping and all other details are excluded.
- Top water level (TWL) indicated is the maximum possible water level within the pond. Actual design water levels may allow freeboard below TWL indicated here.

KEY PLAN

- 300mm FREEBOARD
- 1% AEP + 40% CC STORAGE WATER LEVEL
- PERMANENT WATER LEVEL
- POND BASE
- EXISTING GROUND
- IMPERMEABLE LINER
- AS DUG MATERIAL
- FILL
- ACCESS TRACK

SUITABILITY

S3 FOR REVIEW & COMMENT

ISSUE/REVISION

P01	12.01.2024	FIRST ISSUE
I/R	DATE	DESCRIPTION

PROJECT NUMBER

60610807

SHEET TITLE

POND 12
SECTIONS WITHOUT VERTICAL
SCALE EXAGGERATION

SHEET NUMBER

60610807-ACM-04-XX-DR-DR-701121