




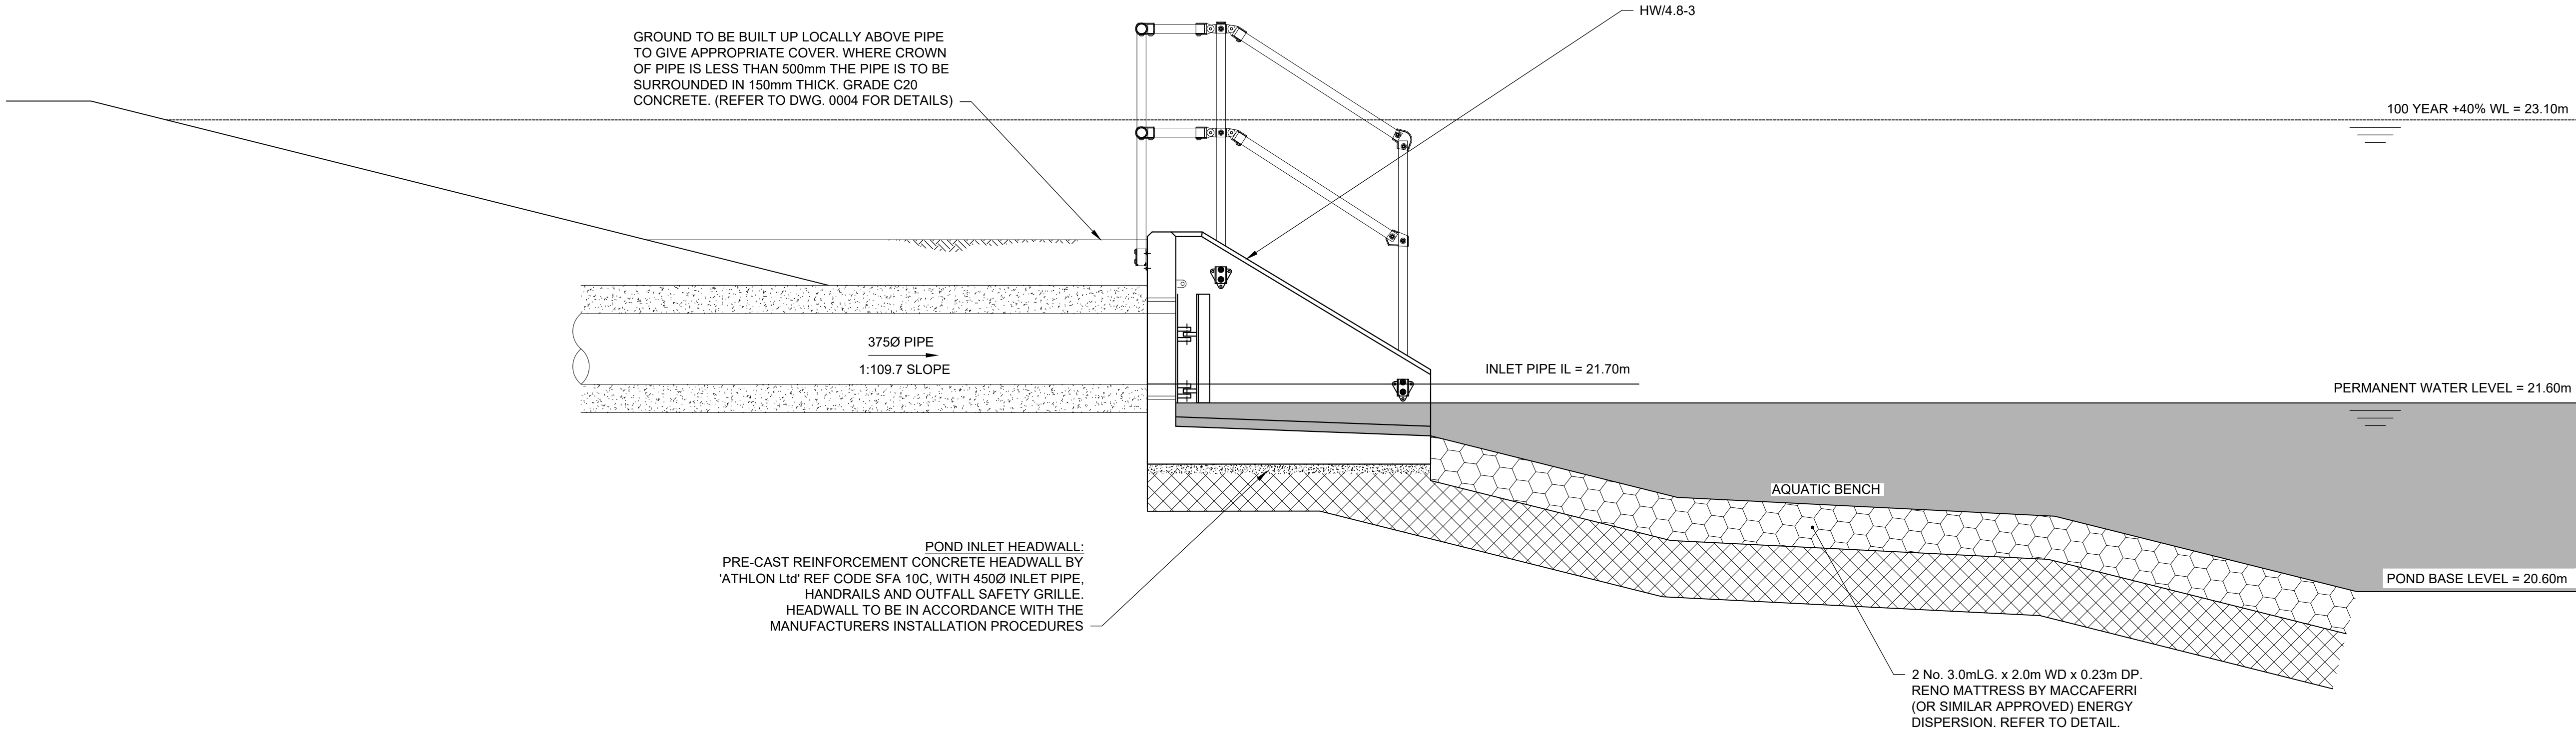


P12 HEADWALL INLET LONG SECTION

Scale 1:20

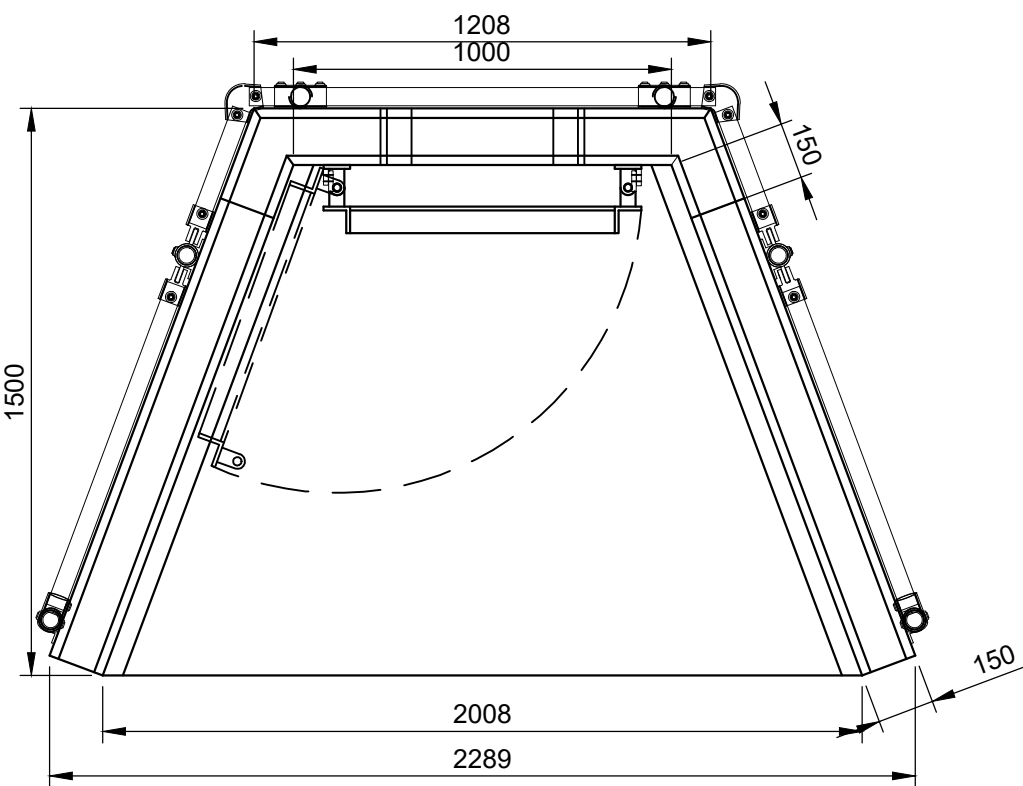

HEADWALL TYPE DIFFERS DEPENDING ON HEADWALL LOCATION.
REFER TO:
60610807-ACM-04-XX-DR-DR-701120
60610807-ACM-04-XX-DR-DR-701130

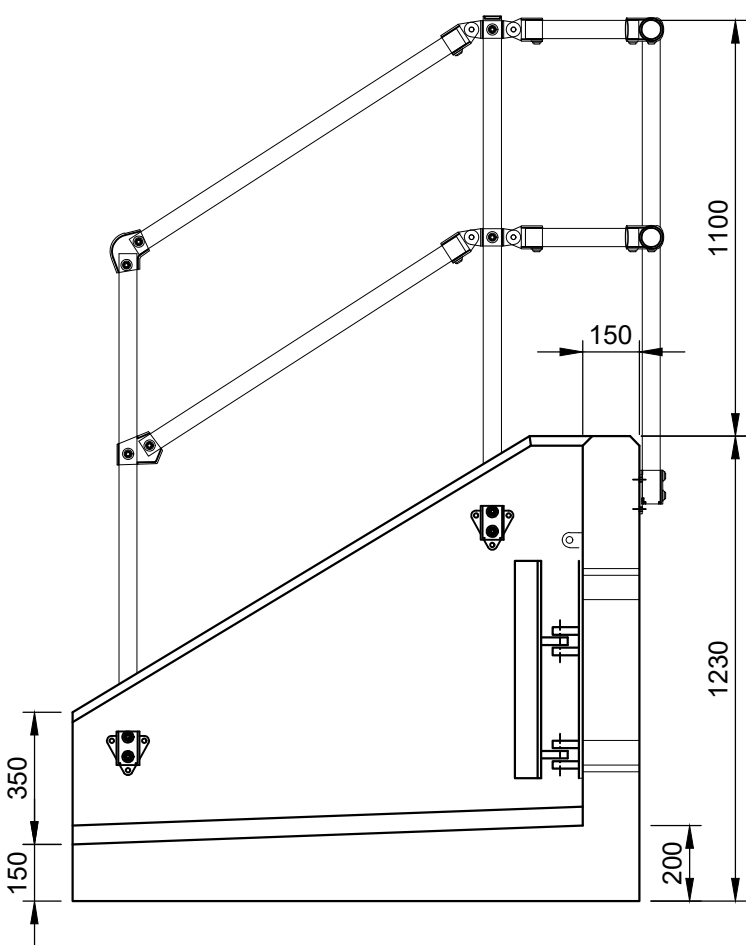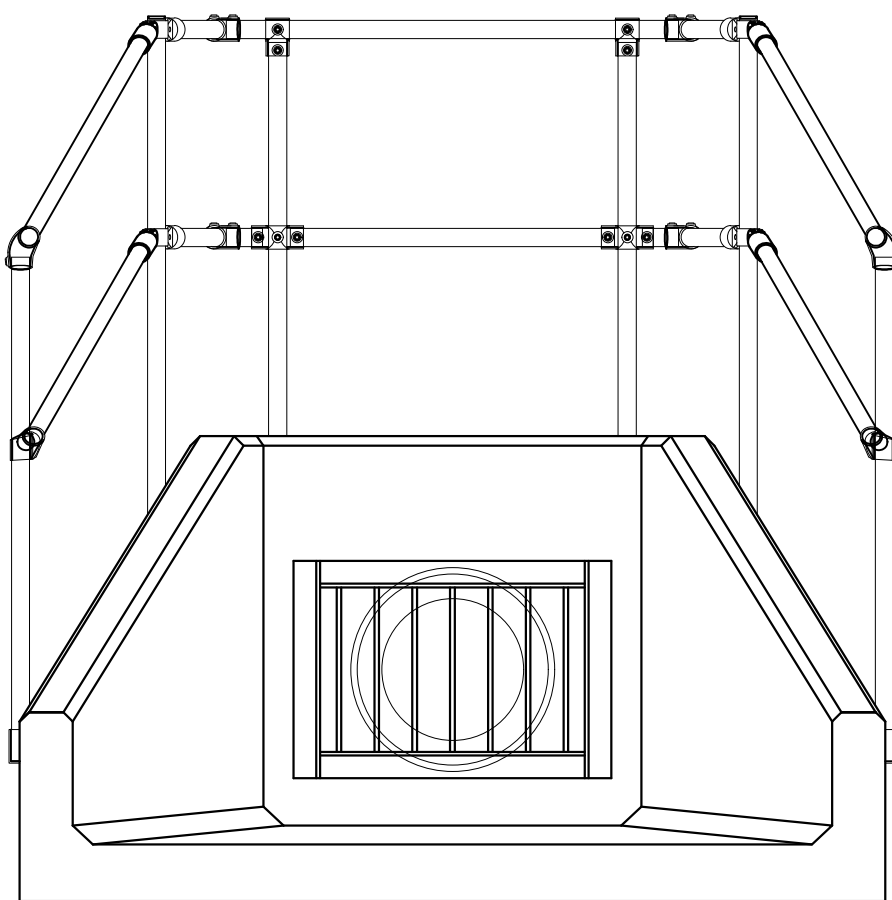


PRE-CAST REINFORCED CONCRETE HEADWALL BY 'ALTHON ltd' REF CODE SFA 10C WITH 450mmØ INLET PIPE, HANDRAILS AND OUTFALL SAFETY GRILLE. HEADWALL TO BE IN ACCORDANCE WITH MANUFACTURER'S GUIDANCE.

P12 HEADWALL INLET DETAILS

Scale 1:20

GALVANISED RIGID-WIRE CLAMPED FIXED MACCAFERRI RENO MATTRESS OR EQUAL APPROVED TO BE INSTALLED STRICTLY IN ACCORDANCE WITH THE MANUFACTURERS RECOMMENDATIONS (PERTH OFFICE Tel: 01865 770550)

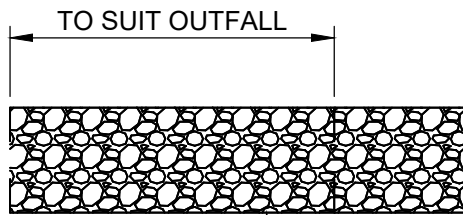

TYPICAL SECTION THROUGH ENERGY DISSIPATION CHANNEL AT HEADWALL OF POND

Scale 1:20



This drawing has been prepared for the use of AECOM's client. It may not be used, modified, reproduced or relied upon by third parties, except as agreed by AECOM or as required by law. AECOM accepts no responsibility, and denies any liability whatsoever, to any party that uses or relies on this drawing without AECOM's express written consent. Do not scale this document. All measurements must be obtained from the stated dimensions.



PROJECT

Brookleigh -
Northern Arc avenue
Central Section

CLIENT

Homes England

CONSULTANT

AECOM
Aldgate Tower
2 Leman Street
London, E1 8FA
United Kingdom

T +44 (0)2076 452000
www.aecom.com

NOTES

- Do not scale from the drawing
- All dimensions are in millimetres and levels are in metres Above Ordnance Datum (mAOD) unless stated otherwise
- This drawing is to be read in conjunction with 60610807-ACM-04-XX-DR-DR-701120 to 701126 and Specification Appendix 5/1

SUITABILITY

S3 FOR REVIEW & COMMENT

ISSUE/REVISION

I/R	DATE	DESCRIPTION
P01	12.01.2024	FIRST ISSUE

PROJECT NUMBER

60610807

SHEET TITLE

POND 12 STANDARD DETAILS
HEADWALL INLET

SHEET NUMBER

60610807-ACM-04-XX-DR-DR-701124