


ISO A1 594mm x 841mm
Approved: NM
Checked: KH
Designer: TA
Project Management Initials:
Last saved by: THOMAS O ADAMS
Last Plotted: 2024-01-26
Filename: C:\P\WORKING\AECOM_DS09_UK_2020\0275276\60610807-ACM-04-XX-DR-DR-701131.DWG

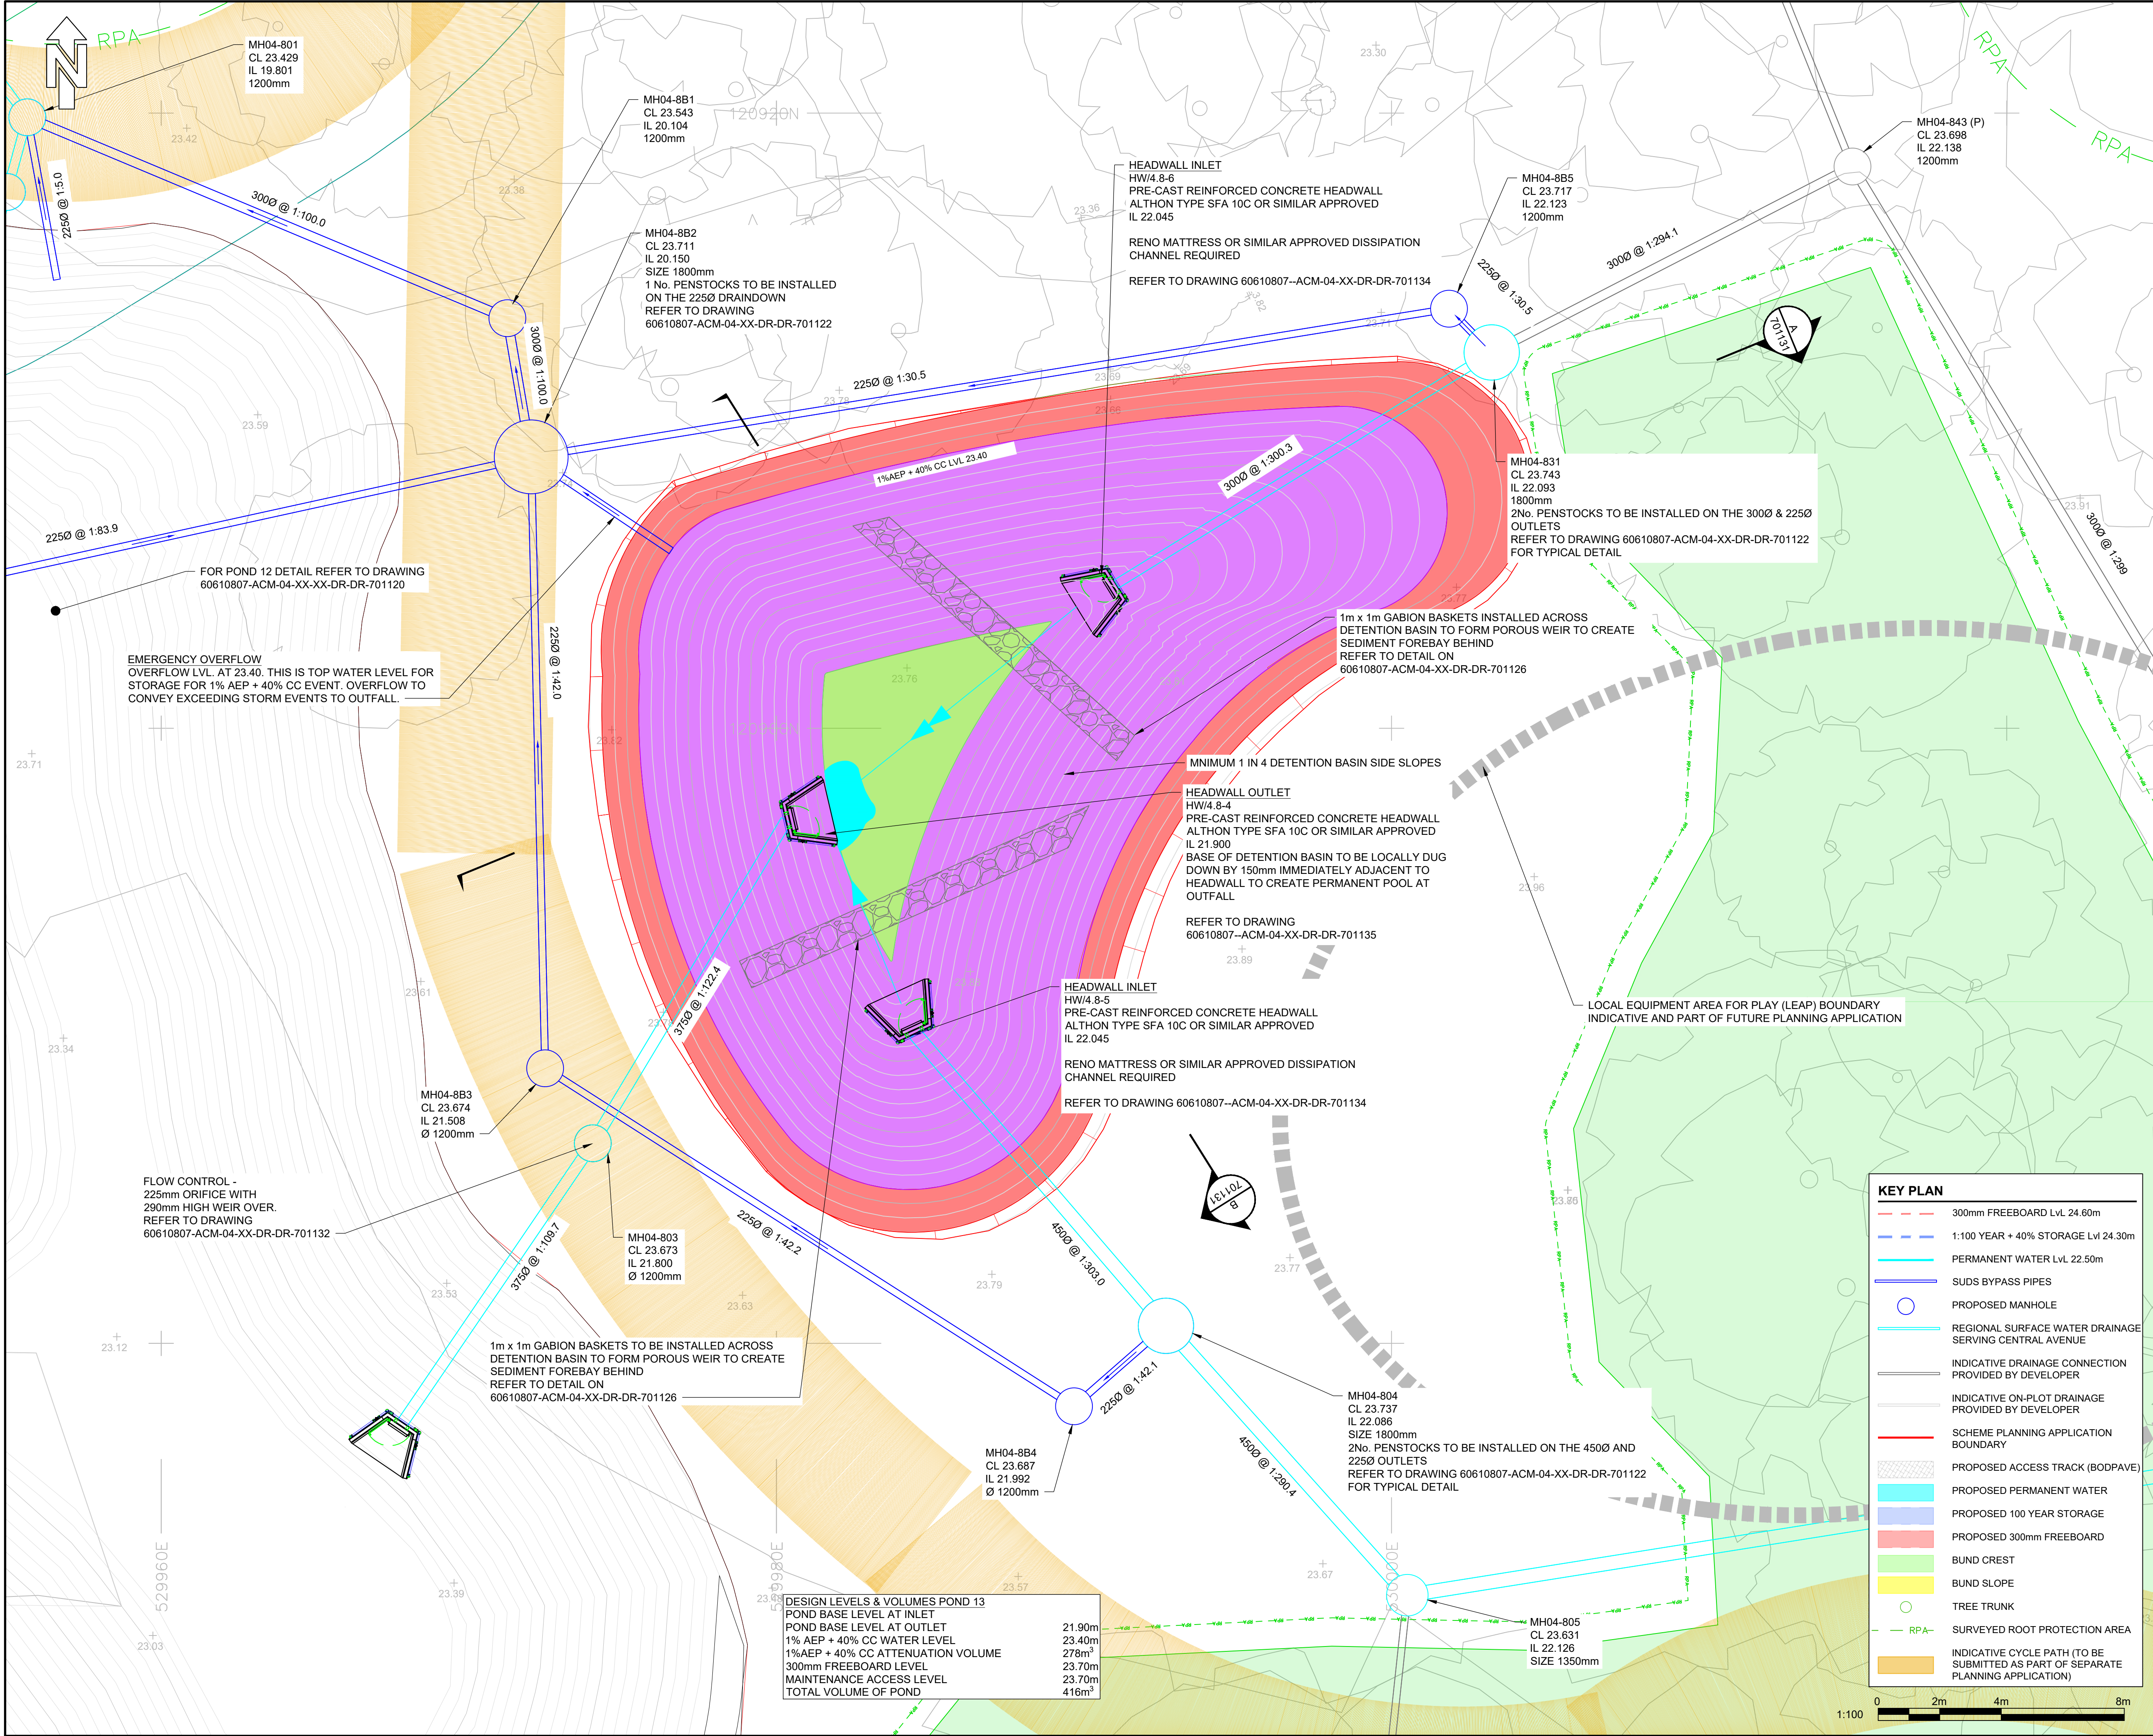

This drawing has been prepared for the use of AECOM's client. It may not be used, modified, reproduced or relied upon by third parties, except as agreed by AECOM or as required by law. AECOM accepts no responsibility and denies any liability whatsoever to any party that uses or relies on this drawing without AECOM's express written consent. Do not scale this document. All measurements must be obtained from the stated dimensions.



PROJECT

Brookleigh -
Northern Arc avenue
Central Section

CLIENT

Homes England

CONSULTANT

AECOM
Aldgate Tower
2 Leman Street
London, E1 8FA
United Kingdom

T +44 (0)2076 452000
www.aecom.com

NOTES

- Do not scale from the drawing.
- All dimensions are in millimetres and levels are in metres above ordnance datum (mAOD) unless stated otherwise.
- This drawing is to be read in conjunction with the following:
60610807-ACM-04-XX-DR-DR-701120 to 701128
60610807-ACM-04-XX-DR-DR-701131 to 701135
APPENDIX 5/1
- Regional pond arrangements shown are indicative and intended only to present the geometry and extents of the pond. Construction details, access, edge protection, planting, landscaping and all other details are excluded.
- Top water level (TWL) indicated is the maximum possible water level within the pond. Actual design water levels are to be confirmed and may allow freeboard below TWL indicated here.
- Landscaping details including cycle paths and LEAP location are indicative.


SUITABILITY

S3 FOR REVIEW & COMMENT

ISSUE/REVISION

I/R	DATE	DESCRIPTION
P01	12.01.2024	FIRST ISSUE

KEY PLAN

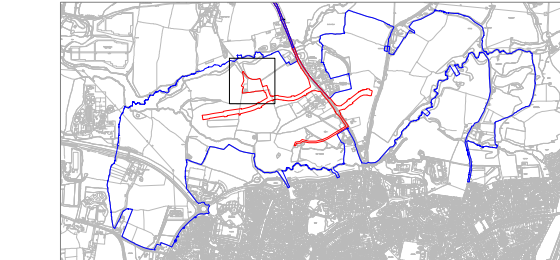

PROJECT NUMBER

60610807

SHEET TITLE

POND 13
GENERAL ARRANGEMENT

SHEET NUMBER

60610807-ACM-04-XX-DR-DR-701131