

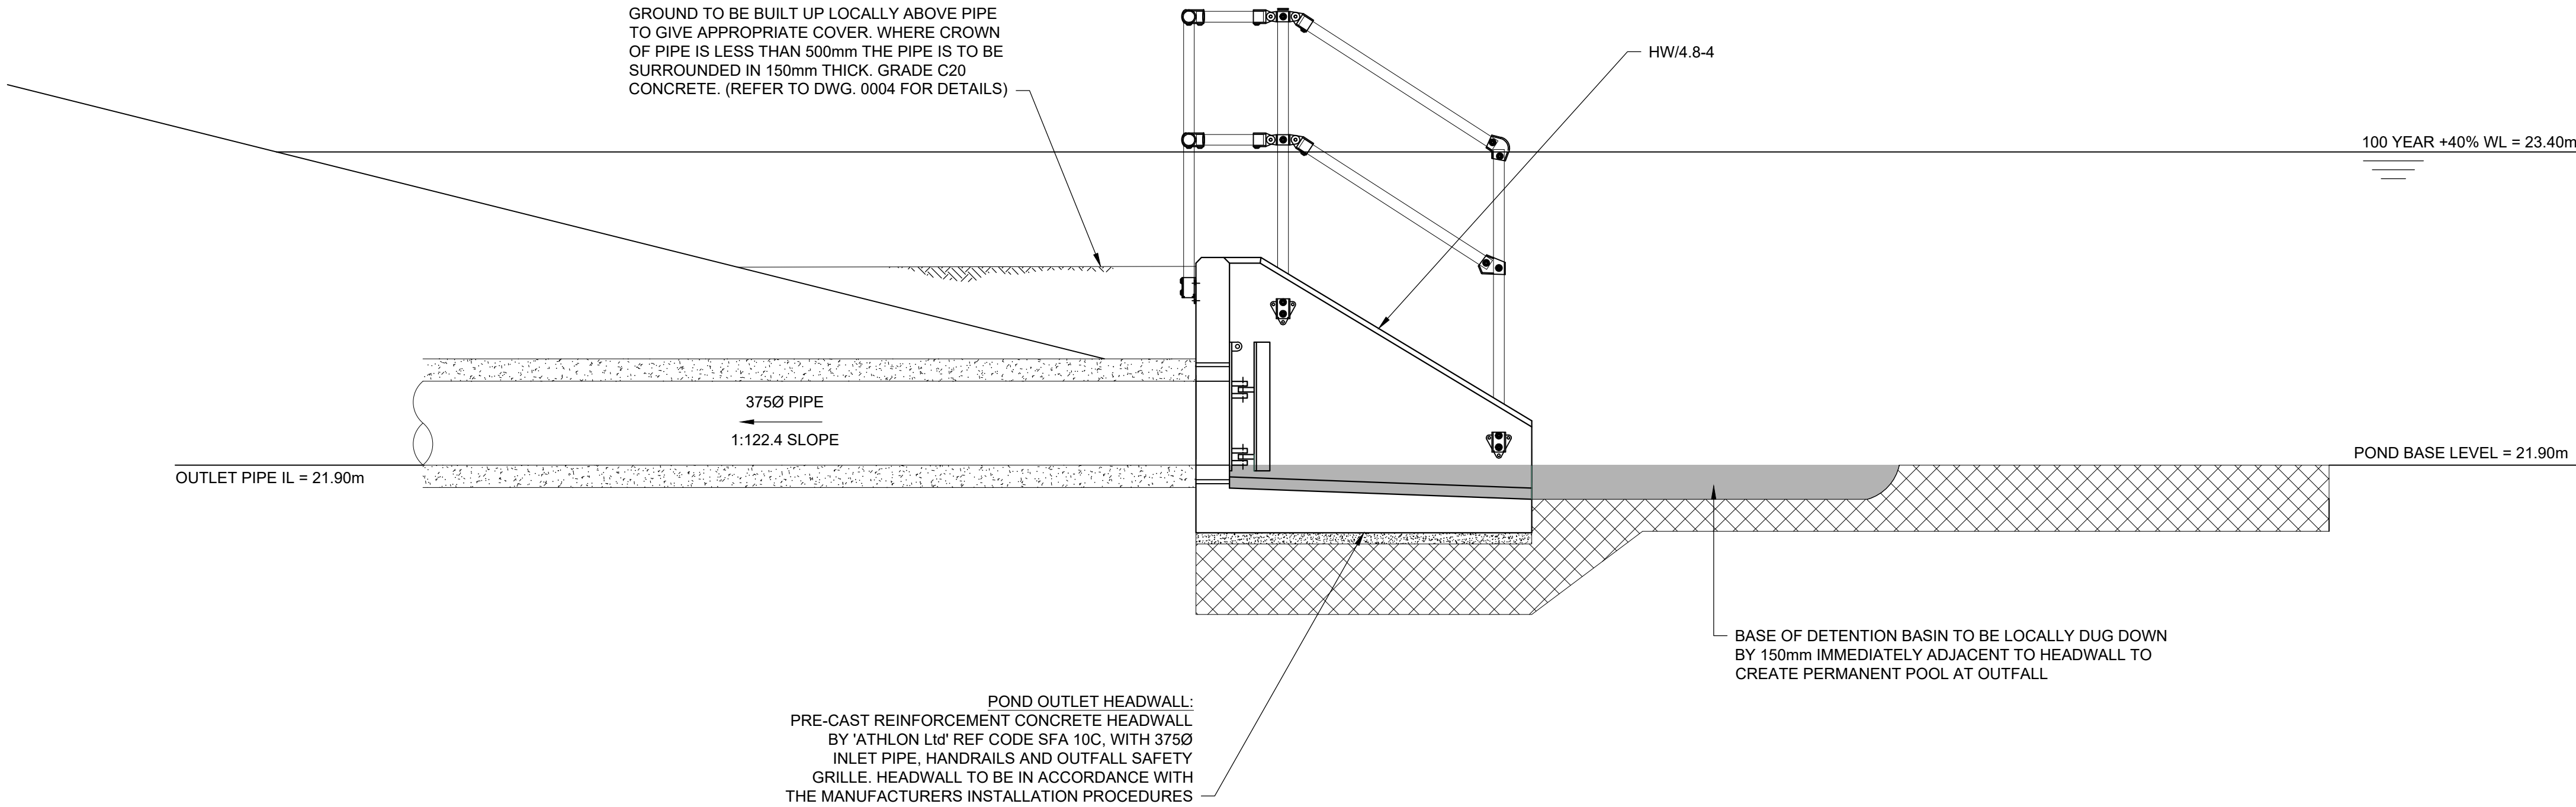
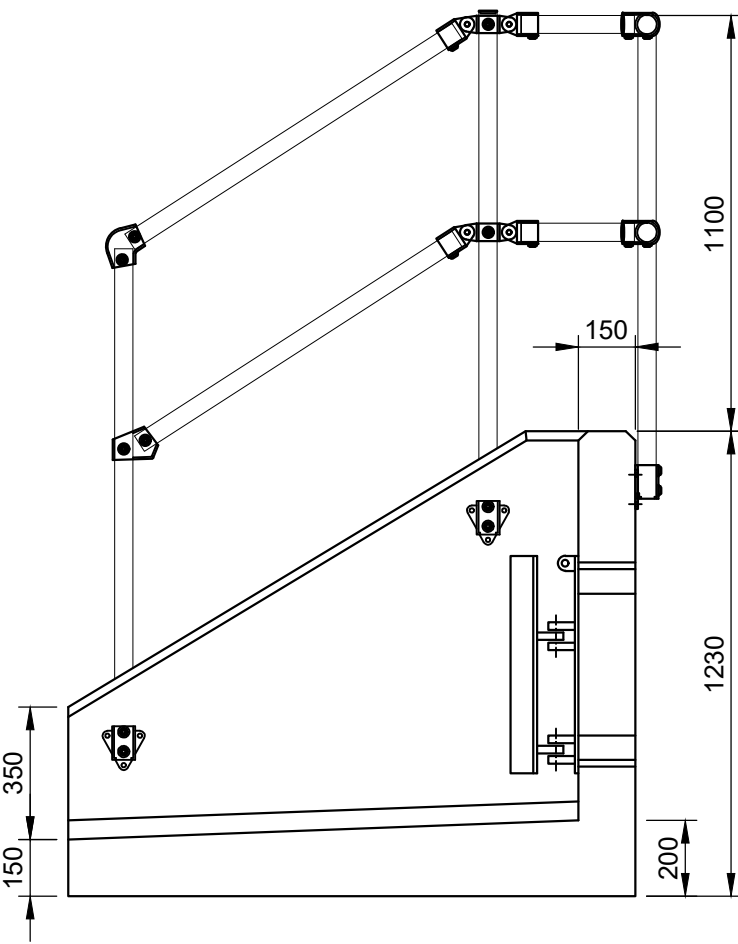


ISO A1 594mm x 841mm
Approved: NM
Checked: KH
Designer: TA
Project Management Initials:
Filename: C:\P\WORKING\AECOM_DS09_UK_2020\0275276\0610807-ACM-04-XX-DR-DR-701135.DWG
Last saved by: THOMAS O ADAMS
Last Plotted: 2024-01-12

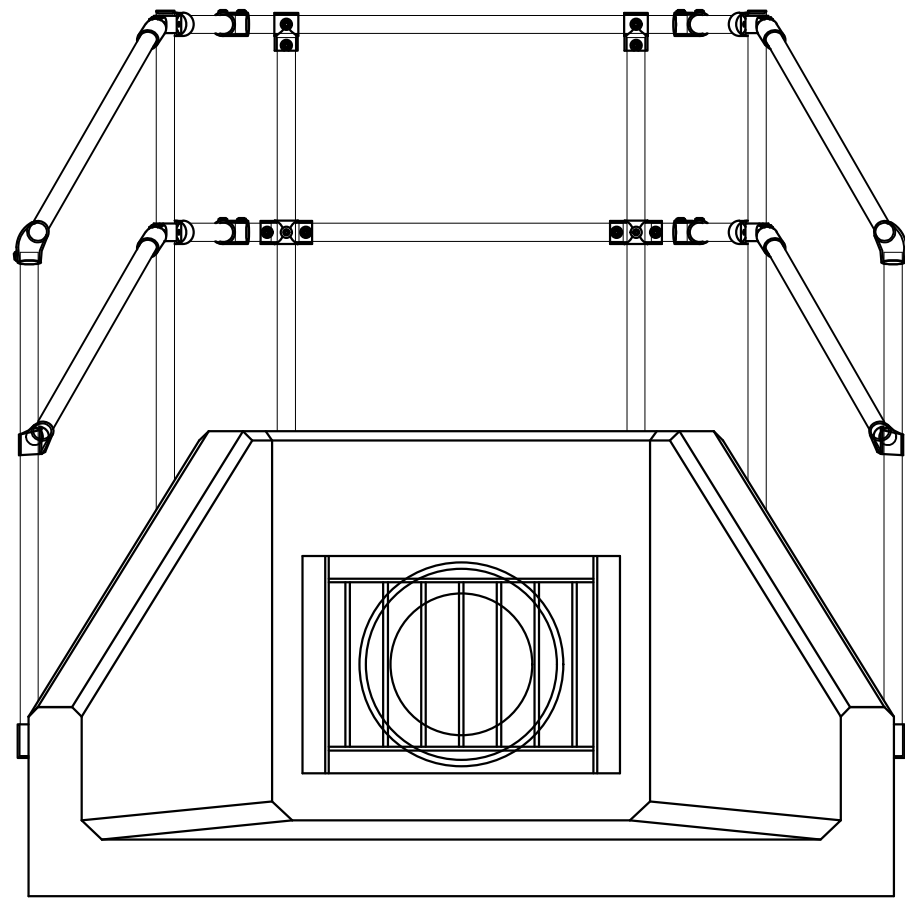


P13 HEADWALL OUTLET LONG SECTION
Scale 1:20

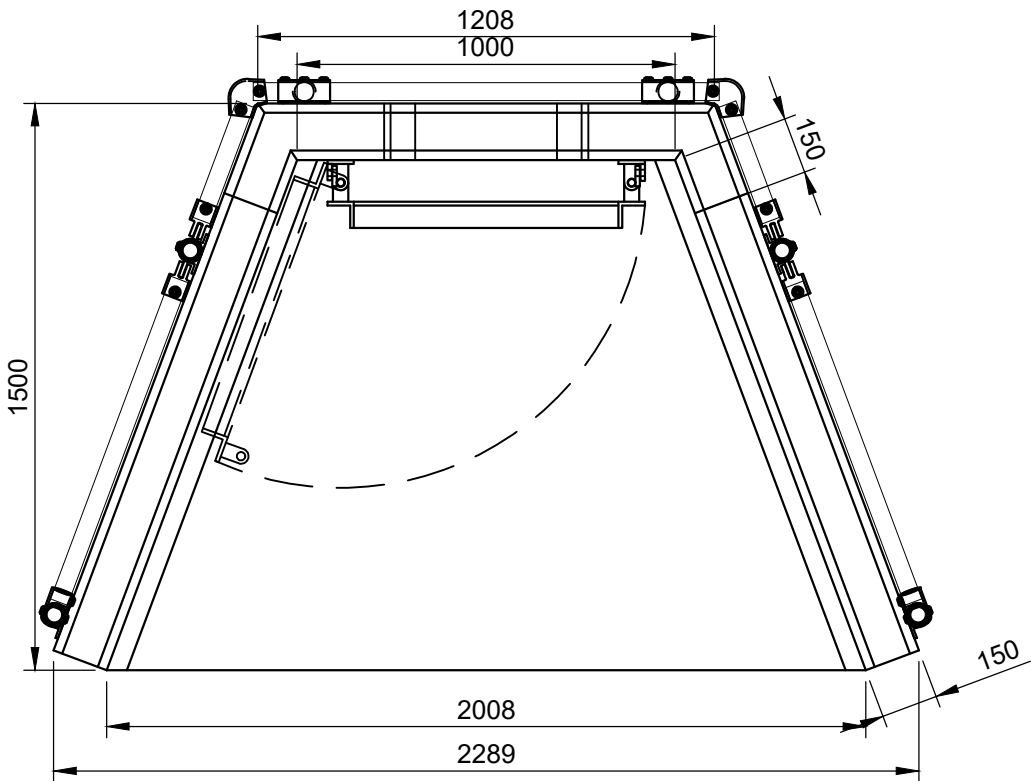

PRE-CAST REINFORCED CONCRETE
HEADWALL BY 'ATHLON Ltd' REF
CODE SFA 10C. WITH 375mmØ
OUTLET PIPE, HANDRAILS AND
OUTFALL SAFETY GRILLE

P13 HEADWALL OUTLET DETAILS
Scale 1:20

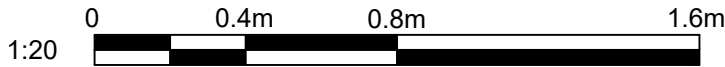

PROJECT

Brookleigh -
Northern Arc avenue
Central Section

CLIENT

Homes England

CONSULTANT

AECOM
Aldgate Tower
2 Leman Street
London, E1 8FA
United Kingdom

T +44 (0)2076 452000
www.aecom.com

NOTES

- Do not scale from the drawing
- All dimensions are in millimetres and levels are in metres Above Ordnance Datum (mAOD) unless stated otherwise
- This drawing is to be read in conjunction with 60610807-ACM-04-XX-DR-DR-701130 to 701134 and Specification Appendix 5/1

SUITABILITY

S3 FOR REVIEW & COMMENT

ISSUE/REVISION

I/R	DATE	DESCRIPTION
P01	12.01.2024	FIRST ISSUE

PROJECT NUMBER

60610807

SHEET TITLE

POND 13 STANDARD DETAILS
HEADWALL OUTLET

SHEET NUMBER

60610807-ACM-04-XX-DR-DR-701135

This drawing has been prepared for the use of AECOM's client. It may not be used, modified, reproduced or relied upon by third parties, except as agreed by AECOM or as required by law. AECOM accepts no responsibility, and denies any liability whatsoever, to any party that uses or relies on this drawing without AECOM's express written consent. Do not scale this document. All measurements must be obtained from the stated dimensions.