


PLANNING

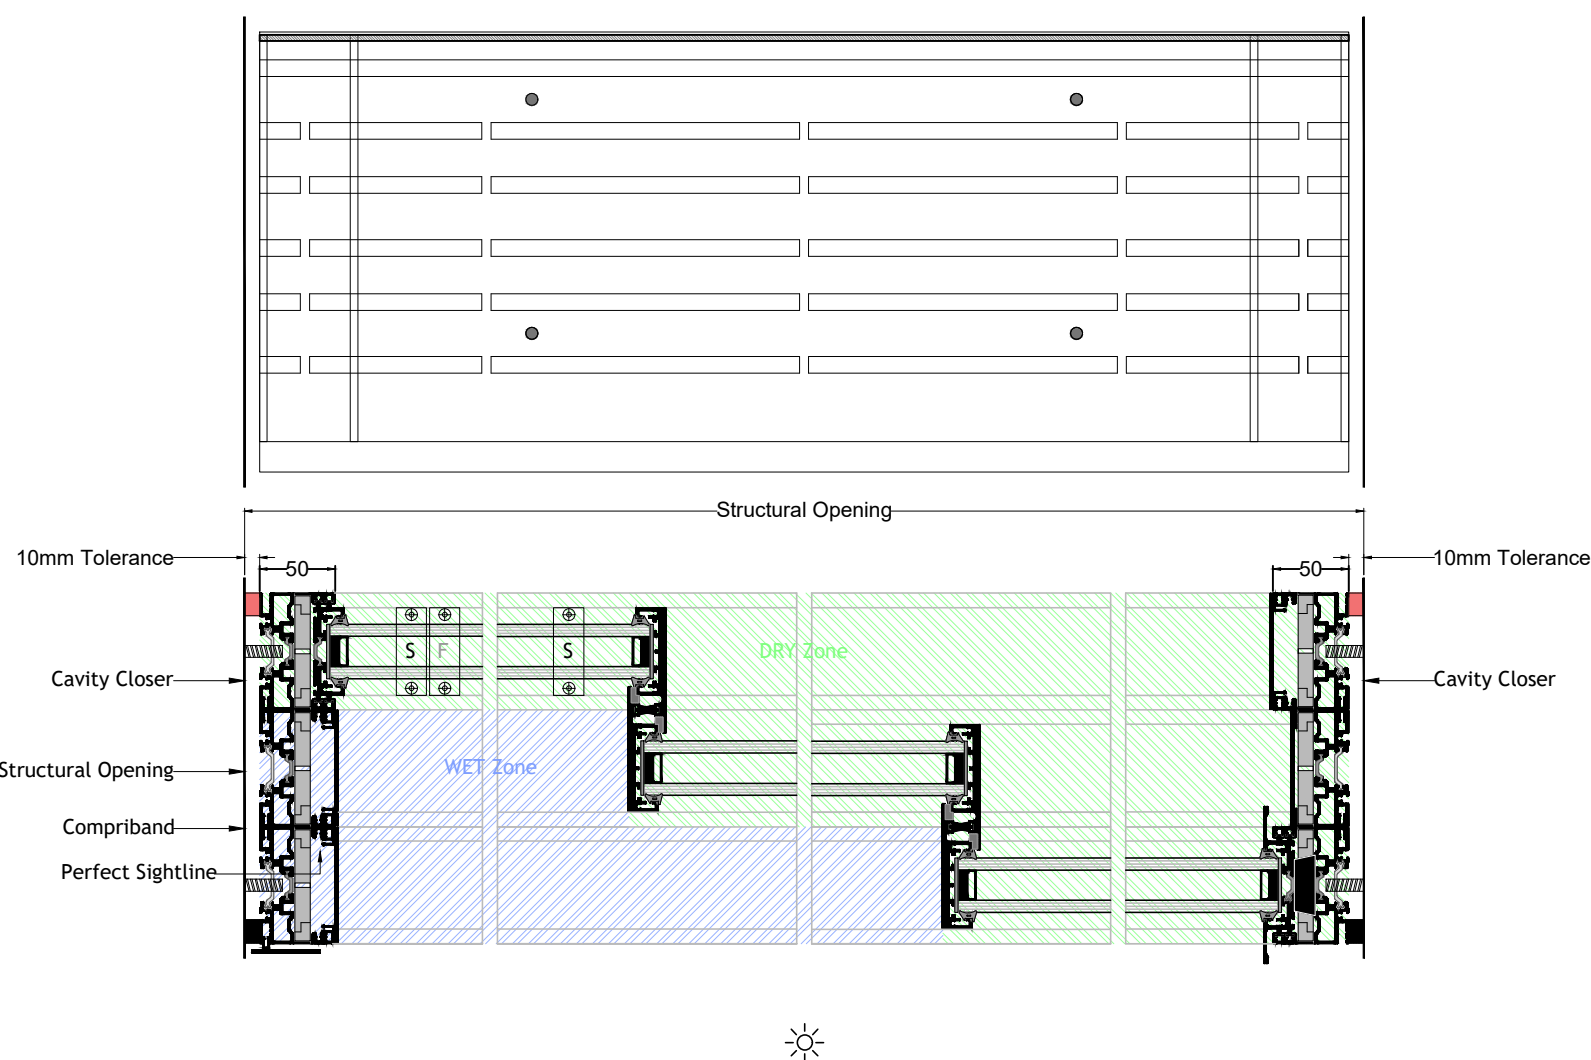

A large, modern glass extension of a historic brick house. The extension features a flat roof and large glass panels that reveal a bright interior with a white sofa, a coffee table, and a large indoor plant. The original brick house has a steep gabled roof with decorative white ironwork and a prominent chimney. The scene is set in a residential area with other houses visible in the background.














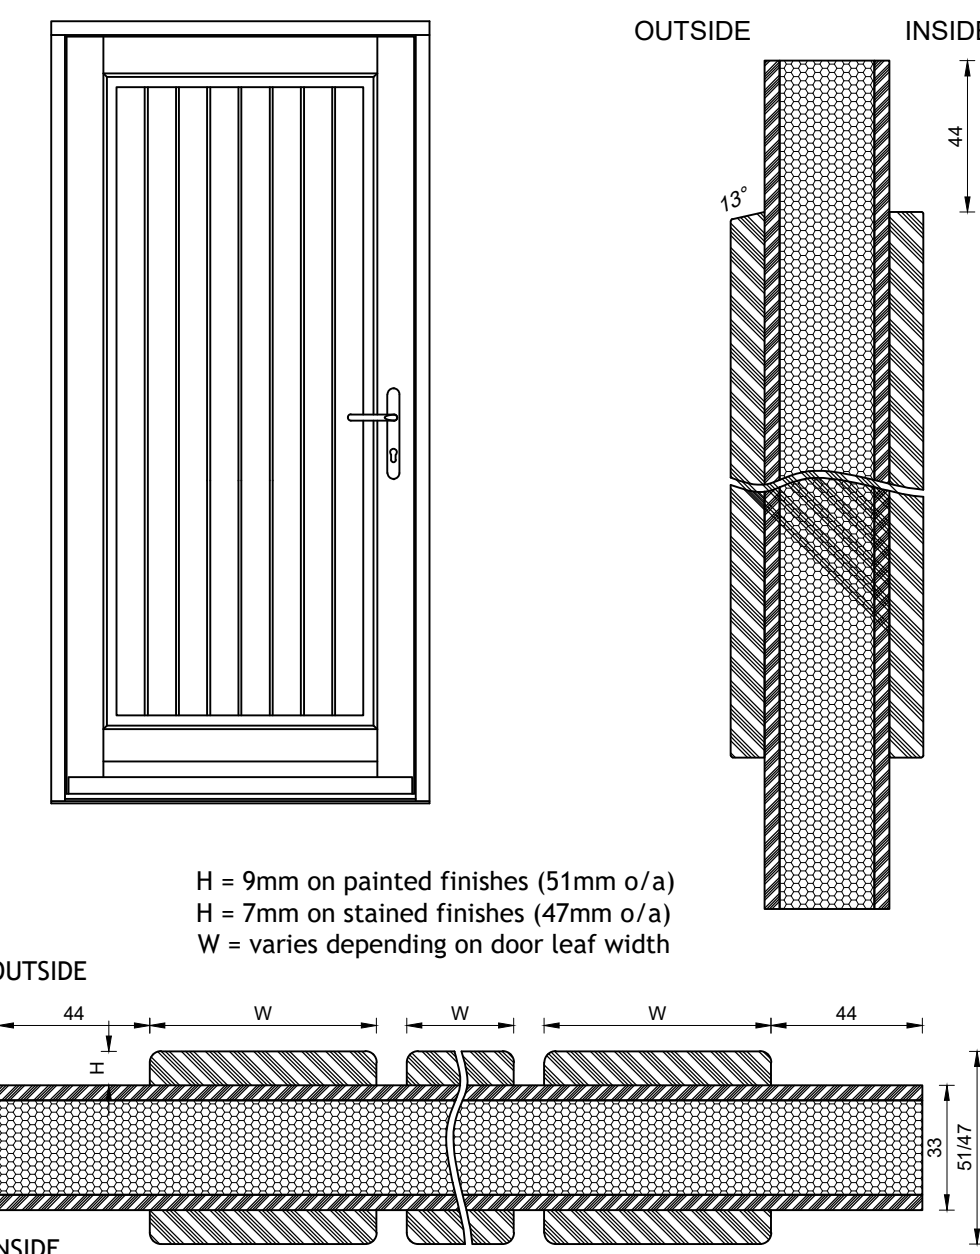

@1:2 0mm 50mm 100mm
 @1:5 0mm 125mm 250mm

CLIENT: Tim Nixon

DRAWING TITLE: Joinery details.

11 - 13 High Street
Tunbridge Wells
Kent, TN1 1UL
tel: 01892 525732

email: enquiries@johnbullockdesign.com
website: www.johnbullockdesign.com