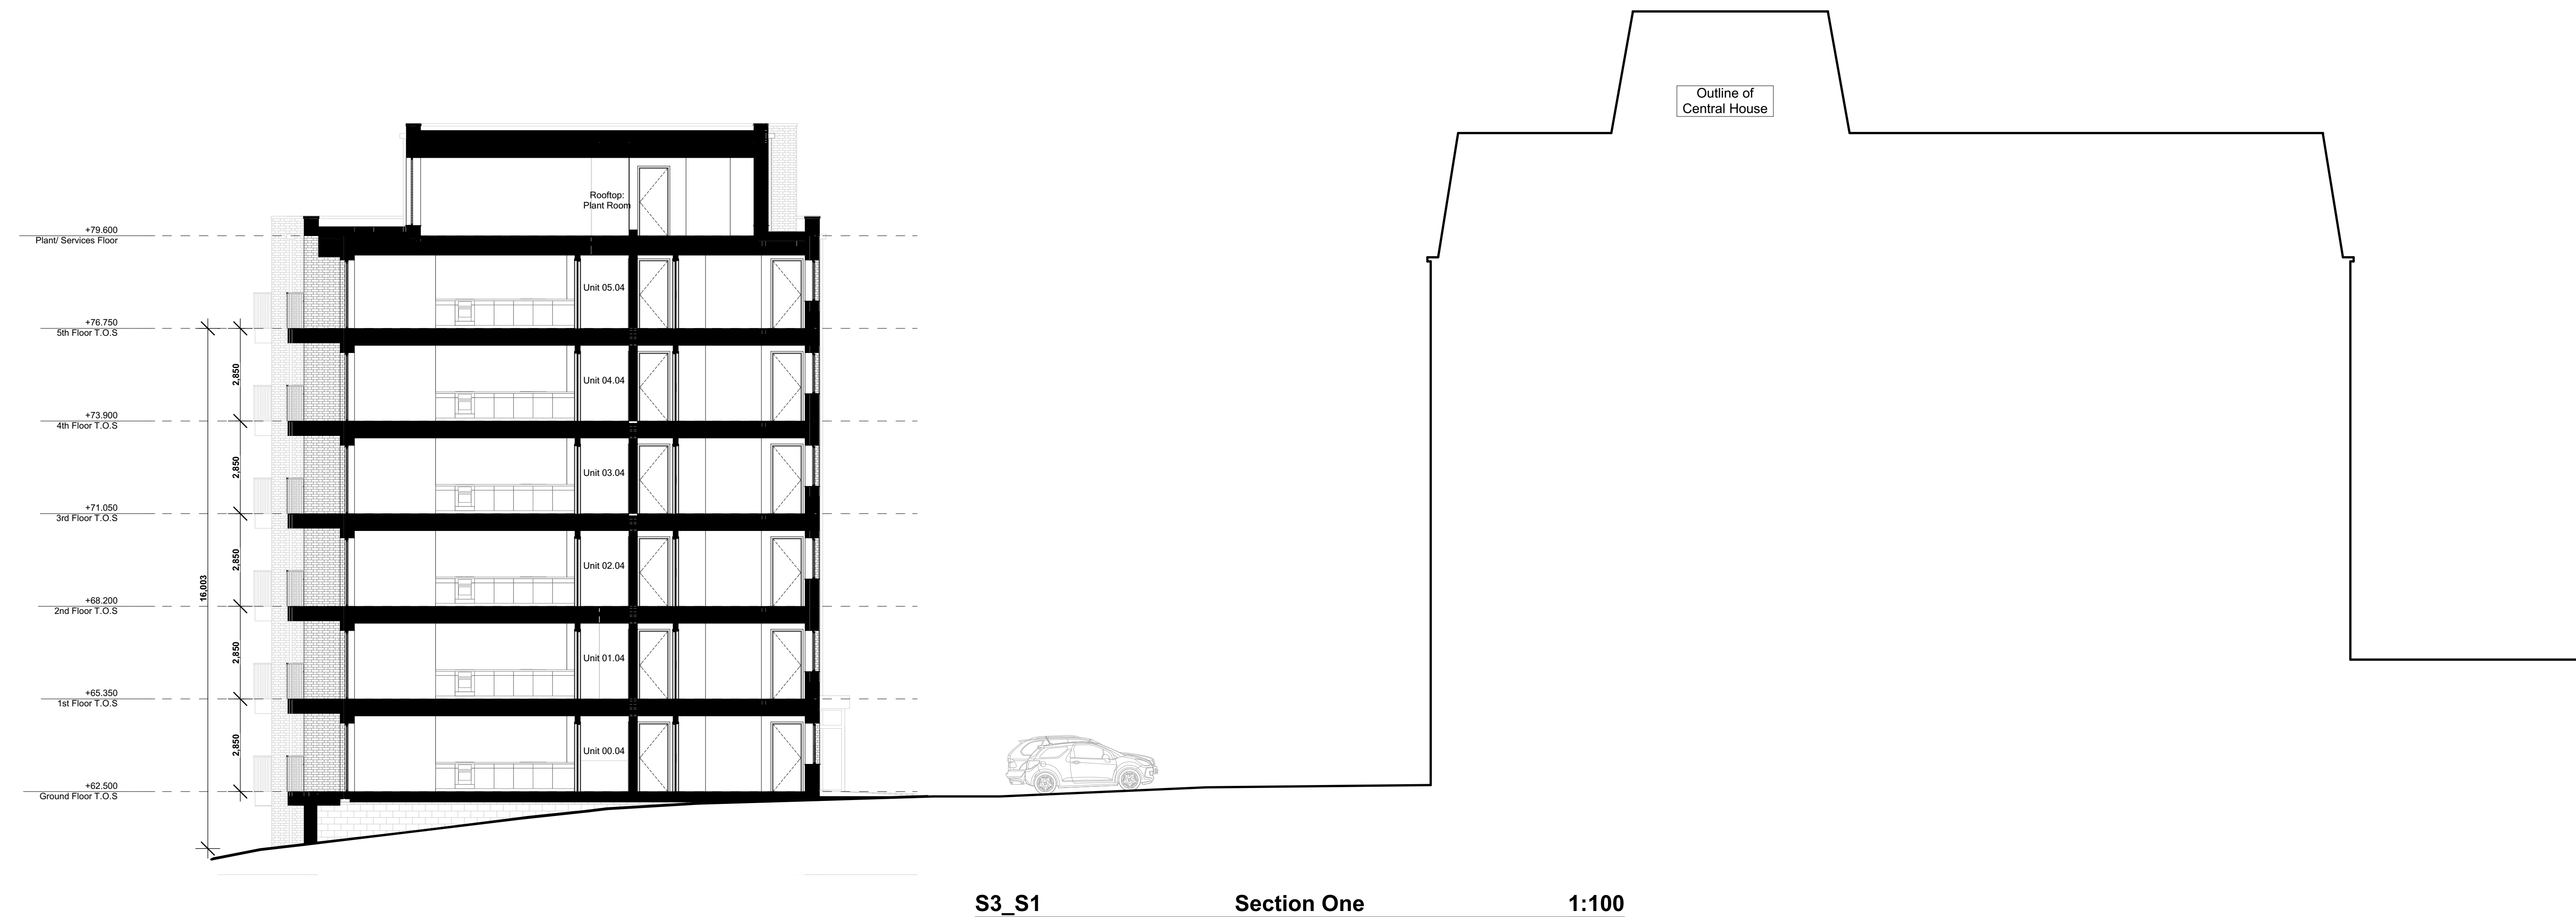
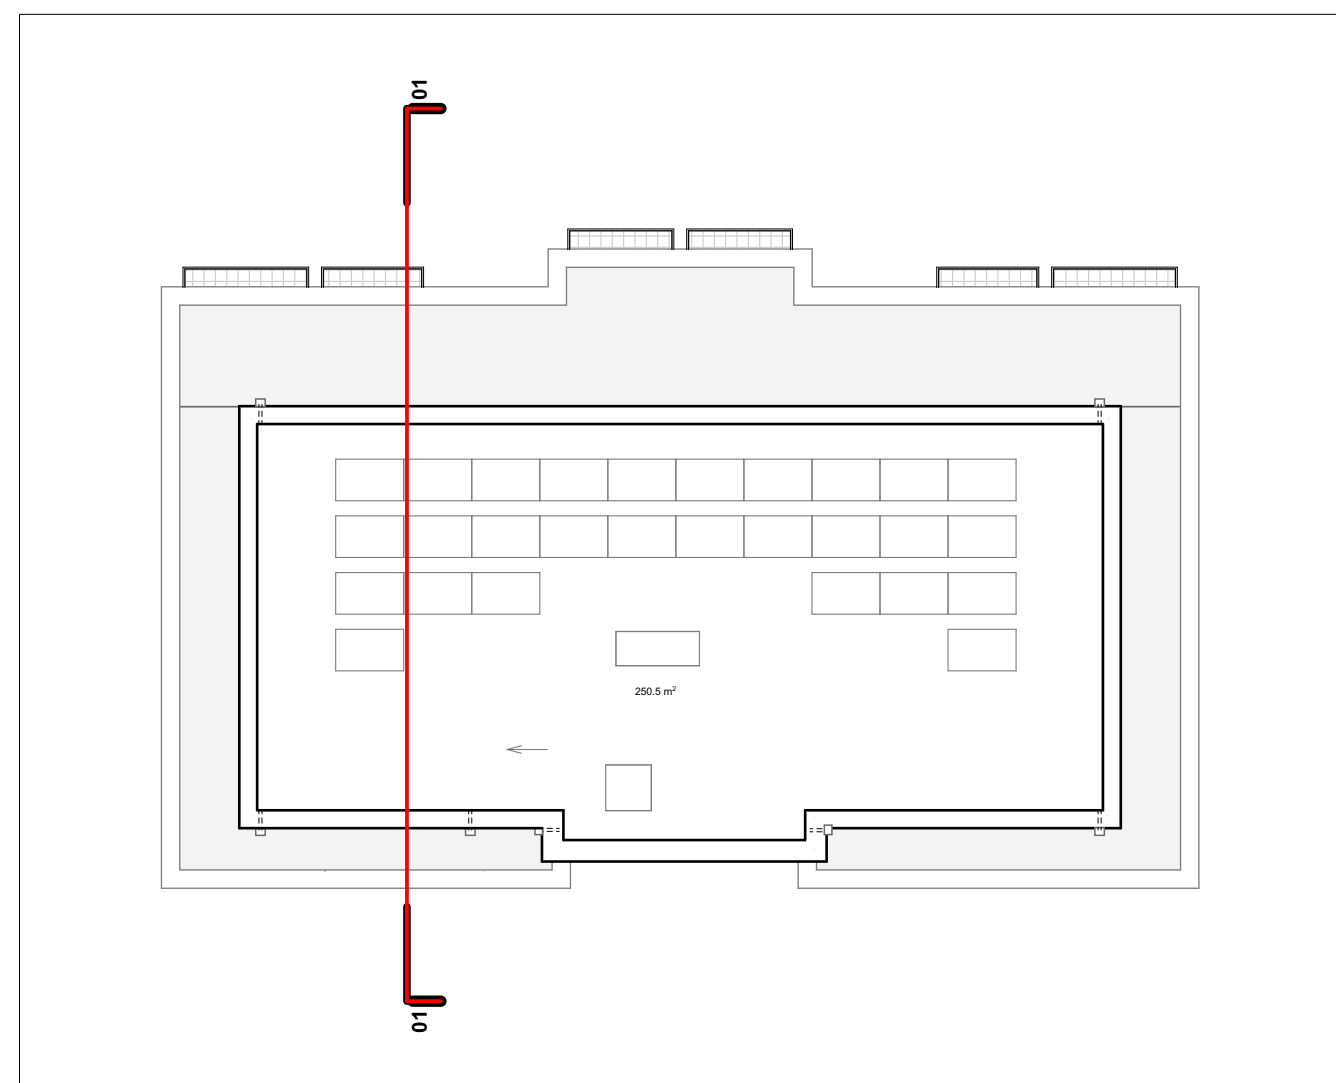


Proposed

Proposed Section 1

REV	DATE	NOTES	ADDITIONAL NOTES	Site Ref:	N inkDRAWN ARCHITECTURE Windermere House, 47 New Walk, Leicester, LE1 6TE 0116 2555114 www.inkdrawn.com mail@inkdrawn.com All dimensions to be checked on site. Do not scale off drawing. This drawing is the copyright of Ink Drawn Architecture Ltd, and not to be reproduced without their permission.	Project: Proposed Development at Land to Rear of 25-27 Perrymount Road, Haywards Heath Drawing Title: Proposed Section 1 Drawing Reference: 1079-INK-PMR-EL-DR-A-01009 Scale: As Shown @ A1 Drawn by: DG Status/Revision: Prelim. / P03 Checked by: DN Date: May 2025 Issued by: DG
P01	15/05/25	First Issue. Initial Stage 3				
P02	21/05/25	Access doors and Handrail omitted				
P03	22/05/25	Adjustment to rooftop vent openings				