


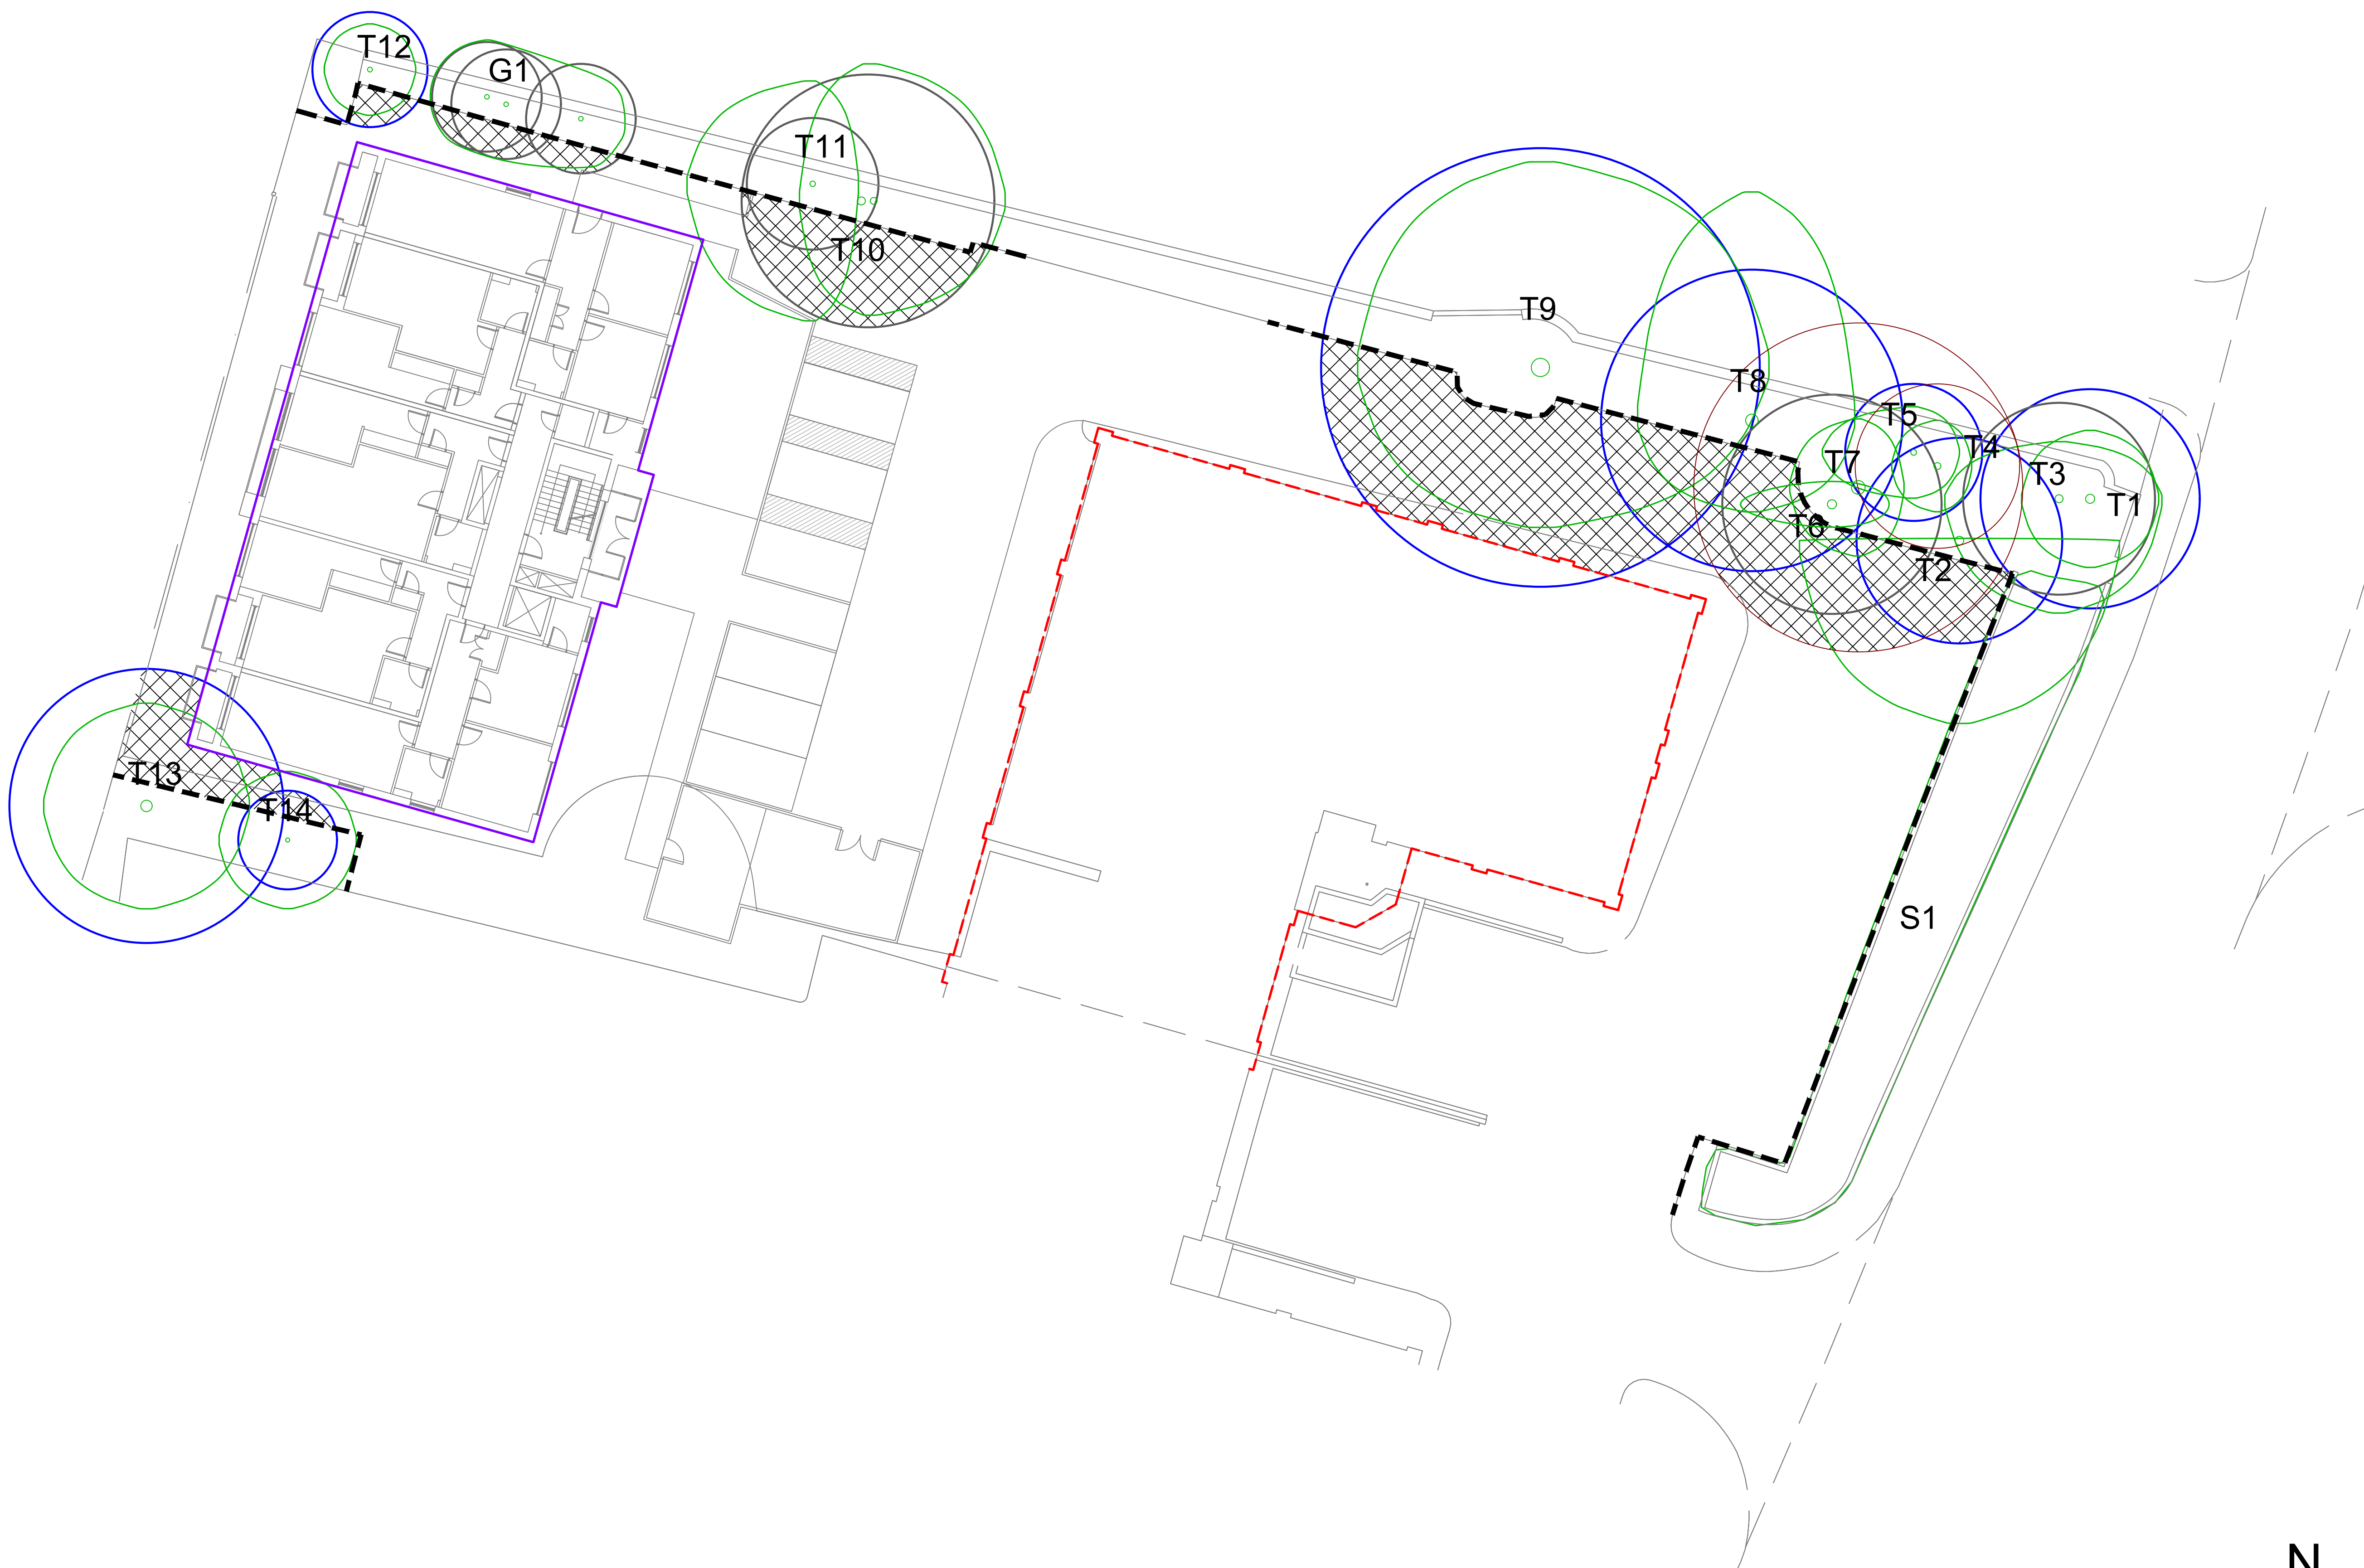

No dimensions are to be scaled from this drawing. All stated measurements are to be verified on site. Any discrepancies to be brought to the attention of Open Spaces.

	Crown spread tree/group
	A Category tree Root Protection Area
	B Category tree Root Protection Area
	C Category tree Root Protection Area
	U Category tree Root Protection Area
	Tree Protection barrier
	Ground Protection
	Existing Building
	Proposed Building

Rev	Date	Description

Client
-

Project
25-27 Perrymount Road,
Haywards Heath RH16 3TP

Drawing Title
Tree Protection Plan

Date:	25/08/2022	Drawn: JS
Scale:	1:150 on A1	Checked: KM
Dwg No:	OS 2480-22.1	Rev:-

Open Spaces
Landscape Architects
LANDSCAPE ARCHITECTURE – TREES – ECOLOGY
2 Monument Offices, Hall Farm, Maldon Road,
Woodham Mortimer, Essex CM9 6SN
Tel: 01277 356511 os@open-spaces.co.uk
www.open-spaces.co.uk