
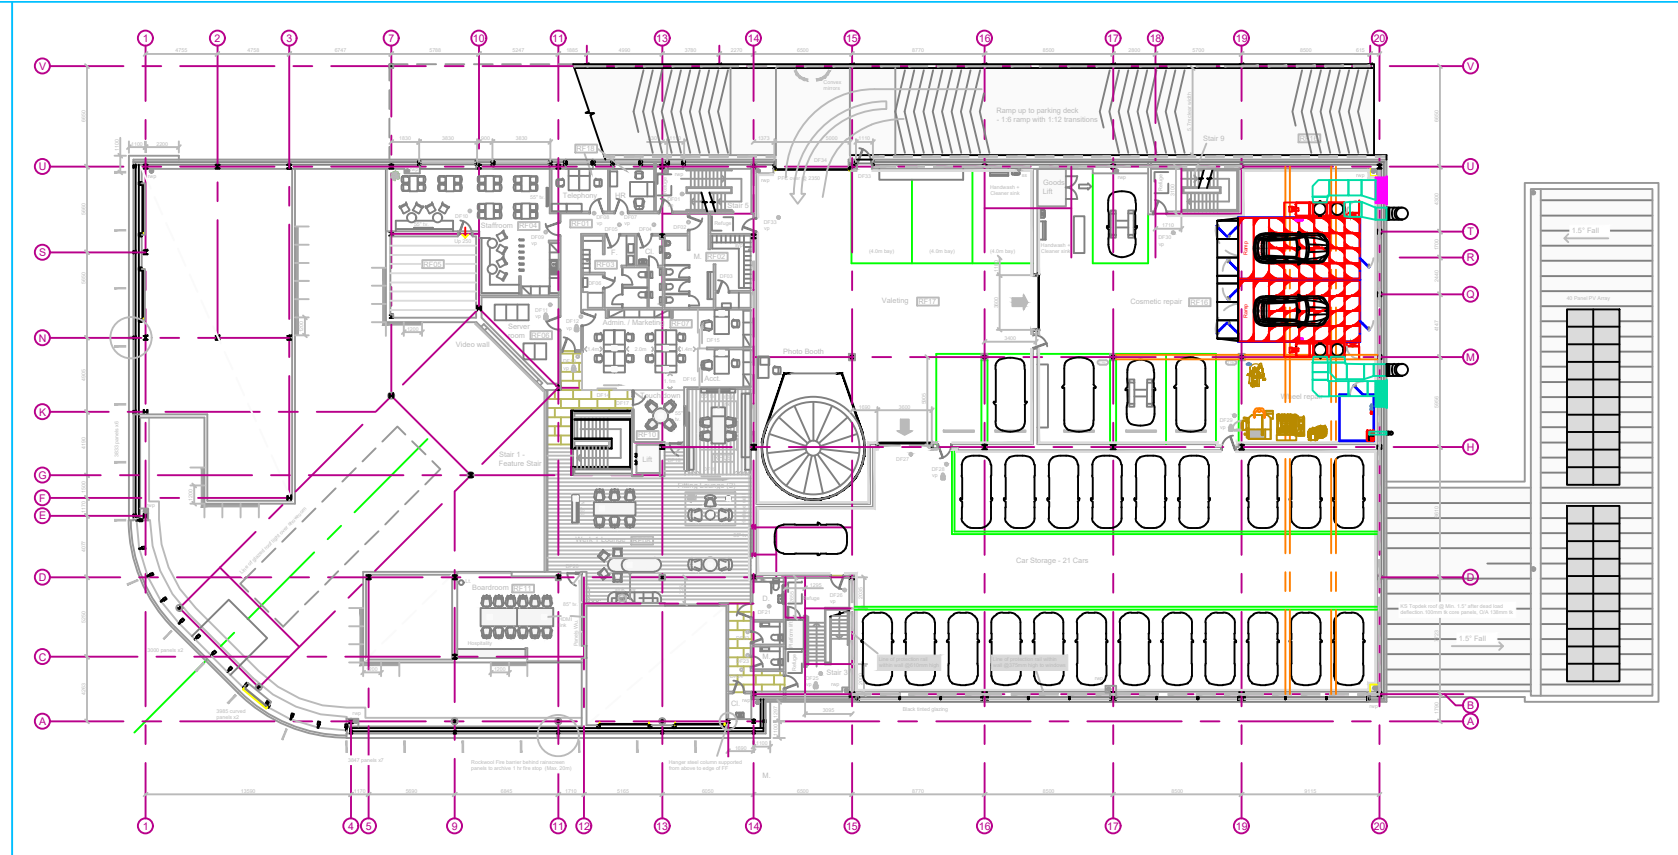


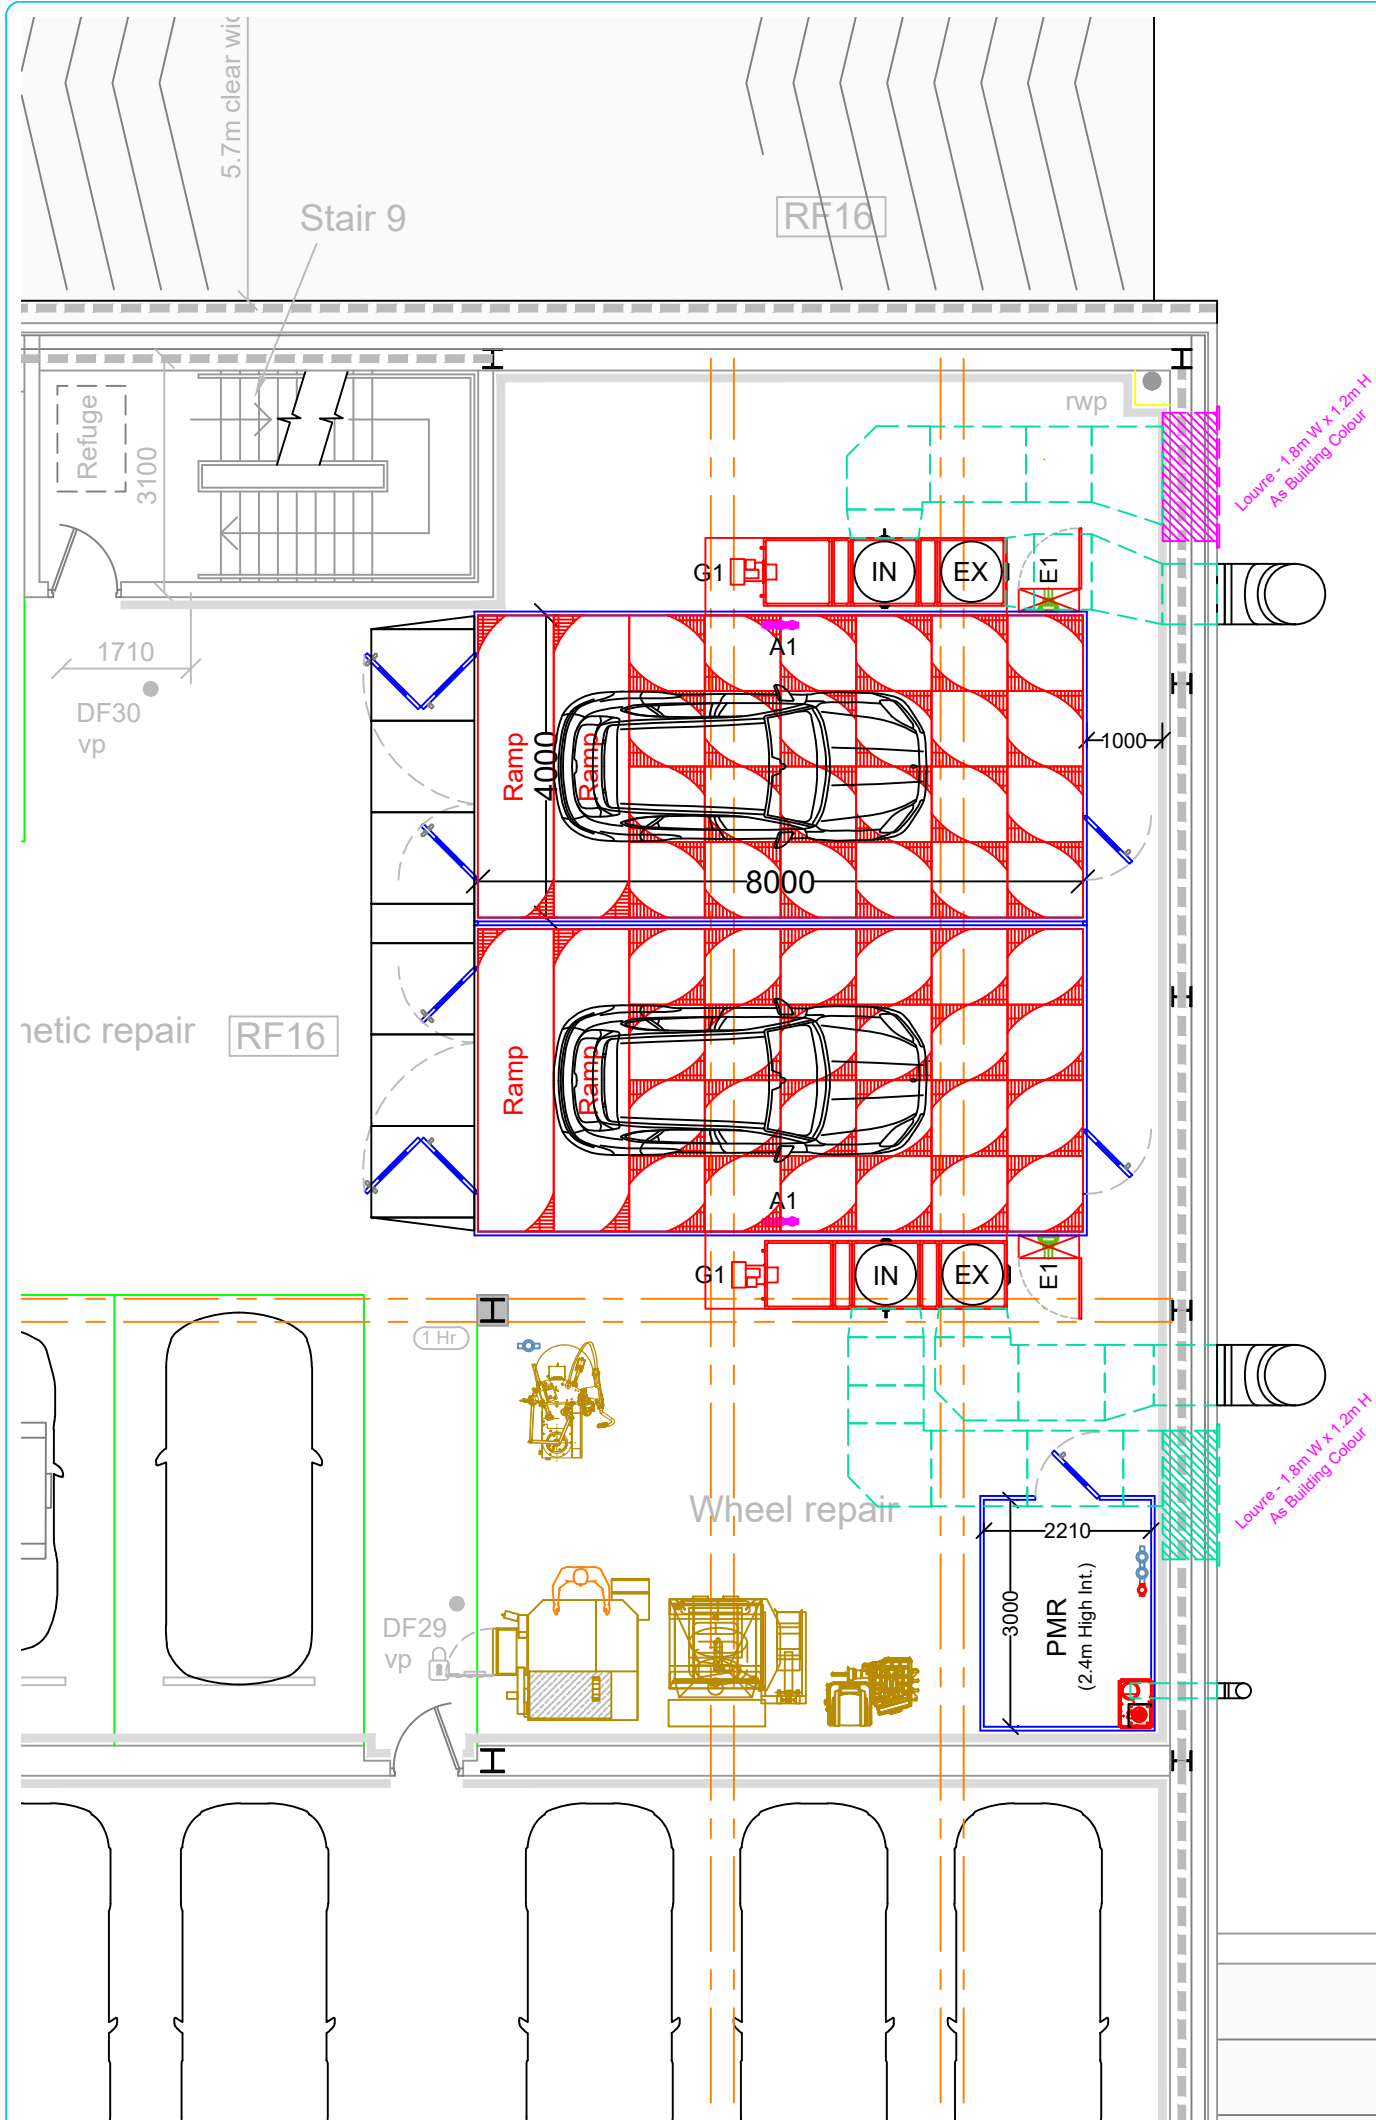

SITE REQUIREMENTS (By customer unless specifically covered in STL quotation)

Services
Electric - E1 x2 (Cyclone)
 3 Phase Earth + Neutral
 32 amp isolator req 1400 AFFL

Cyclone with Aquadry option
 50 amp isolator req 1400 AFFL

Electric - E2 x1 (Paint Mixing Room)
With/Without Heater option
 3 Phase Earth + Neutral
 16 amp isolator req 1400 AFFL

Gas - G1 x2 (Cyclone)
 15.1m³ per hour @ 21 mbar
 1" connection
 Burner Rating 220 kW

Air - A1 x2 (Cyclone)
 Connection For 3 Stage Filter Regulator

Fire Beacon Option (Per Booth/PMR)
 1x Zero voltage/norm. closed input (Booth shutdown signal)
 1x 24v power supply input (Beacon power supply)

Connection to the fire beacon is NOT by STL this will be by the relevant fire system contractor

Groundworks

Smooth and level floor required for spraybooth installation.
 Floor protection is always the responsibility of the customer unless STL have been given an order to supply.

Wall works required

Cut and weatherproof holes for duct work 2 off Ø850mm, 2 off 1800 x 1200, 1 off Ø250mm (To suit Ø800, Ø200mm spiral duct). Anchor points for 2-off rigid stays for extract duct. Extract ducting height will be to 3m above ridge height (unless specified differently by customer)

Access plant if required (Subject to site survey by Project Engineer) for safe working at height.

Planning Consents required


Local planning approval
 Environmental Health Officer
 Health & Safety
 Fire department / Petroleum Officer

Double Compressed Air Outlet

Pressure Regulator

A1 3 Stage Filter Regulator

E# 3 Phs Isolator

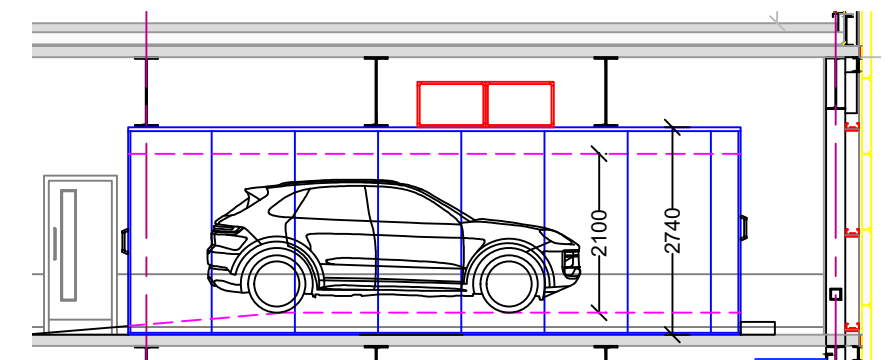

STL Cyclone II
 Internal Dimensions
 8.0x4.0x2.1m High

STL Cyclone II
 Internal Dimensions
 8.0x4.0x2.1m High

STL Paint Mixing Room
 Internal Dimensions
 3.0x2.2x2.4m High



10-08-26	A	Issued For Information	IR
Date:	Rev:	Revision Information:	By:

STL

SPRAYBOOTH TECHNOLOGY LTD
 8 Ballingdon Hill Industrial Estate, Sudbury, Suffolk, CO10 2DX.
 Tel: 01787 313550 Fax: 01787 313542
 E-mail: enquiries@sprayboothtechnology.co.uk

Client: Sytner - Porsche

Site: Mid Sussex

Project: Layout *Option 3*
 Cyclone Booths & Paint Mixing Room

Drawing No: 13287-03	Scale: 1:100/500@A3	Date: 10-08-26
Drawn By: IR	Checked By: JD & KD	Revision: A