


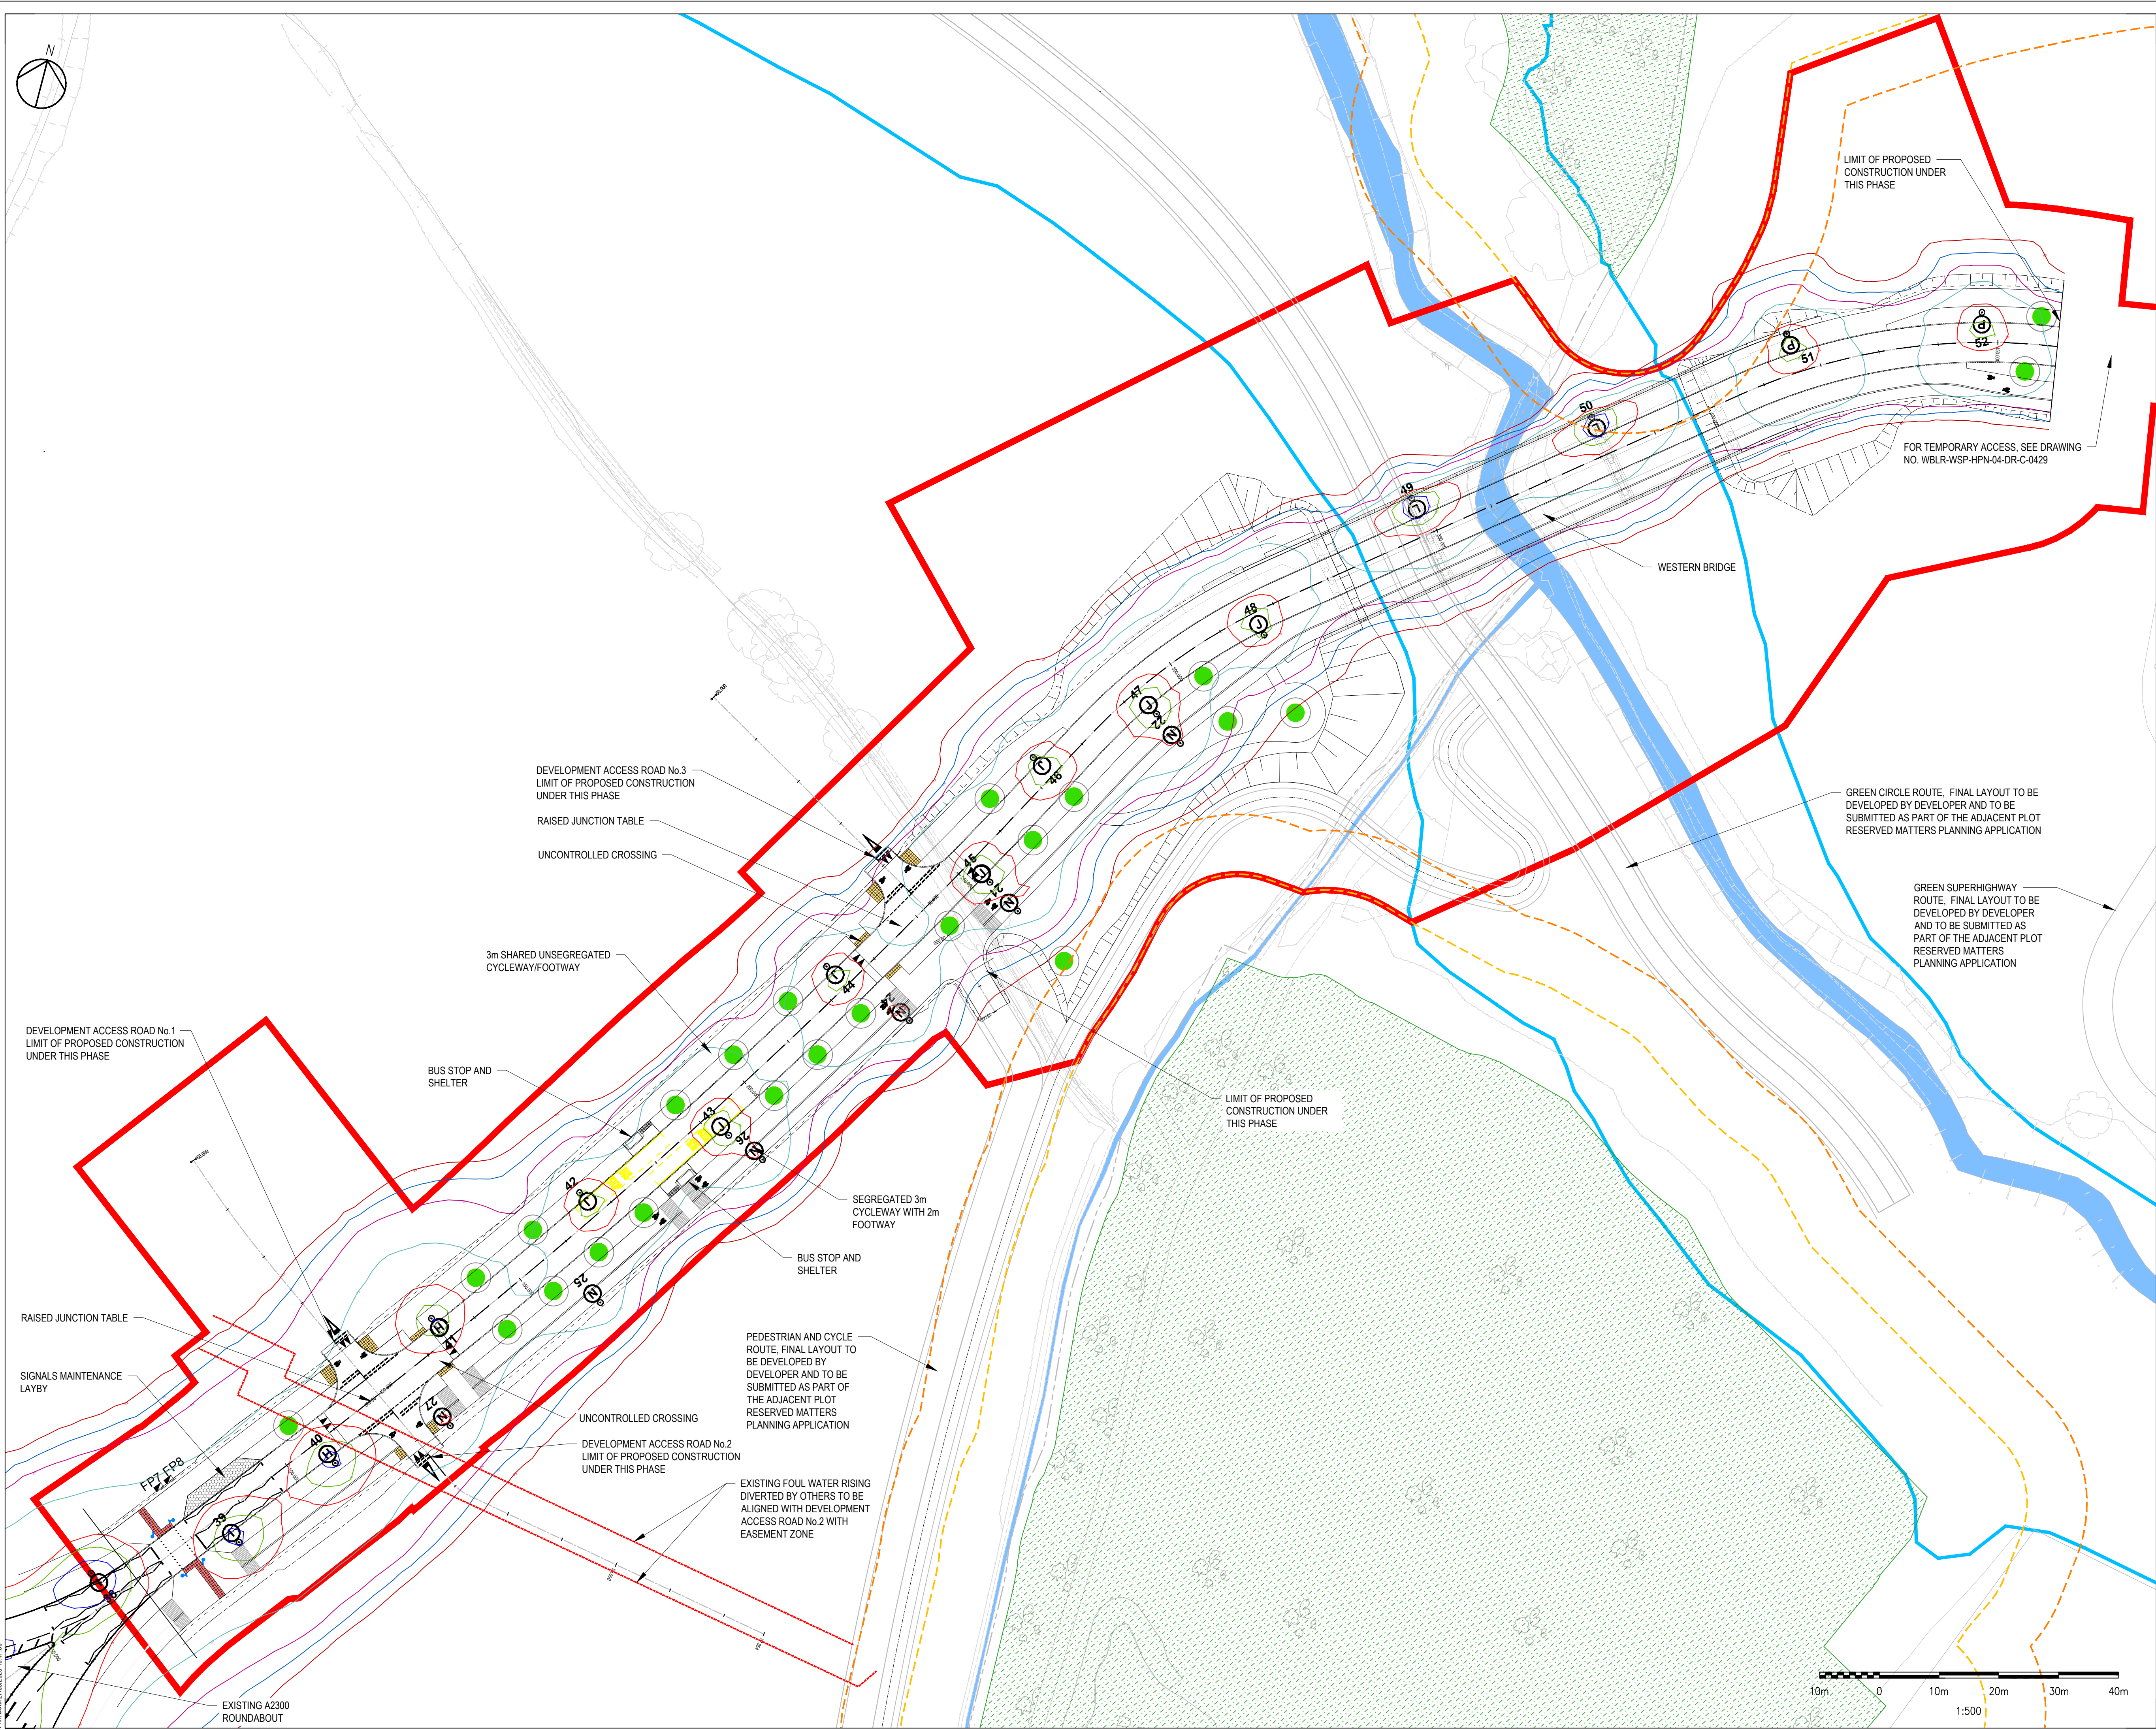

NOTES:

1. ALL DIMENSIONS ARE IN METRES UNLESS OTHERWISE STATED.

KEY:

PROPOSED SCHEME RED LINE BOUNDARY

ANCIENT WOODLAND AREA

ANCIENT WOODLAND 15m OFFSET

ANCIENT WOODLAND 25m OFFSET

FLOOD EXTENT OUTLINE (100 YEAR +105% CC)

WATERCOURSE

BUFF COLOURED BLISTER STYLE TACTILE PAVING

RED COLOURED BLISTER STYLE TACTILE PAVING

GREY COLOURED TRAMLINE/LADDER STYLE TACTILE PAVING. TRAMLINES LAID PARALLEL TO DIRECTION OF TRAVEL ON CYCLEWAY. TRAMLINES LAID PERPENDICULAR TO DIRECTION OF TRAVEL ON FOOTPATH

GREY COLOURED CORDUROY STYLE TACTILE PAVING.

SPECIMEN TREES (INDICATIVE LOCATIONS, APPROX 5m HIGH WITH 2.5m CLEAR STEM TO MAINTAIN VISIBILITY)

LIGHTING COLUMN, BLACK, (6m HIGH UNLESS OTHERWISE LABELLED)

HORIZONTAL ILLUMINANCE KEY

0.5 LUX

1 LUX

2 LUX

5 LUX

15 LUX

20 LUX

25 LUX

COLUMN TYPE	COUNT	LUMINAIRE	OPTIC	QUANTITY	COLOUR TEMPERATURE
H	2	Philips SCOPUS	DSB	12	Warm White
I	2	Philips SCOPUS	DSB	12	Warm White
J	7	Philips SCOPUS	DSB	6.5	Warm White
L	2	Philips SCOPUS	DSB	2	Warm White
N	8	Philips SCOPUS	DSB	2	Warm White
P	3	Philips SCOPUS	DSB	9.5	Warm White

P07 AS KS AB LIGHTING LAYOUT UPDATED

26.08.2026

P06 KS GL AB LABELS AMENDED. RED LINE BOUNDARY UPDATED FOR TEMPORARY ACCESS

17.06.2026

P05 AS GL AB BRIDGE EARTHWORKS AMENDED

31.03.2025

P04 PD GL AB PRE-PLANNING APPLICATION COMMENTS ADDRESSED

04.10.2024

P03 ARS GL AB LUMINAIRE INFORMATION ADDED

19.07.2024

P02 KP KS AB GSH EXTENDED ON THE EAST TO THE IN WITH PHASE 1, WITH LIGHTING COLUMNS REVISED

15.02.24

P01 AS KS KS FIRST ISSUE

25.10.23

Rev

Drawn

Chkd

Appd

Description

Date

Purpose of Issue

For Planning

S0

Classification

Public

Client

Homes England

Jackson

Project

Western Bridge Link Road Burgess Hill

Drawing

LIGHTING PLAN WITH CONTOURS

SHEET 1 of 1

PHASE 2

Scale @ A1

1:500

Drawn

AS

Checked

KS

Approved

AB

Project No.

CS100377

Date

22.06.2023

Drawing Identifier

Project - Originator - Zone - Level - File Type - Role - Number

WBLR-WSP-PLN-04-DR-C-0227

BS1192 Compliant

revision

P07

wsp

3rd Floor
Westferry House
11 Westferry Circus
London
E14 4HD
WSP.com