



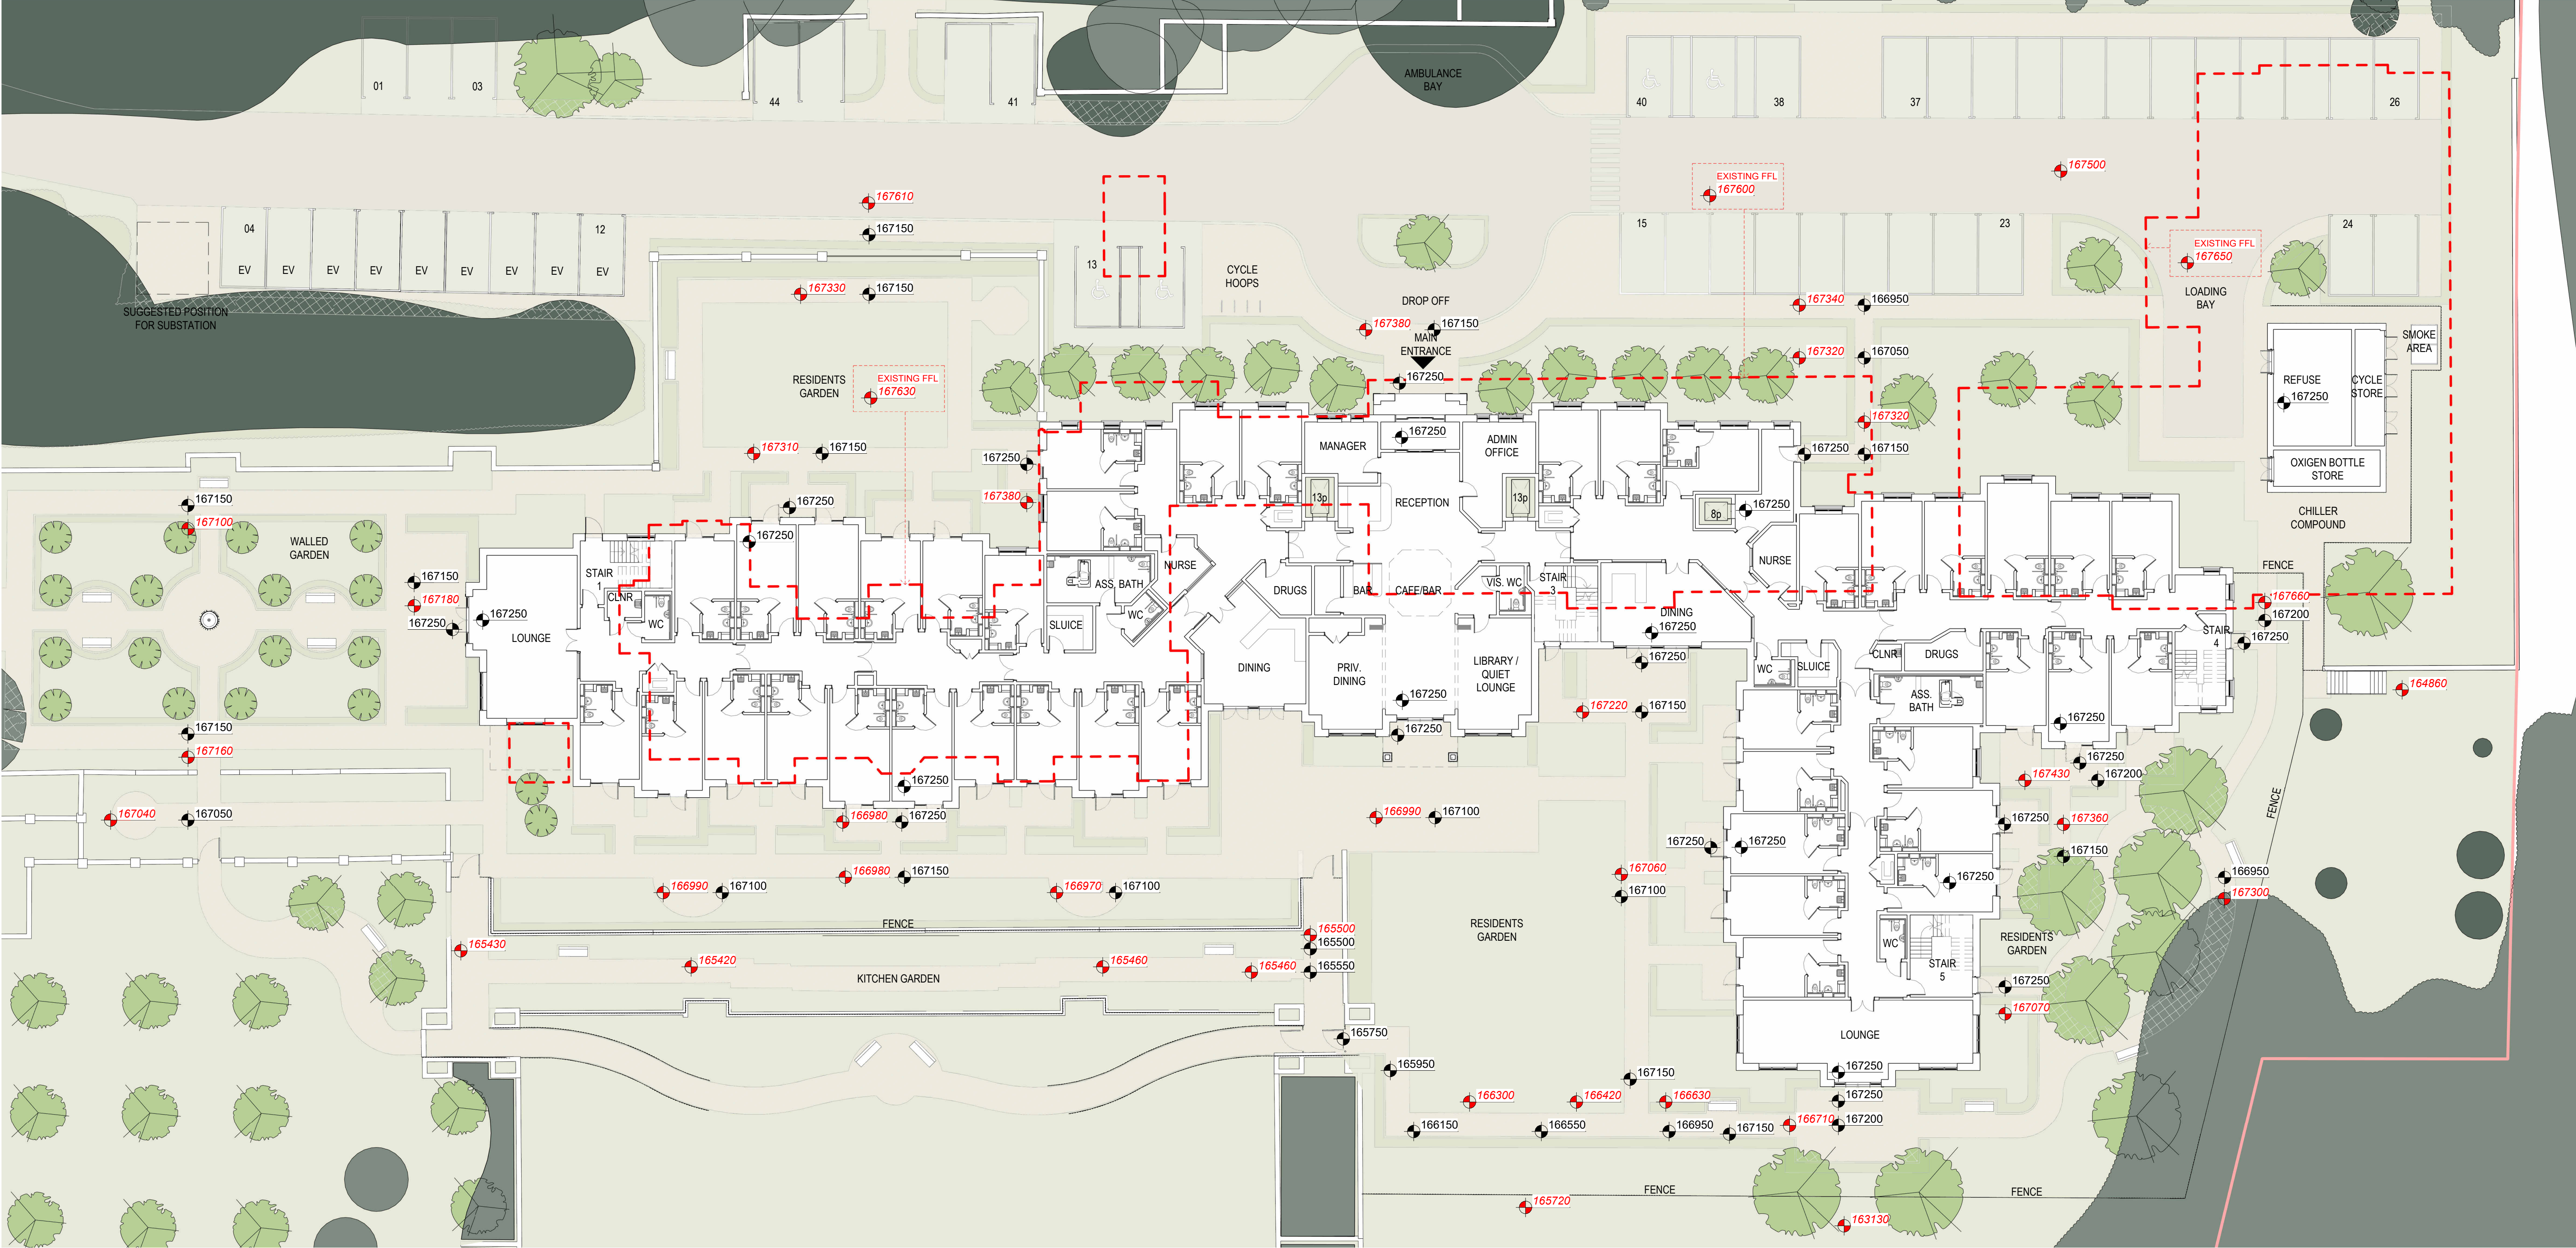

- KEY:
- OUTLINE OF EXISTING BUILDINGS TO BE DEMOLISHED
 - EXISTING LEVELS
 - PROPOSED LEVELS
- NOTES:
- ALL LEVELS ARE IN MILLIMETRES
 - LEVELS ARE TO AOD

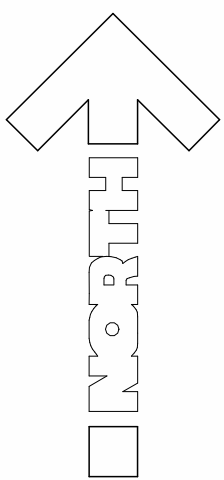

B	ISSUED FOR PLANNING	SR	MD	15/01/2026
A	ISSUED FOR PLANNING	MD	GP	07/11/2025
Rev.	Description	Author	Checked	Date

CARLESS + ADAMS

01628 665131 enquiries@carless-adams.co.uk
carless-adams.co.uk

Design the best,
to live the best

Client	SPLENDID HEALTHCARE								
Project	HORNCASTLE EAST GRINSTEAD								
Title	GROUND FLOOR PLAN LEVELS			CAP no. A					
scale	1 : 200	author	SR	chk'd MD					
date	21/02/2024	sheet size	A1						
project.	org.	zone.	level.	type.	role.	class.	num.	status.	rev.
1034	CA	01			A		15		B

For construction purposes dimensions shall not be scaled & figured dimensions must be verified on site before work commences.
This drawing is Copyright ©