





NORTH-SOUTH SITE SECTION
1 : 200

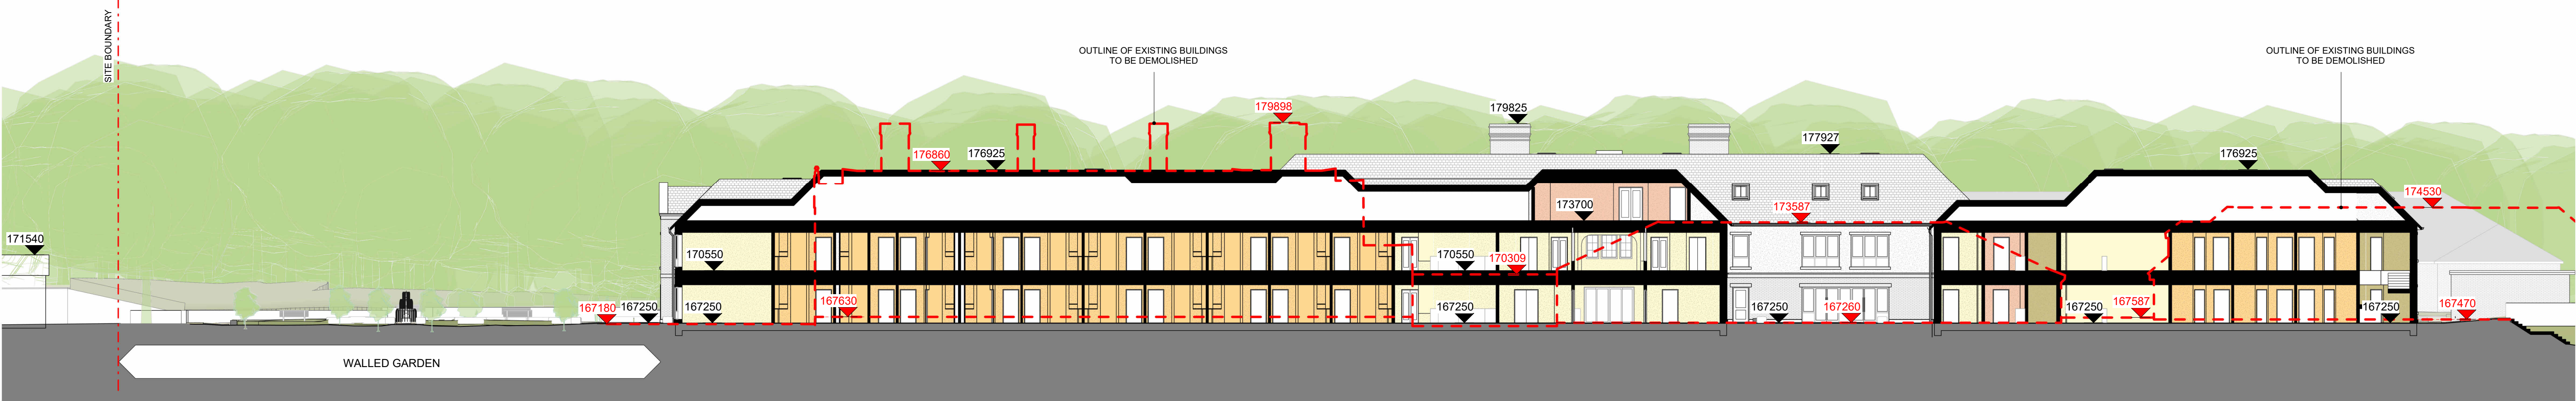

EAST-WEST SITE SECTION
1 : 200

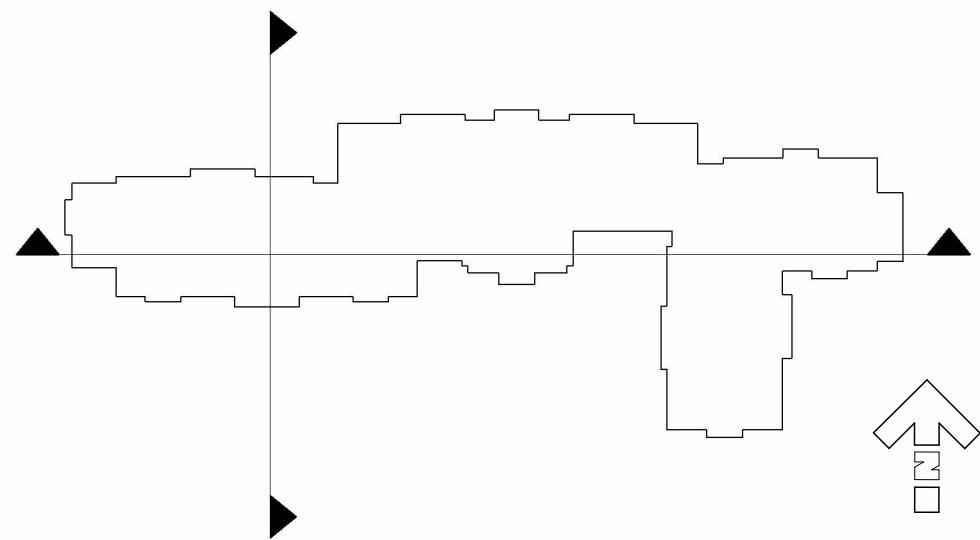


KEY PLAN
1 : 1000

KEY:

- CIRCULATION ROUTES
- COMMUNAL / ACTIVITY SPACE
- RESIDENT BEDROOM
- STAFF AND SERVICE AREA

- EXISTING LEVELS
- PROPOSED LEVELS
- OUTLINE OF EXISTING BUILDINGS TO BE DEMOLISHED

NOTES:
- ALL LEVELS ARE IN MILLIMETRES
- LEVELS ARE TO AOD

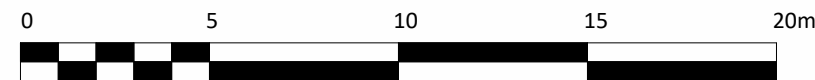

C	ISSUED FOR PLANNING	SR	MD	15/01/2026
B	ISSUED FOR PLANNING	MD	VK	07/11/2025
A	ISSUED FOR PLANNING	MD	VK	09/05/2025

Rev.	Description	Author	Checked	Date

CARLESS + ADAMS

01628 665131 enquiries@carless-adams.co.uk
carless-adams.co.uk

Design the best,
to live the best

Client		SPLENDID HEALTHCARE		
Project		HORNCastle EAST GRINSTEAD		
Title		SITE SECTIONS		CAP no. A
scale	As indicated	author	MD	chk'd PK
date	18/10/2024	sheet size	A1	
project.	org.	zone.	level.	type.
1034				
role.	class.	num.	status.	rev.
		20		C

For construction purposes dimensions shall not be scaled & figured dimensions must be verified on site before work commences.
This drawing is Copyright ©