


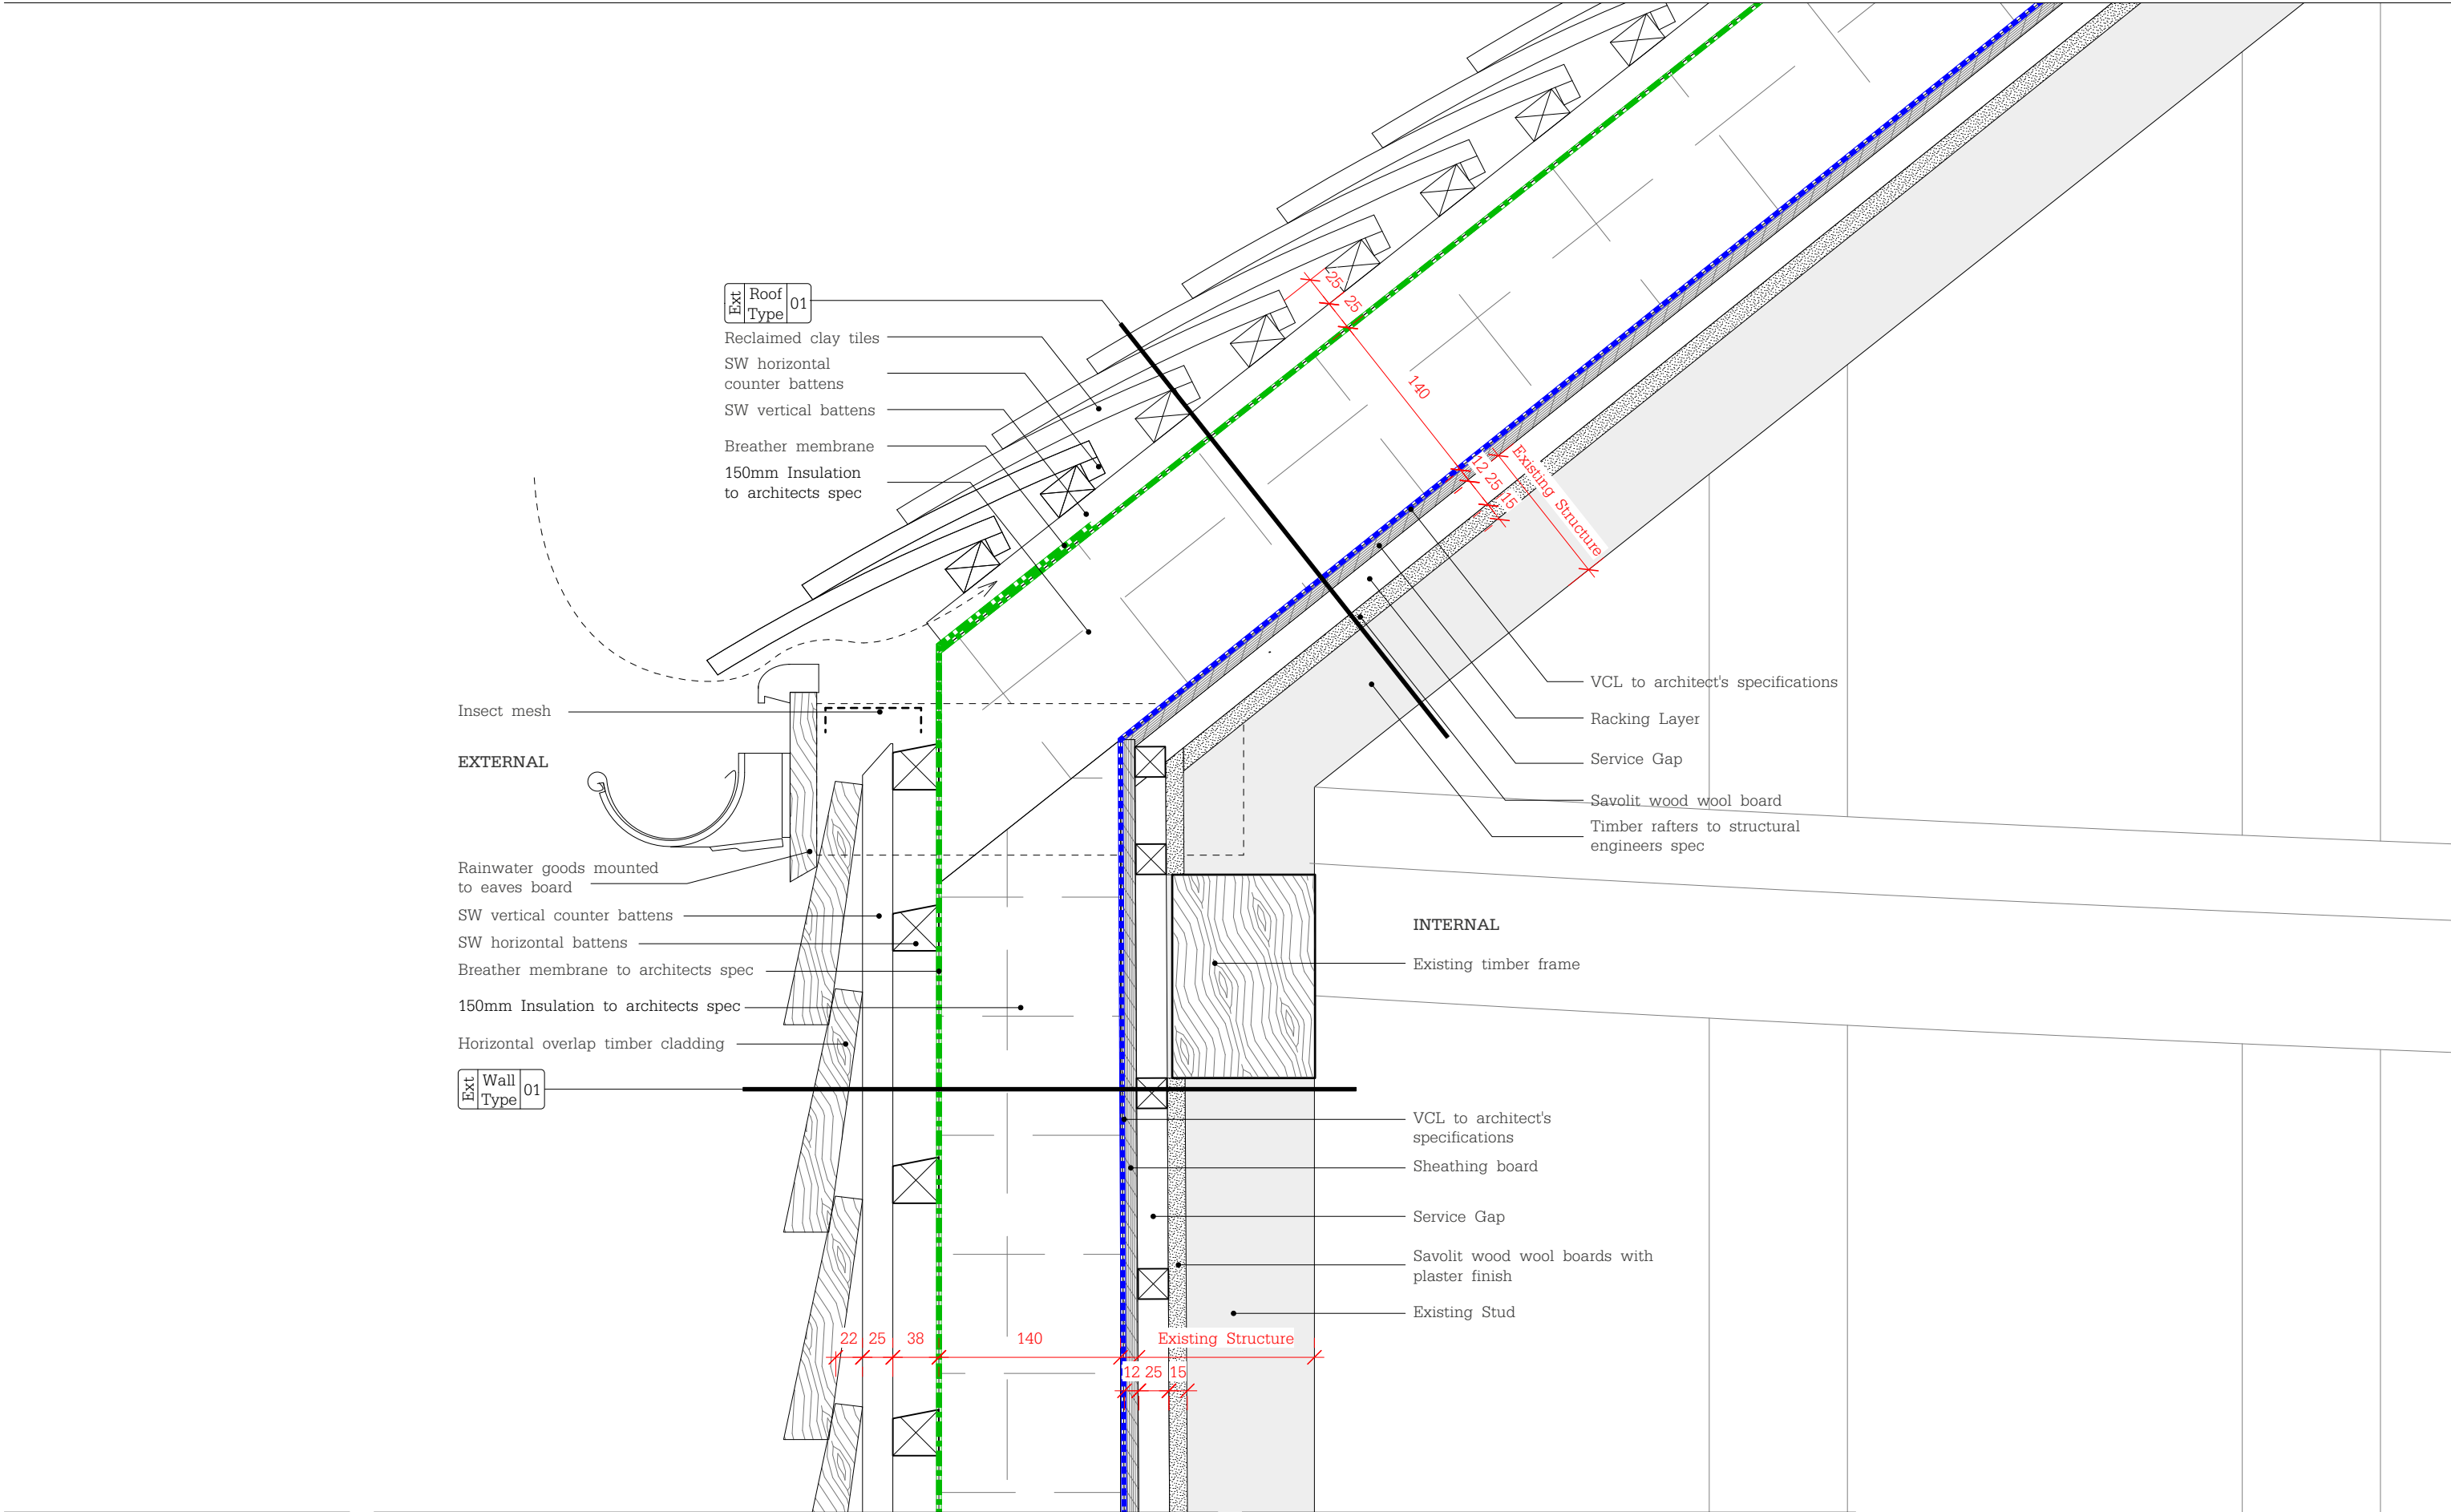

Notes:	
	Breather Membrane
	DPM/ DPC/ Weatherproofing Membrane
	Vapour Control Layer

Rev	Date	Description	Drwn	Chkd

BakerBrown

Job Name	Status					
Brook Farm	Planning					
Drawing Title						
Detail Section_Eaves Type 02						
Drawn	Checked	Date	Scale@A3	Job No.	Drawing Number	Rev
LF	BB	June 25	1:5	1490	BB_DD_2003	