



NOTE: PRESERVATIVE TREATMENT FOR FENCE POSTS TO BE COPPER ORGANIC FOR USE CLASS 4 TIMBER IN CONTACT WITH GROUND IN ACCORDANCE WITH THE RECOMMENDATIONS OF BS 8417:2011+A1:2014, TABLE 4 AND NHBC TECHNICAL GUIDANCE 3.3.2

REV	DATE
-----	------

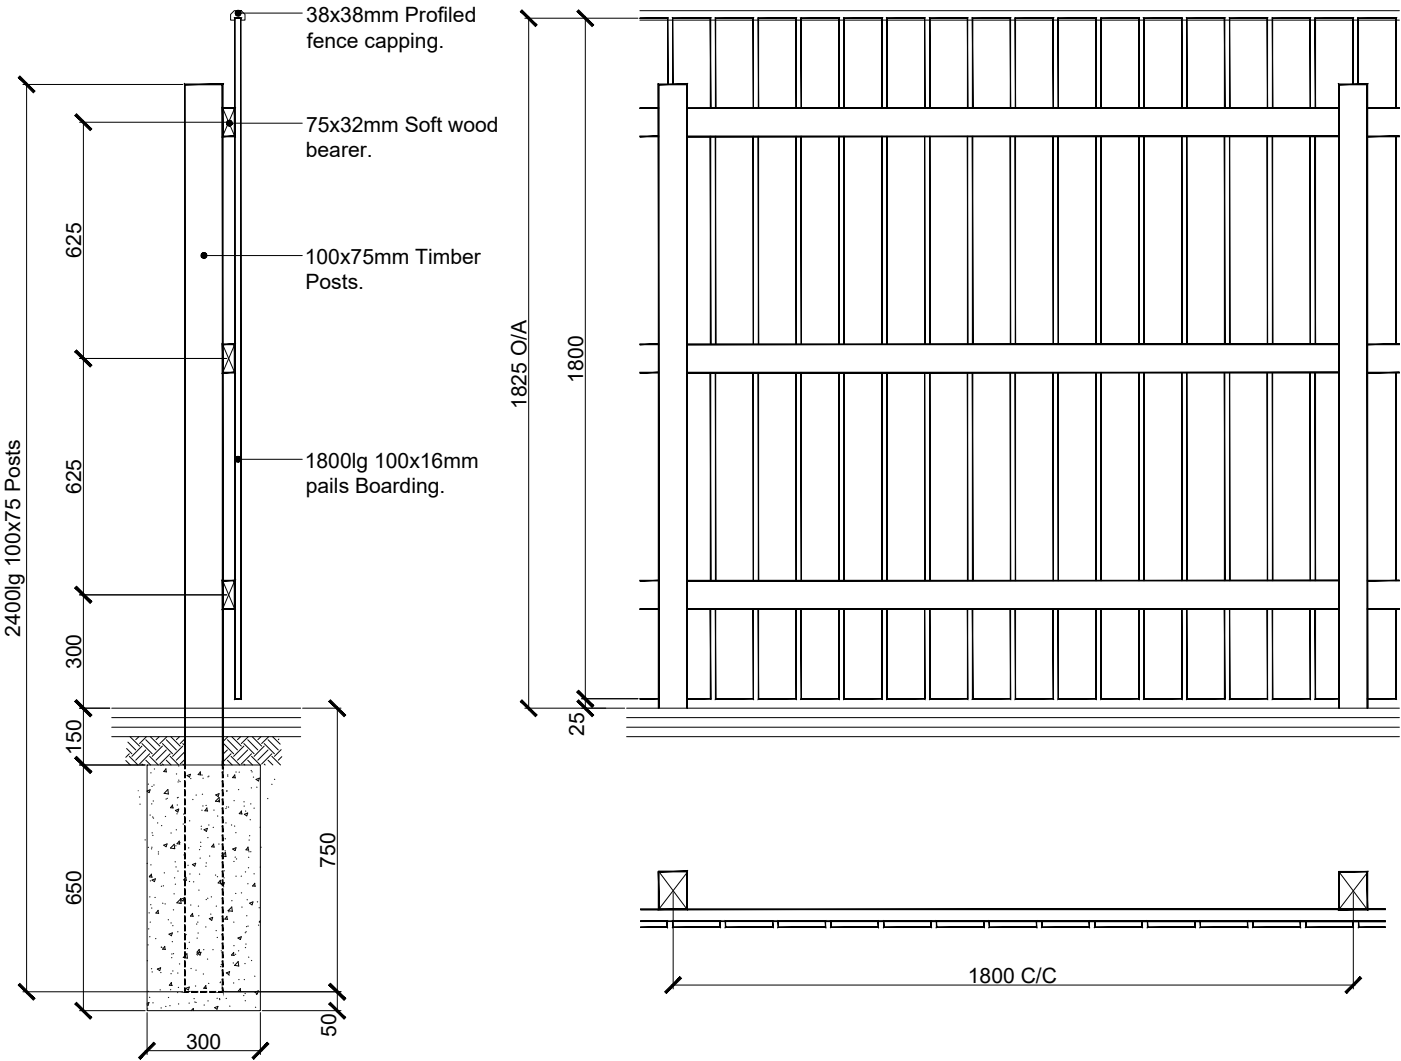

1800MM HIGH BOUNDARY/ PRIVACY FENCING
CLOSE BOARDED

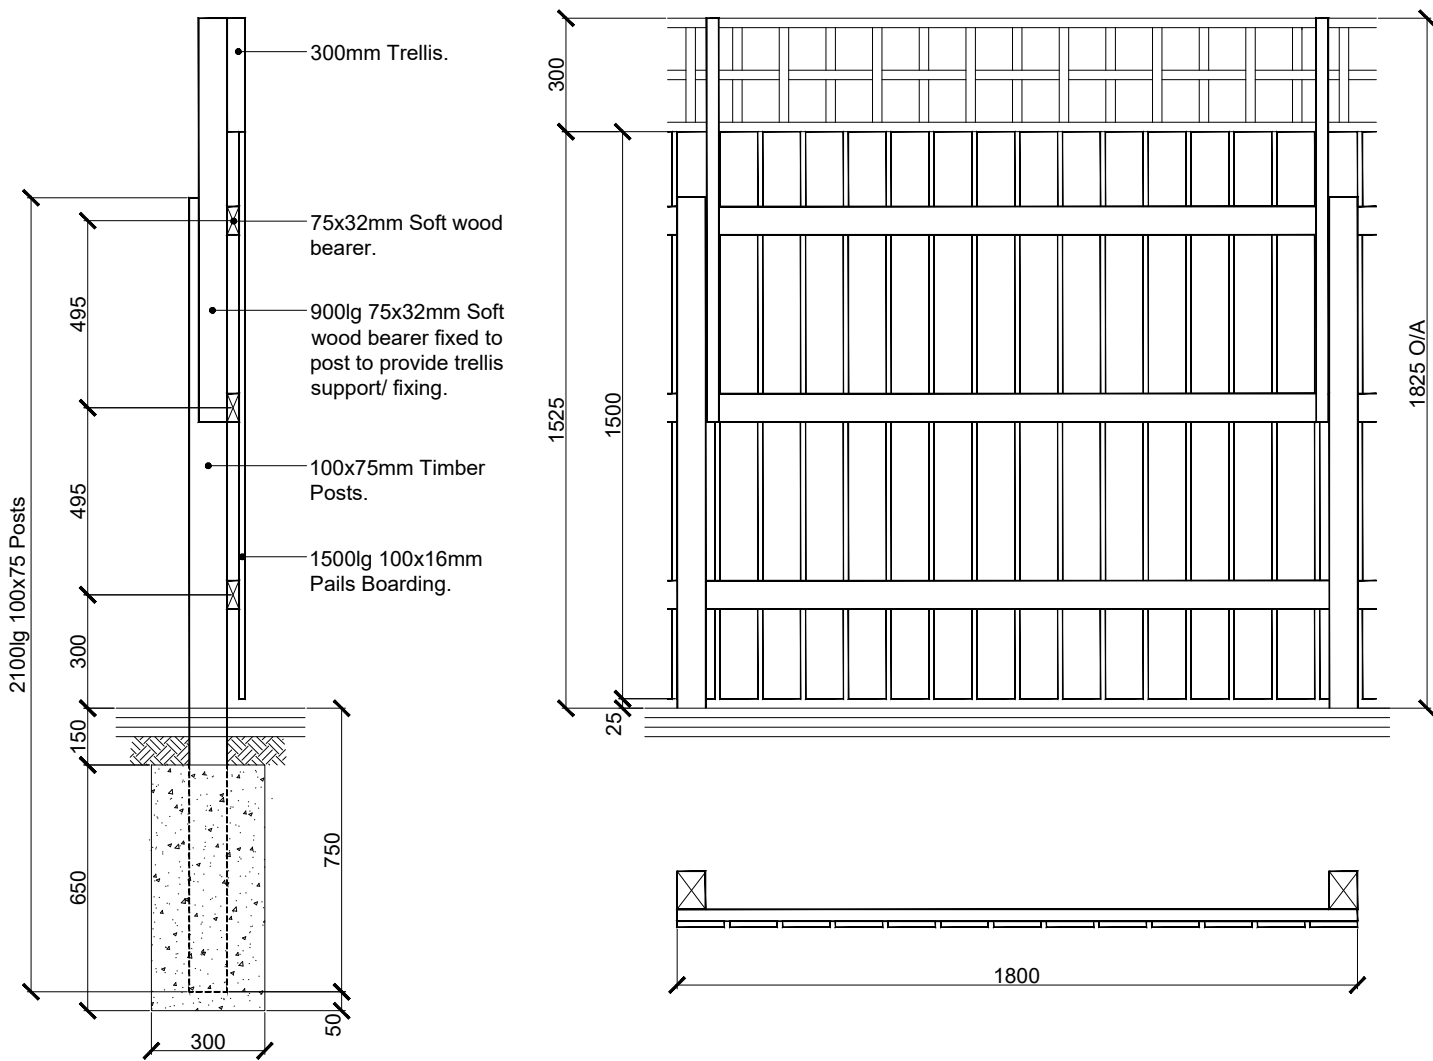

1800MM HIGH BOUNDARY FENCING
CLOSE BOARDED - TRELLIS

CLIENT
Bellway
BELLWAY plc
Seaton Burn House, Dudley Lane, Seaton Burn
Newcastle-upon-Tyne. NE13 6BE
Tel: 0191 2170717 Fax: 0191 236230
www.bellway.co.uk

PROJECT
PLC STANDARD DETAILS
2016 ISSUE

DRAWING TITLE
EXTERNAL ENCLOSURES
BOUNDARY / PRIVACY FENCING
1800 HIGH CLOSE BOARDED

Drawn BLK	Date 03/01/20	Scale 1:20@A3
Job No 0000	Drawing No A/SD/S120/B/02	Revision -
Dwg Status		