


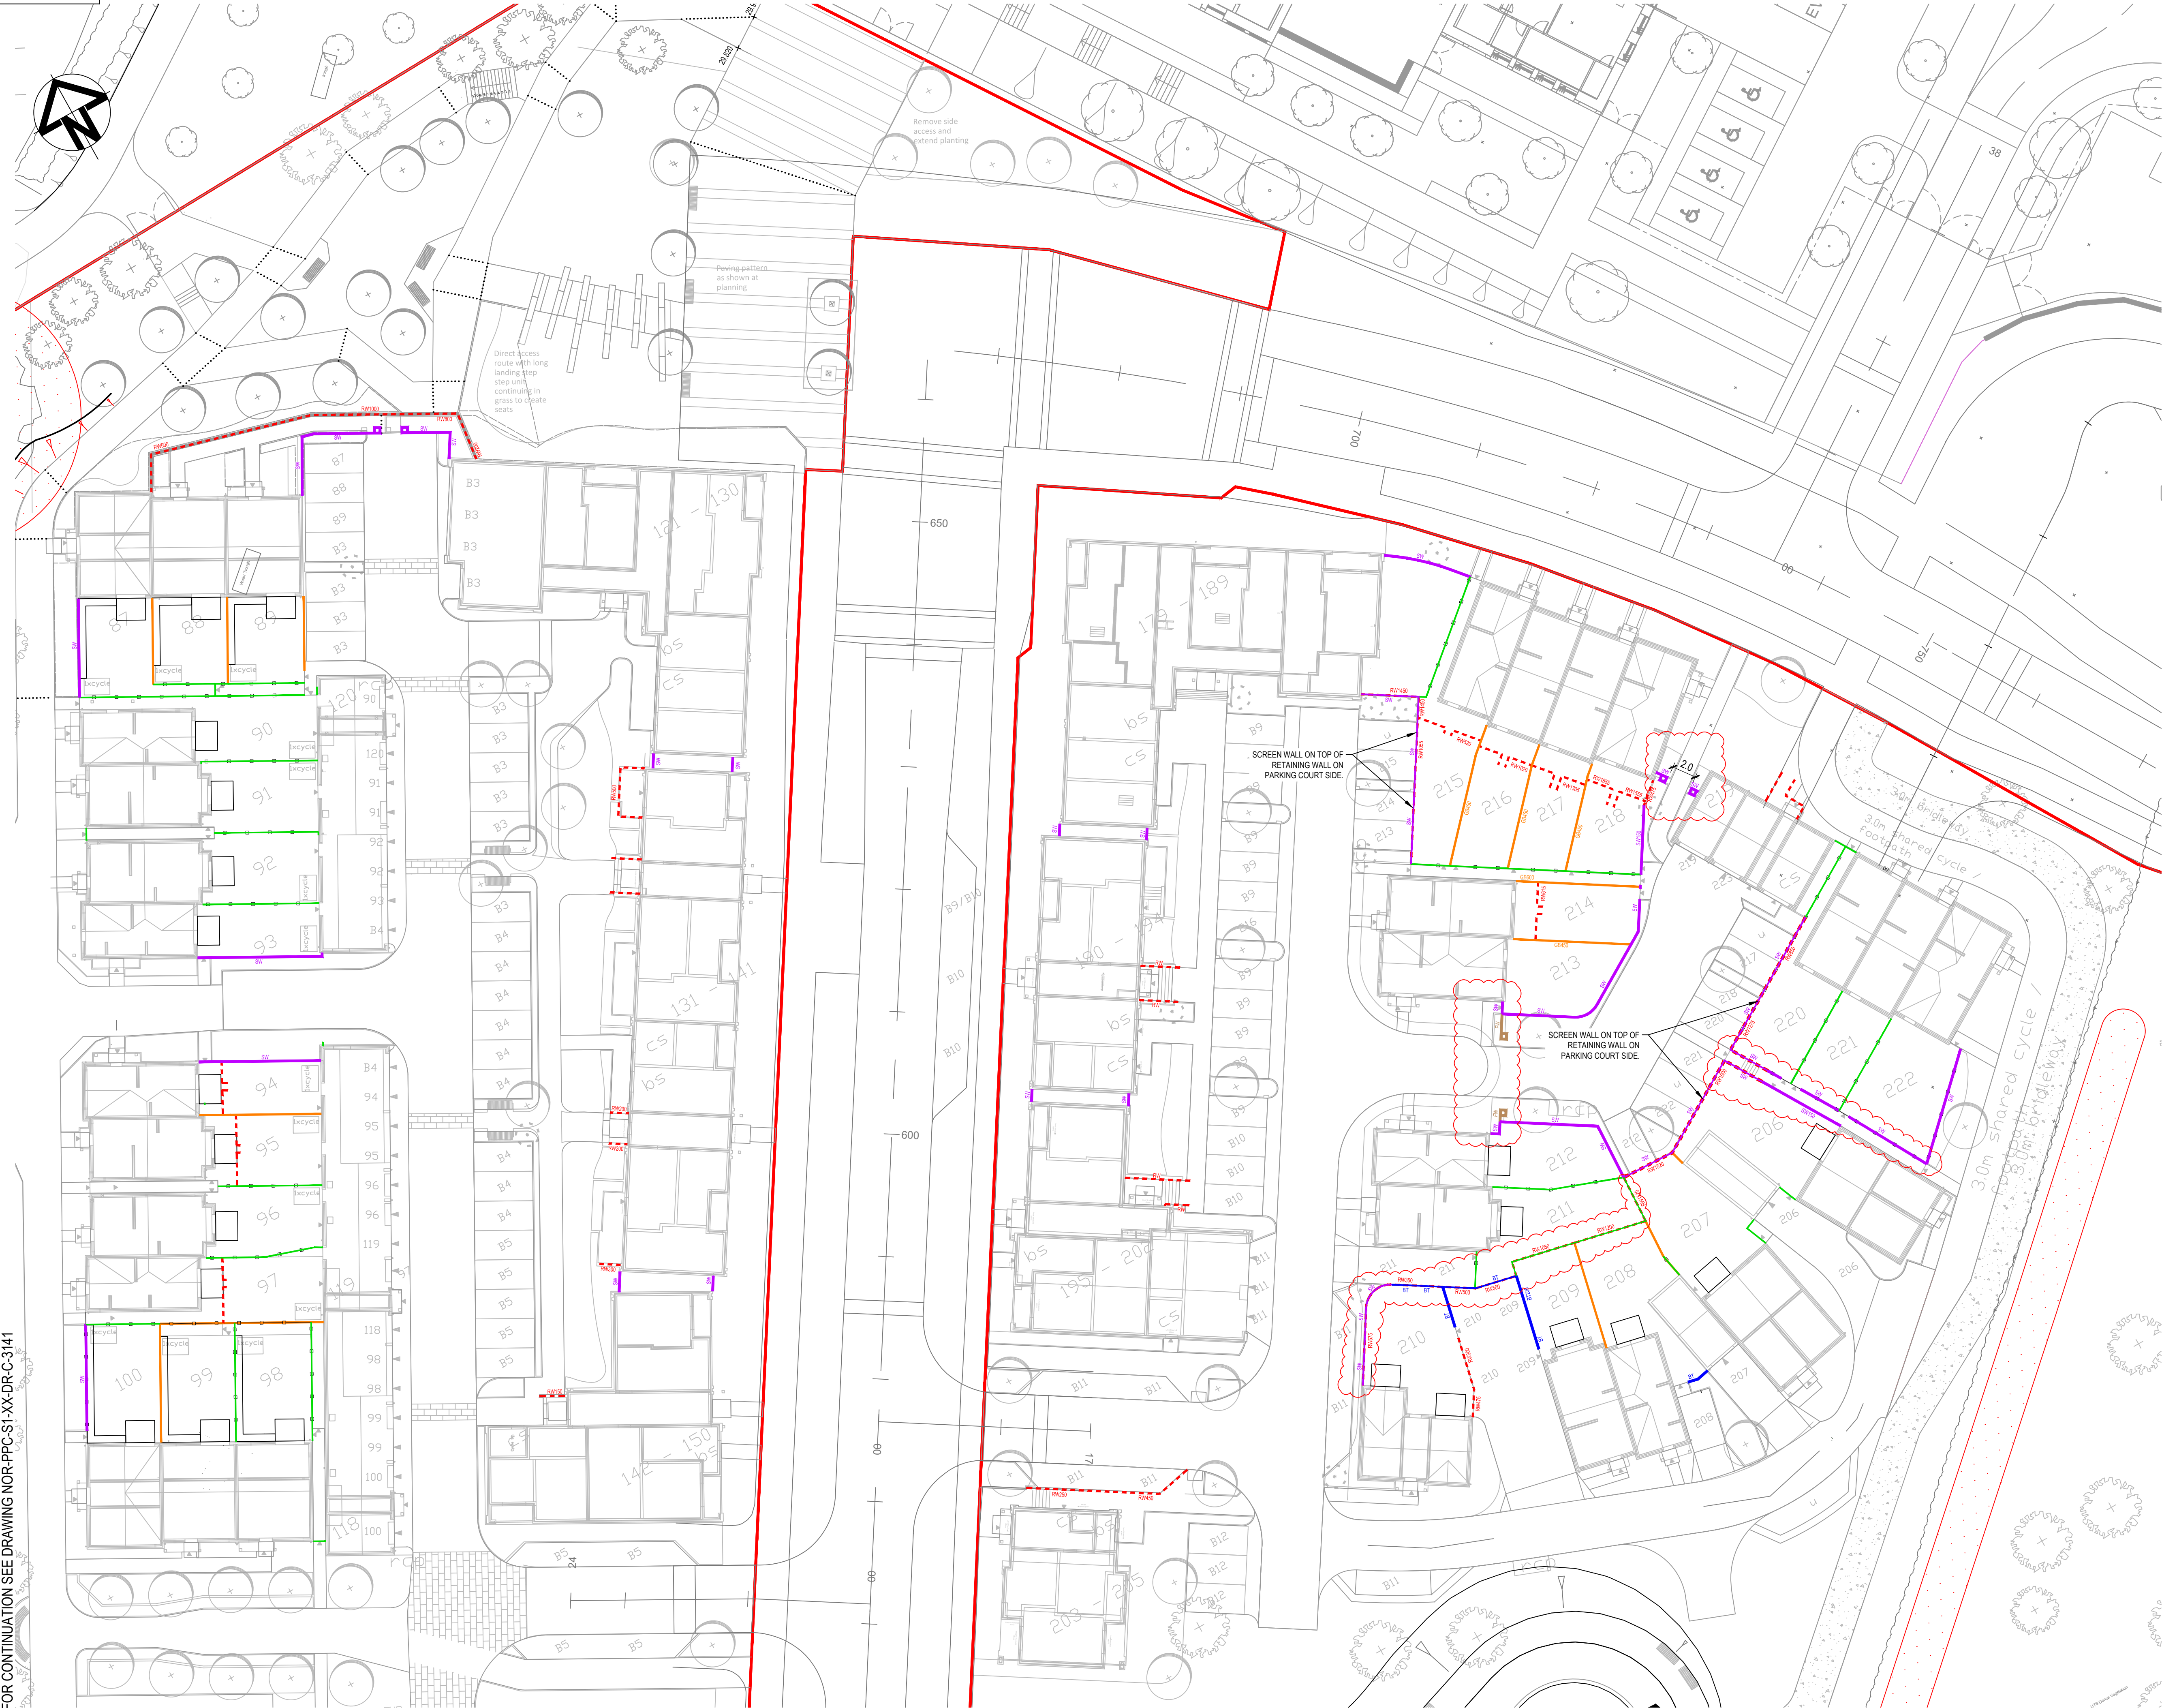

FOR CONTINUATION SEE DRAWING NOR-PPC-S1-XX-DR-C-3141

FOR CONTINUATION SEE DRAWING NOR-PPC-S1-XX-DR-C-3144

GENERAL NOTES

- 1.1. THIS DRAWING IS COPYRIGHT AND SHOULD NOT BE REPRODUCED IN WHOLE OR PART WITHOUT THE WRITTEN CONSENT OF PATRICK PARSONS LTD.
- 1.2. DO NOT SCALE FROM THIS DRAWING.
- 1.3. ALL DIMENSIONS TO BE CHECKED ON SITE AND CO-ORDINATE WITH RELEVANT ARCHITECT'S DRAWINGS. ANY DISCREPANCIES TO BE REPORTED TO ENGINEER PRIOR TO CONSTRUCTION.
- 1.4. ALL DIMENSIONS IN mm UNLESS NOTED OTHERWISE.
- 1.5. ALL LEVELS IN METERS.
- 1.6. STRUCTURAL SIZES HEREON SHALL NOT BE MODIFIED WITHOUT THE WRITTEN APPROVAL OF THE ENGINEER.
- 1.7. THIS DRAWING IS TO BE READ IN CONJUNCTION WITH ALL RELEVANT ENGINEERS DRAWINGS & SPECIFICATIONS.



FENCE LEGEND

- RETAINING WALL (SEE BELLWAY DRG A_SD_S130_B_41 TO 51)
- GRAVEL BOARD WITH CLOSE BOARDER TIMBER FENCE 1.8m HIGH (RETAINED HEIGHT)
- SCREEN WALL 1.8m HIGH (RETAINED HEIGHT)
- FEATURE WALL 1.2m HIGH (RETAINED HEIGHT)
- BRICK WALL WITH PIERS AND TIMBER FENCE POCKETS (RETAINED HEIGHT)
- CLOSE BOARD TIMBER FENCE 1.8m HIGH (SEE BELLWAY DRG. A-SD-S120-B-02)

- NOTE:
- ALL RETAINING WALLS ON BOUNDARY LINES TO HAVE CLOSE BOARDER TIMBER FENCE ON HIGH LEVEL (1.8m HIGH) UNLESS OTHERWISE STATED.
 - ALL GRAVEL BOARDS TO HAVE CLOSE BOARD FENCE 1.8m HIGH MEASURED FROM HIGH SIDE OF GROUND LEVEL.

P3	FENCE LOCATIONS UPDATED AS PER COUNCIL COMMENTS (05/09/24)			
	ELT	09.09.24	AD	09.09.24
P2	FENCE LOCATIONS UPDATED AS PER COUNCIL COMMENTS			
	ELT	13.08.24	AD	13.08.24
P1	ISSUED FOR INFORMATION			
	ELT	17.06.24	AD	17.06.24
REV.	REVISION NOTE/COMMENT			
	DRW BY	DATE	CCK BY	DATE



34 Candler Mews
Amyand Park Road
Twickenham
TW1 3JF
United Kingdom
T. +44 (0)208 538 9555
E. info@patrickparsons.co.uk
W. www.patrickparsons.co.uk



Project
NORTHERN ARC,
BURGESS HILL

Drawing
FENCE TYPE AND
LOCATION LAYOUT
SHEET 3 OF 4

Drawn ELT	Date June 2024
Patrick Parsons Project No. 10282	Scale @ A1 1:250m

Status Description INFORMATION	Status S2
Drawing No. (project-ordinator-volume-level-type-role-number) NOR-PPC-S1-XX-DR-C-3143	Revision P3