


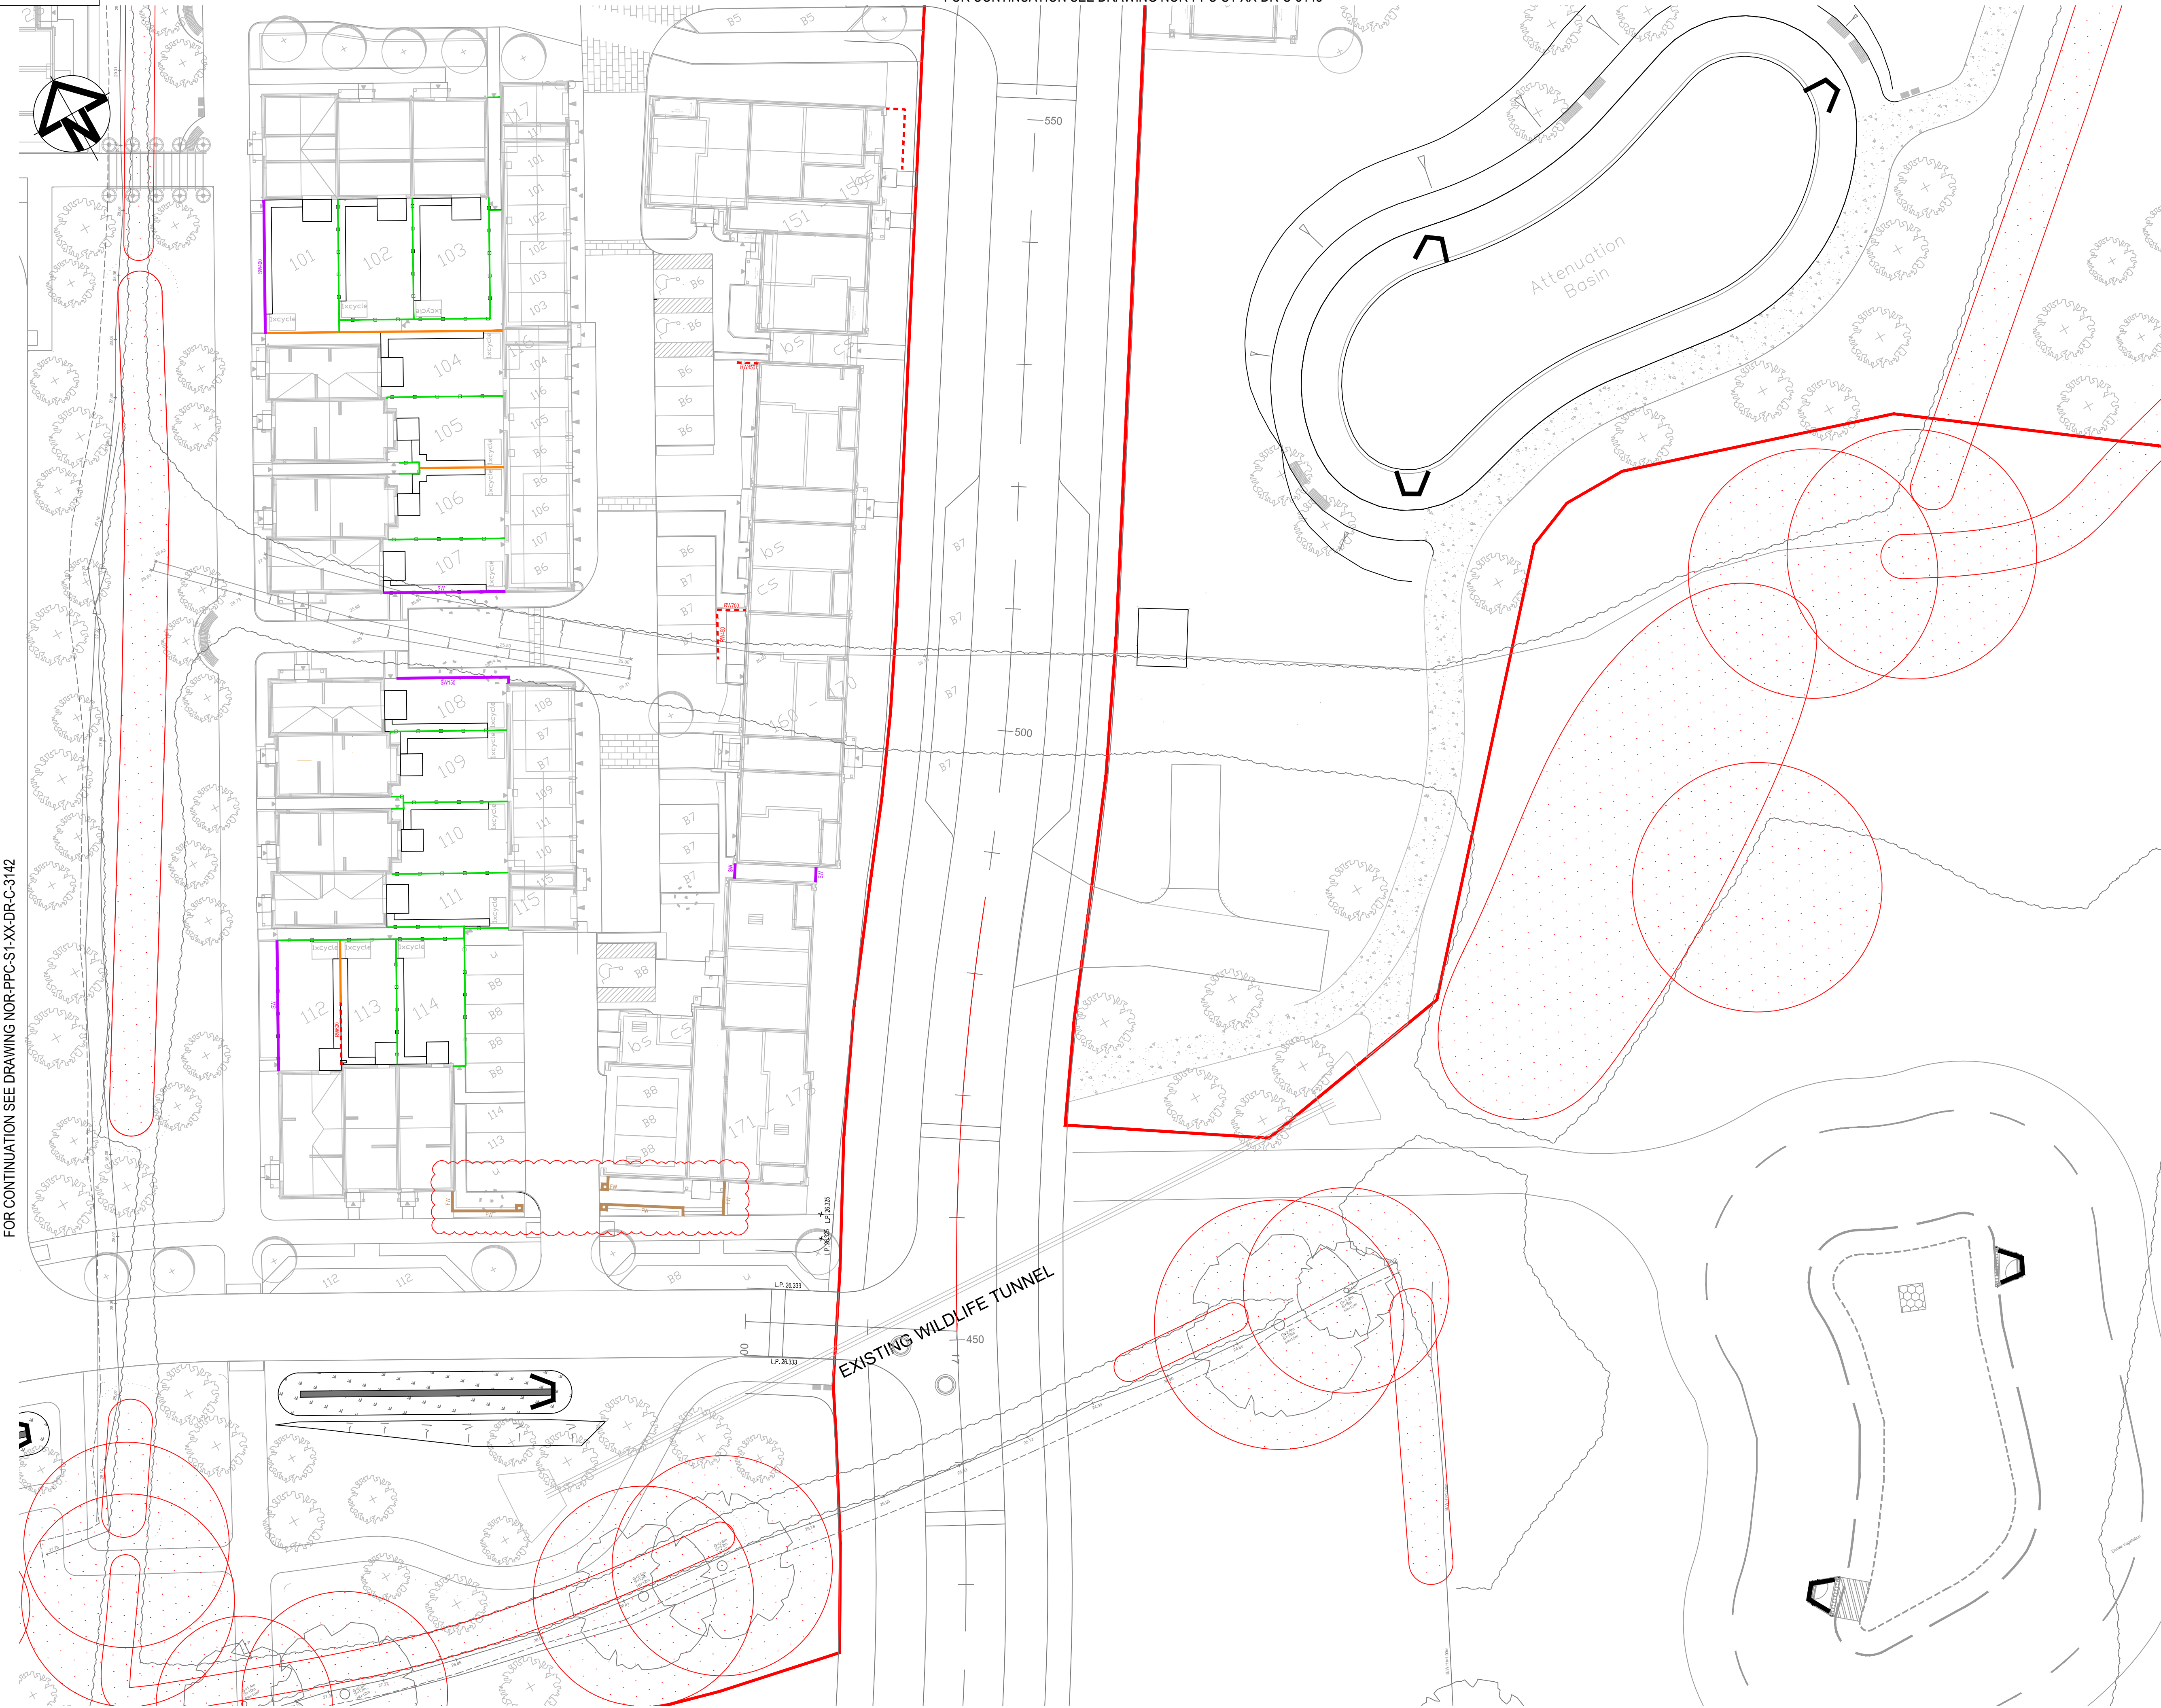

GENERAL NOTES

- 1.1. THIS DRAWING IS COPYRIGHT AND SHOULD NOT BE REPRODUCED IN WHOLE OR PART WITHOUT THE WRITTEN CONSENT OF PATRICK PARSONS LTD.
- 1.2. DO NOT SCALE FROM THIS DRAWING.
- 1.3. ALL DIMENSIONS TO BE CHECKED ON SITE AND CO-ORDINATE WITH RELEVANT ARCHITECT'S DRAWINGS. ANY DISCREPANCIES TO BE REPORTED TO ENGINEER PRIOR TO CONSTRUCTION.
- 1.4. ALL DIMENSIONS IN mm UNLESS NOTED OTHERWISE.
- 1.5. ALL LEVELS IN METERS.
- 1.6. STRUCTURAL SIZES HEREON SHALL NOT BE MODIFIED WITHOUT THE WRITTEN APPROVAL OF THE ENGINEER.
- 1.7. THIS DRAWING IS TO BE READ IN CONJUNCTION WITH ALL RELEVANT ENGINEERS DRAWINGS & SPECIFICATIONS.



FENCE LEGEND

- RETAINING WALL (SEE BELLWAY DRG A_SD_S130_B_41 TO 51)
- GRAVEL BOARD WITH CLOSE BOARDER TIMBER FENCE 1.8m HIGH (RETAINED HEIGHT)
- SCREEN WALL 1.8m HIGH (RETAINED HEIGHT)
- FEATURE WALL 1.2m HIGH (RETAINED HEIGHT)
- BRICK WALL WITH PIERS AND TIMBER FENCE POCKETS (RETAINED HEIGHT)
- CLOSE BOARD TIMBER FENCE 1.8m HIGH (SEE BELLWAY DRG. A-SD-S120-B-02)

NOTE:

- ALL RETAINING WALLS ON BOUNDARY LINES TO HAVE CLOSE BOARDER TIMBER FENCE ON HIGH LEVEL (1.8m HIGH) UNLESS OTHERWISE STATED.
- ALL GRAVEL BOARDS TO HAVE CLOSE BOARDER FENCE 1.8m HIGH MEASURED FROM HIGH SIDE OF GROUND LEVEL.

P2	FENCE LOCATIONS UPDATED AS PER COUNCIL COMMENTS	ELT	13.08.24	AD	13.08.24	AD	13.08.24
P1	ISSUED FOR INFORMATION	ELT	17.06.24	AD	17.06.24	AD	17.06.24
REV.	REVISION NOTE/COMMENT	DRW BY	DATE	CCK BY	DATE	APP BY	DATE



34 Candler Mews
Amyard Park Road
Twickenham
TW1 3JF
United Kingdom
T. +44 (0)208 538 9555
E. info@patrickparsons.co.uk
W. www.patrickparsons.co.uk



Project
NORTHERN ARC,
BURGESS HILL

Drawing
FENCE TYPE AND LOCATION
LAYOUT
SHEET 4 OF 4

Drawn ELT	Date June 2024
Patrick Parsons Project No. 10282	Scale @ A1 1:250m

Status Description	Status
INFORMATION	S2
Drawing No. (project-ordinator-volume-level-type-role-number) NOR-PPC-S1-XX-DR-C-3144	Revision P3