



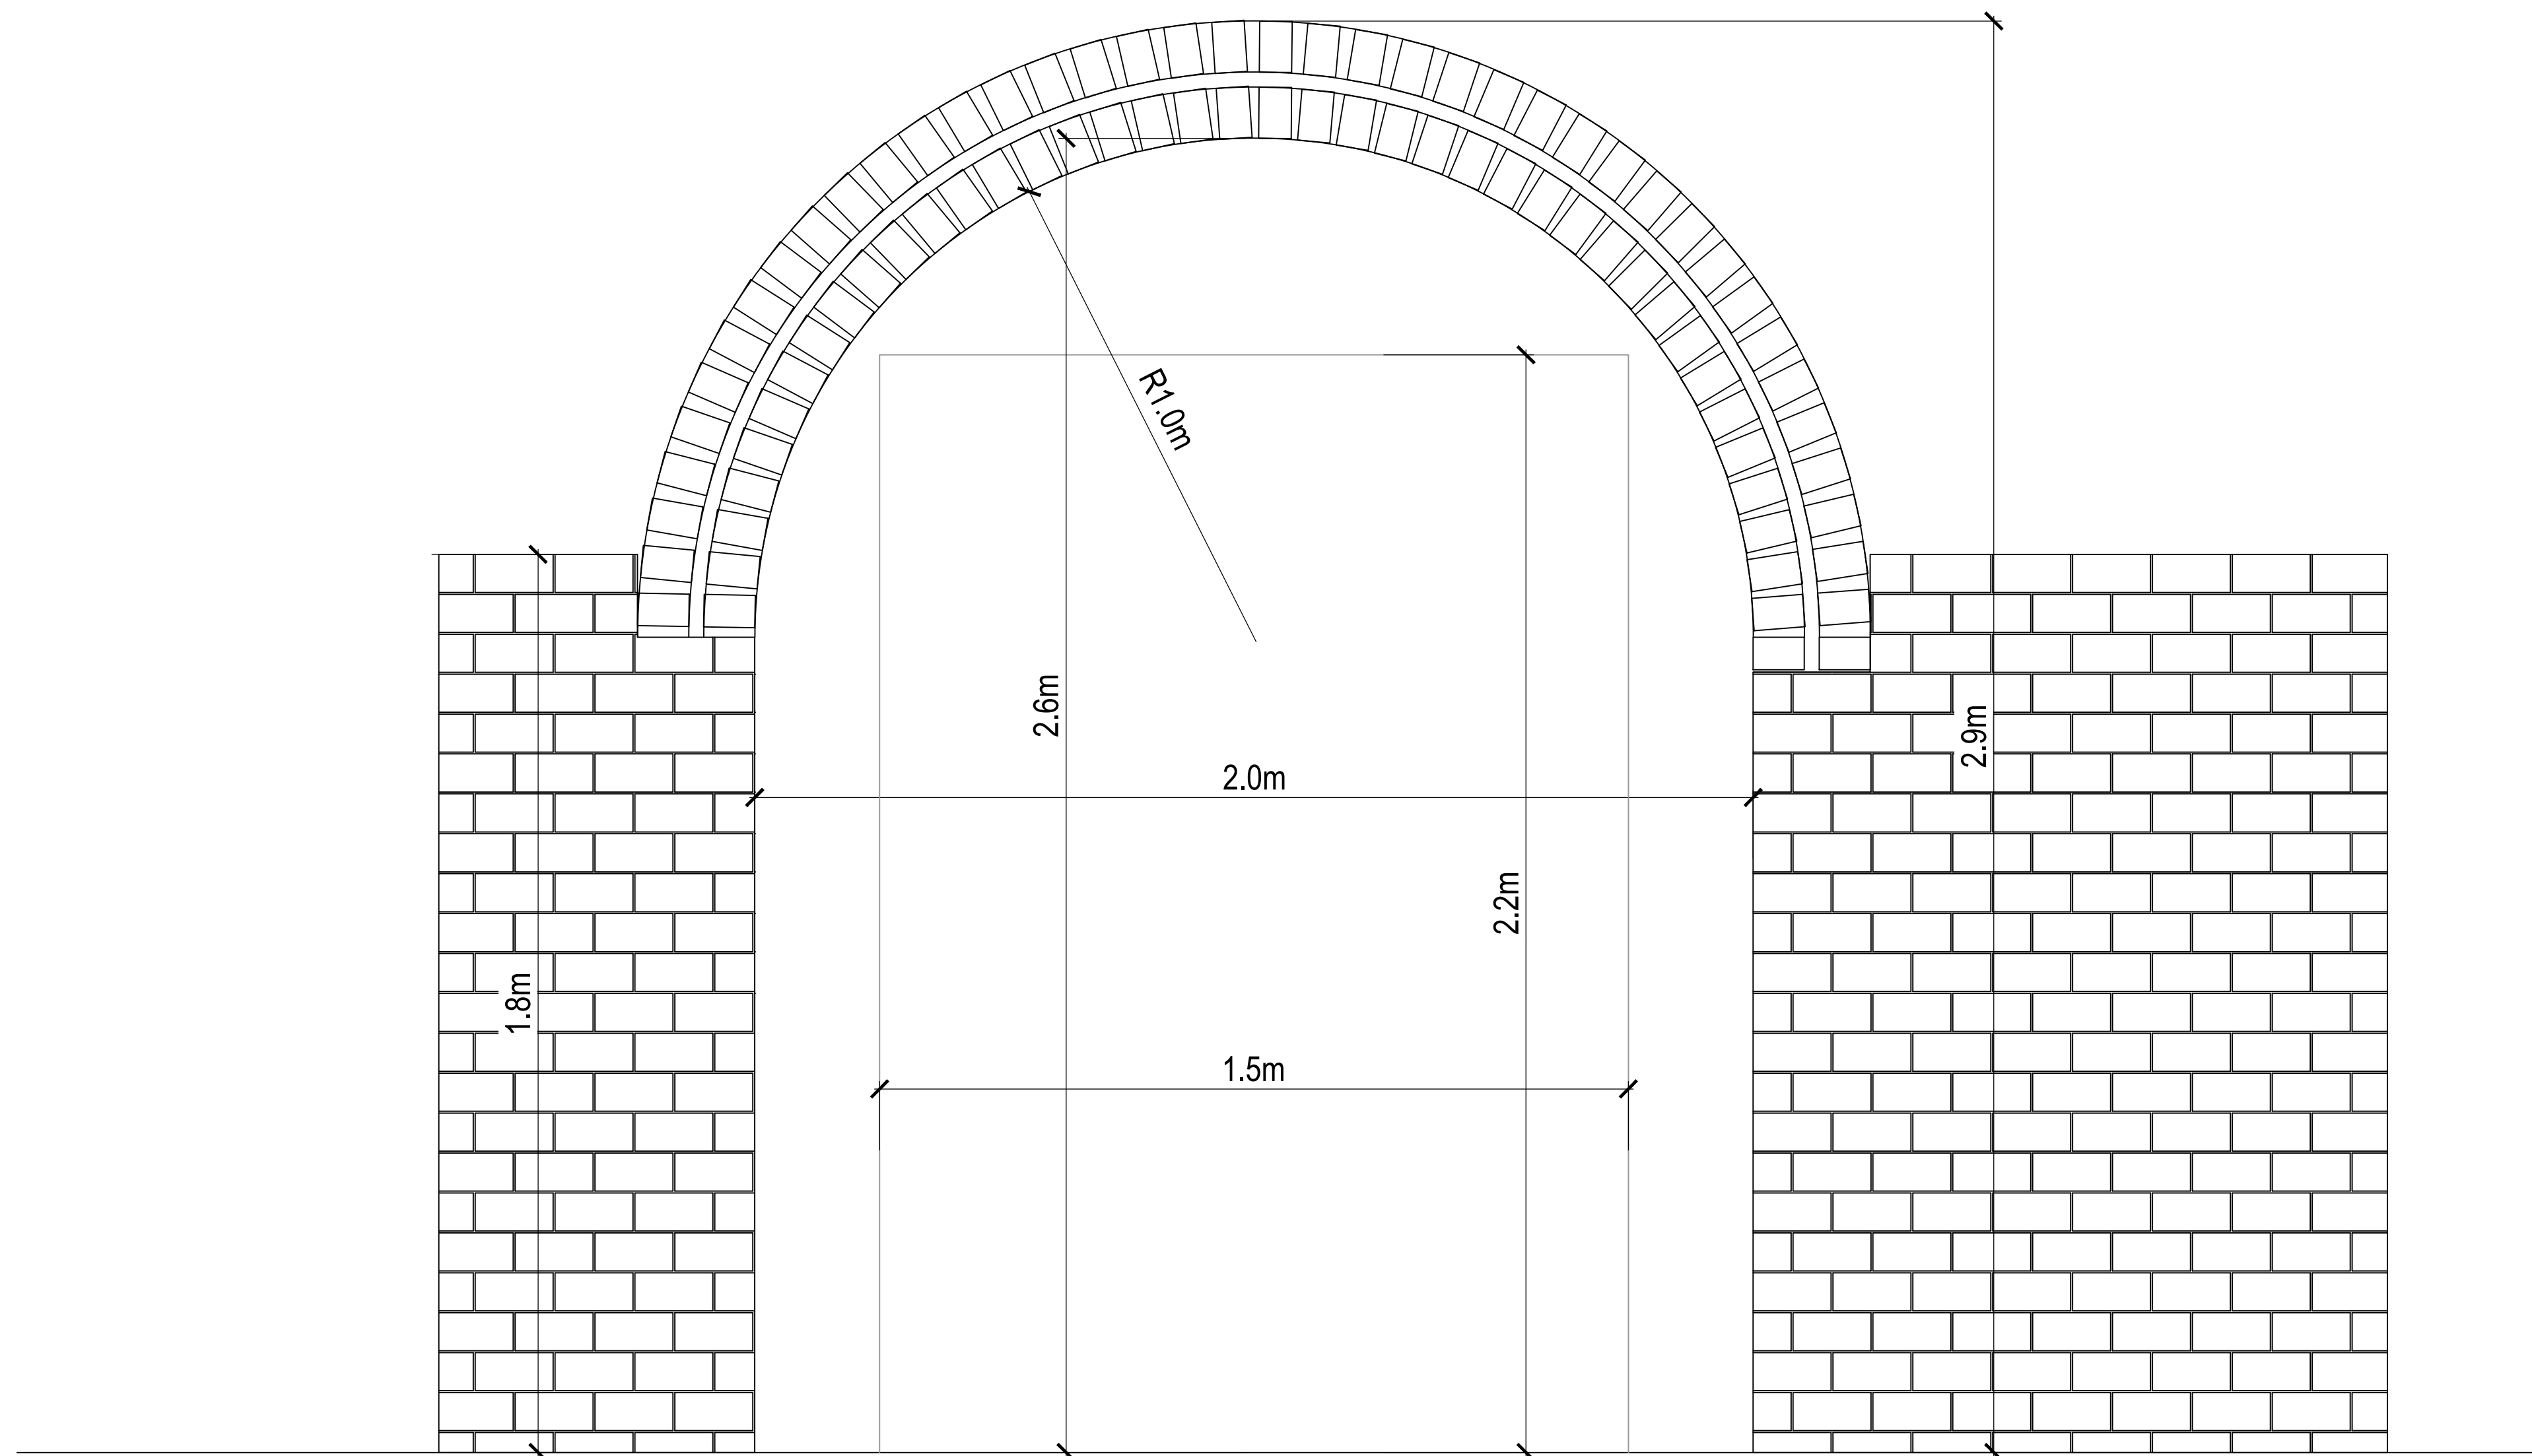

MASONRY BRICK ARCHWAY - 1.8m HIGH WALL
(MINIMUM 2.2m HIGH HEAD HEIGHT CLEARANCE)

OPENING VARIES (5.6m BETWEEN PLOTS 212 & 213)

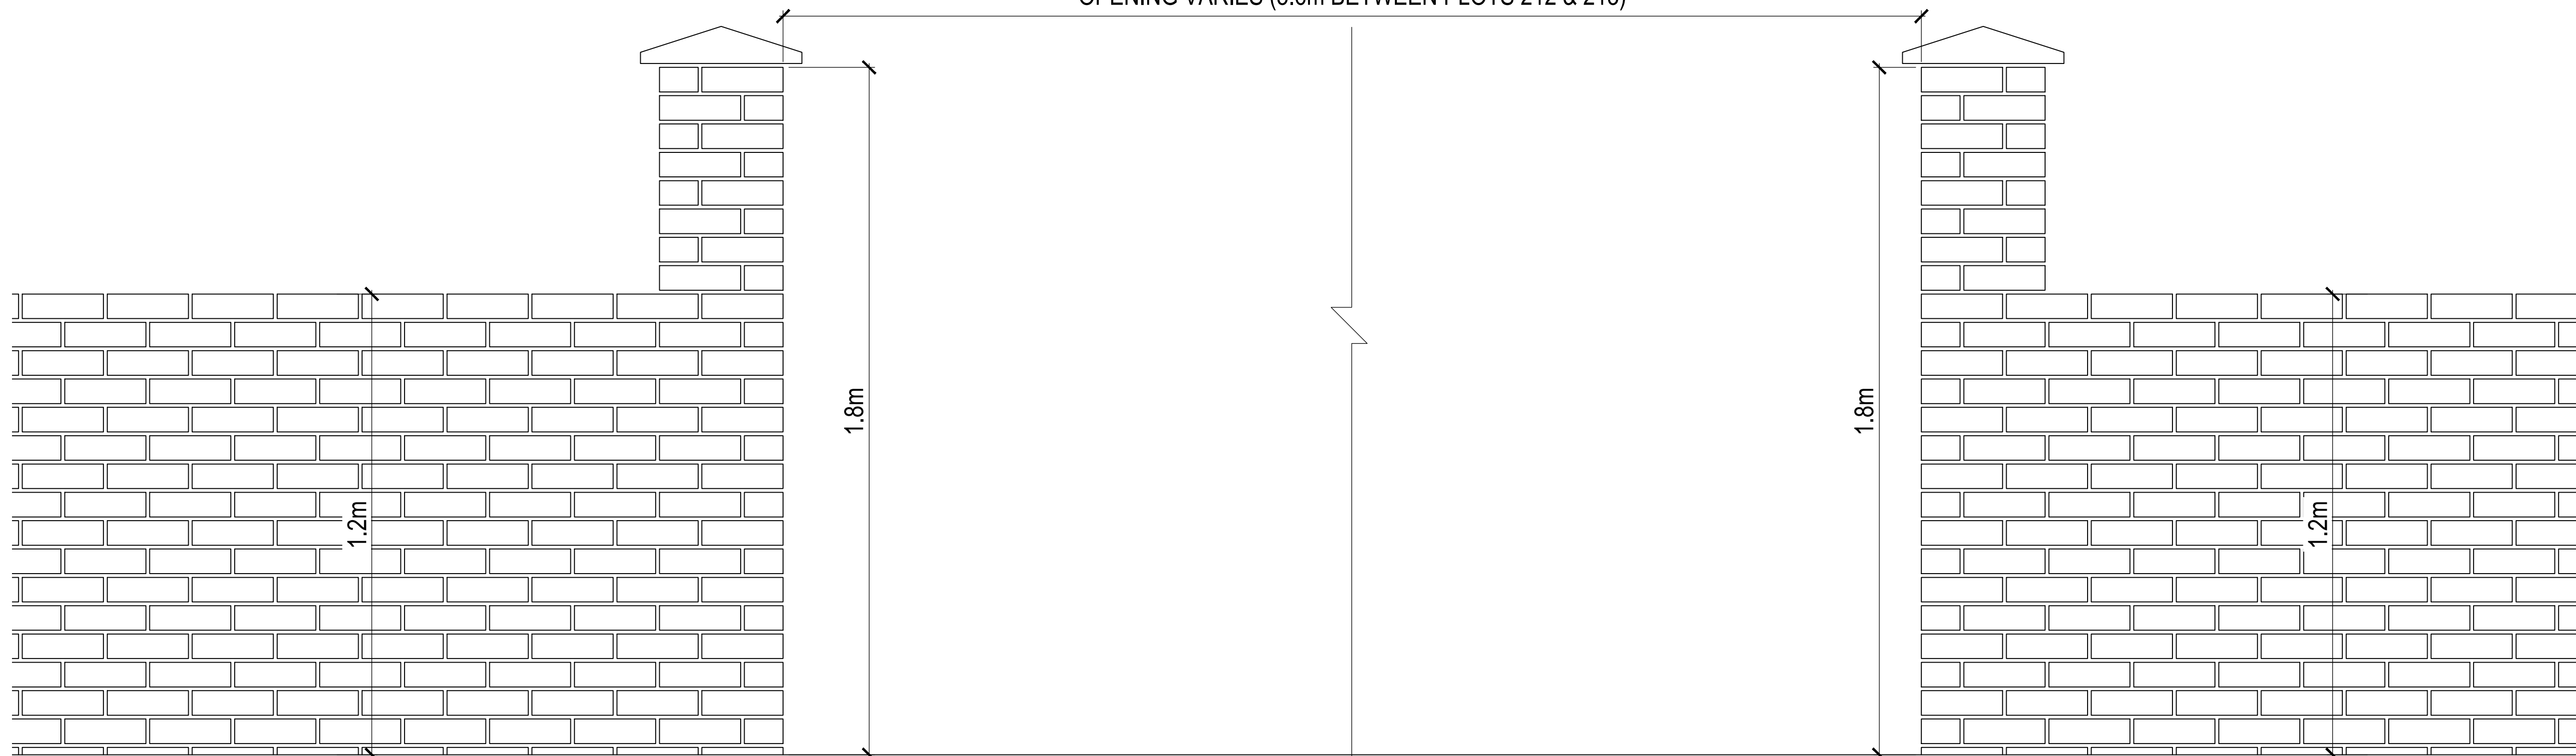

PRIVATE PARKING COURT ENTRANCE
MASONRY BRICK WALL WITH PIERS - 1.2m HIGH

GENERAL NOTES

- 1.1. THIS DRAWING IS COPYRIGHT AND SHOULD NOT BE REPRODUCED IN WHOLE OR PART WITHOUT THE WRITTEN CONSENT OF PATRICK PARSONS LTD.
- 1.2. DO NOT SCALE FROM THIS DRAWING.
- 1.3. ALL DIMENSIONS TO BE CHECKED ON SITE AND CO-ORDINATE WITH THE RELEVANT PROJECT'S DRAWINGS, ANY DISCREPANCIES TO BE REPORTED TO ENGINEER PRIOR TO CONSTRUCTION.
- 1.4. ALL DIMENSIONS IN mm UNLESS NOTED OTHERWISE.
- 1.5. ALL LEVELS IN METERS.
- 1.6. STRUCTURAL SIZES AND QUANTITIES SHALL NOT BE MODIFIED WITHOUT THE WRITTEN APPROVAL OF THE ENGINEER.
- 1.7. THIS DRAWING IS TO BE READ IN CONJUNCTION WITH ALL RELEVANT ENGINEERS DRAWINGS & SPECIFICATIONS.

P1	ISSUED FOR INFORMATION.					
	ELT	26.09.24	AD	26.09.24	AD	26.09.24

REV.	REVISION NOTE/COMMENT					
	DRW BY	DATE	CCK BY	DATE	APP BY	DATE



34 Candler Mews
Amyand Park Road
Twickenham
TW1 3JF
United Kingdom

T. +44 (0)208 538 9555
E. info@patrickparsons.co.uk
W. www.patrickparsons.co.uk

Client
BELLWAY HOMES

Project
**NORTHERN ARC,
BURGESS HILL**

Drawing
GATE OPENING ENTRY WALL
ELEVATIONS

Drawn ELT	Date Sept 2024
Patrick Parsons Project No. 10282	Scale @ A1 1:10m

Status Description	Status
INFORMATION	S2
Drawing No. (project-originator-volume-level-type-role-number)	Revision
NOR-PPC-XX-XX-SK-C-5014	P1