


Dwn	Ckd	Drawn	SM
SM	AGF	Checked	AGF
SM	AGF	Date	18.12.
SM	AGF	Scale @ A1	1:100

Project Origin Zone Level Type Role Number
ALB - PRP - XX - XX - D - L - 50001
Revision
P03
Status
S0 - Preliminary / Tender

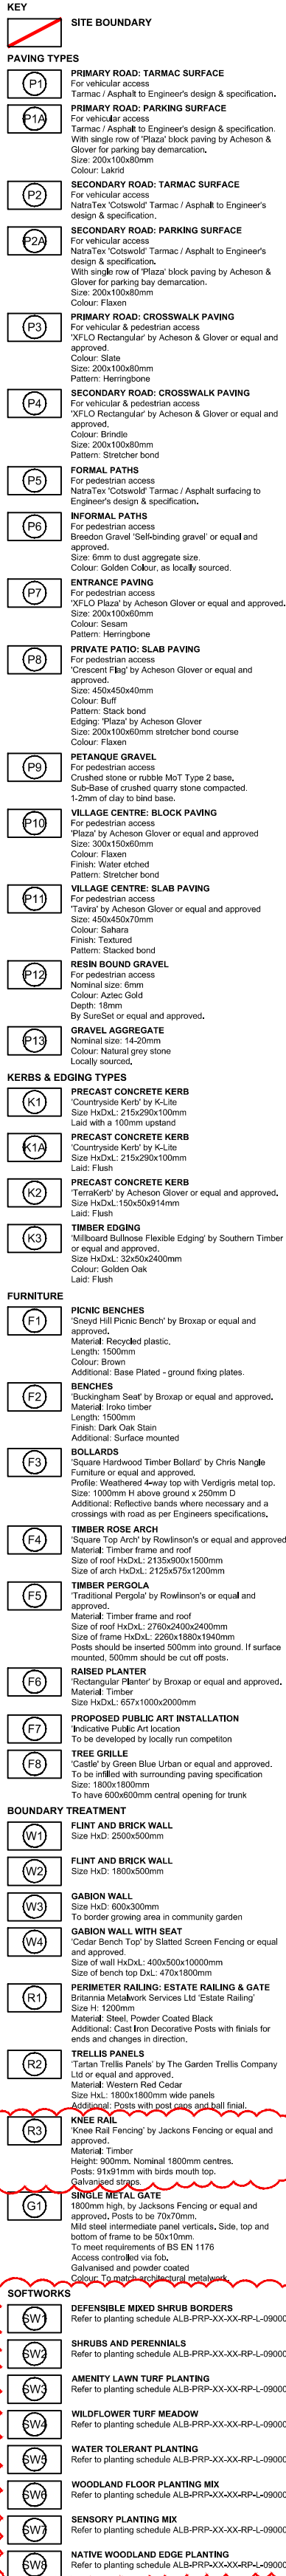

Where products have been specified, PRP have reviewed applicable products available in the UK at the time of writing the specification. For the avoidance of doubt, product manufacturers and suppliers must confirm that each product is fit for its intended use and provide such evidence as may reasonably be requested to confirm performance, including, but not limited to, product test classification and interfaces with adjacent products.

Where the contractor wishes to propose alternative products, representative samples and a full technical appraisal should be submitted by the contractor to the employer demonstrating that their proposed alternative has equal or better performance. Any alternative products are subject to design, building control, warranty provider and employer acceptance.

All intellectual property rights reserved.

prp-co.uk
London
020 7653 1200