


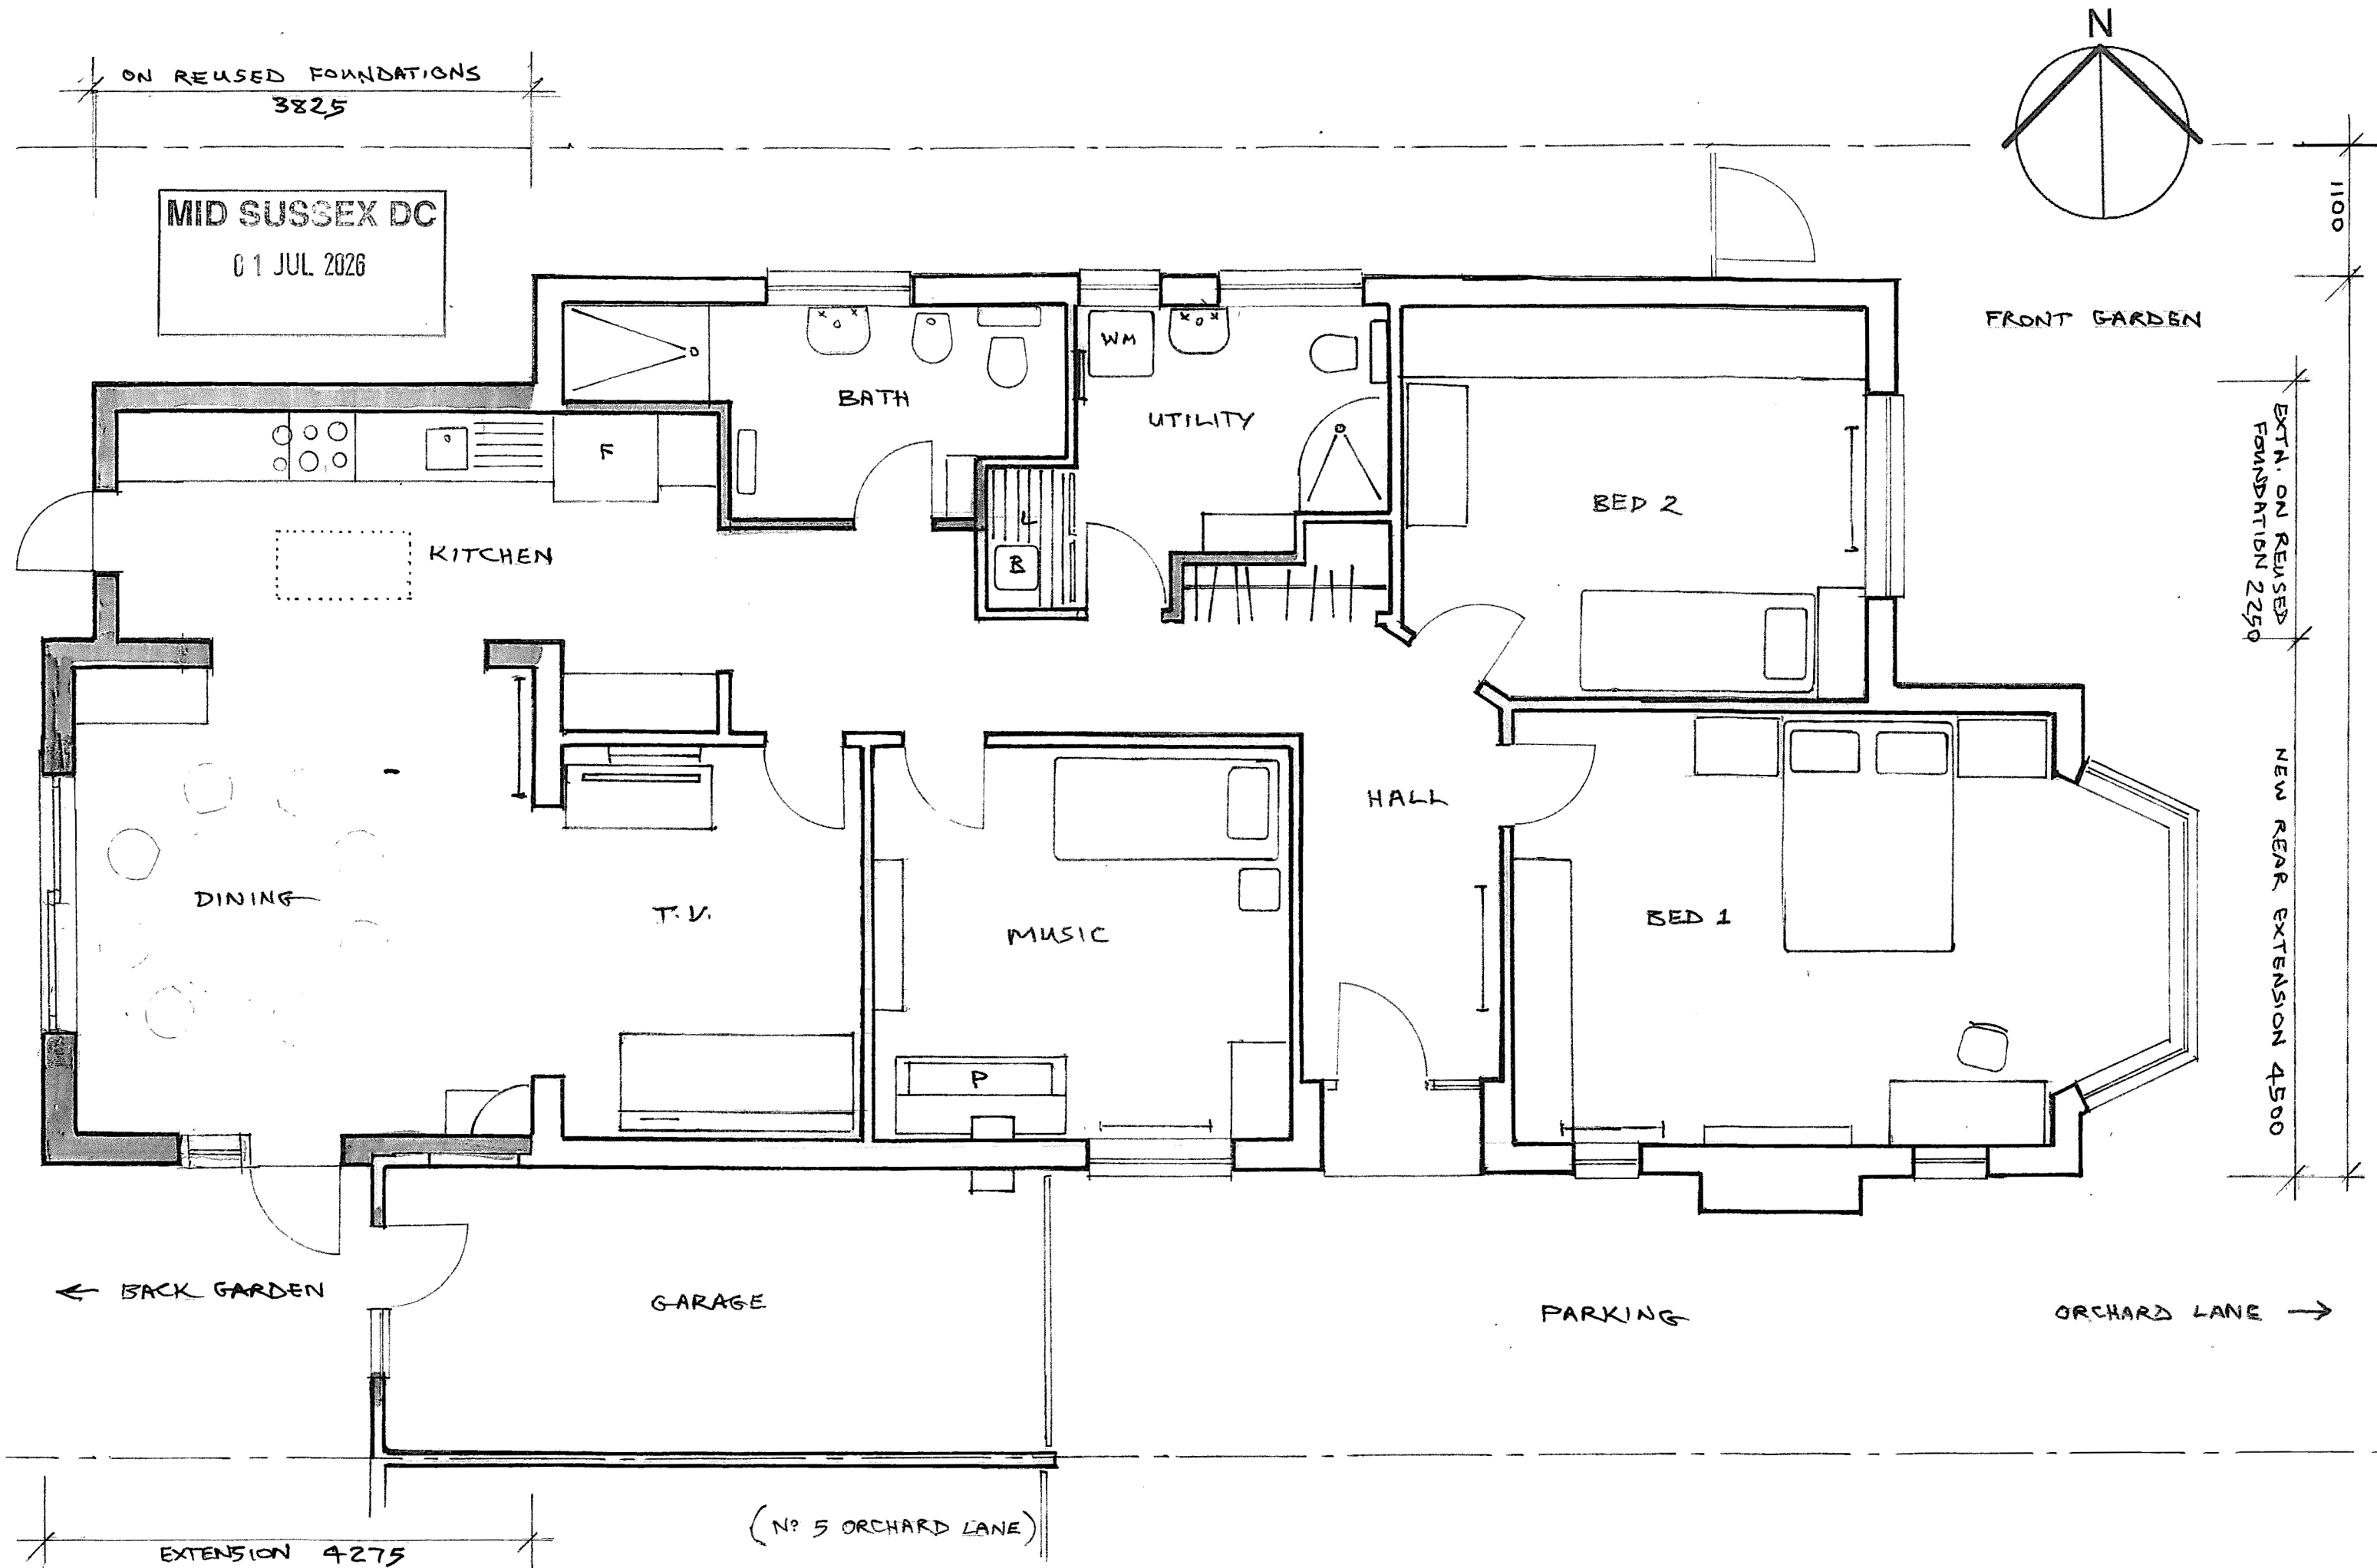

3 Orchard Lane, Hassocks. BN6 8QE

PROPOSED ALTERATIONS - PLAN 1:50

Stephen Robert Bryant MSc Arch

OL 32