


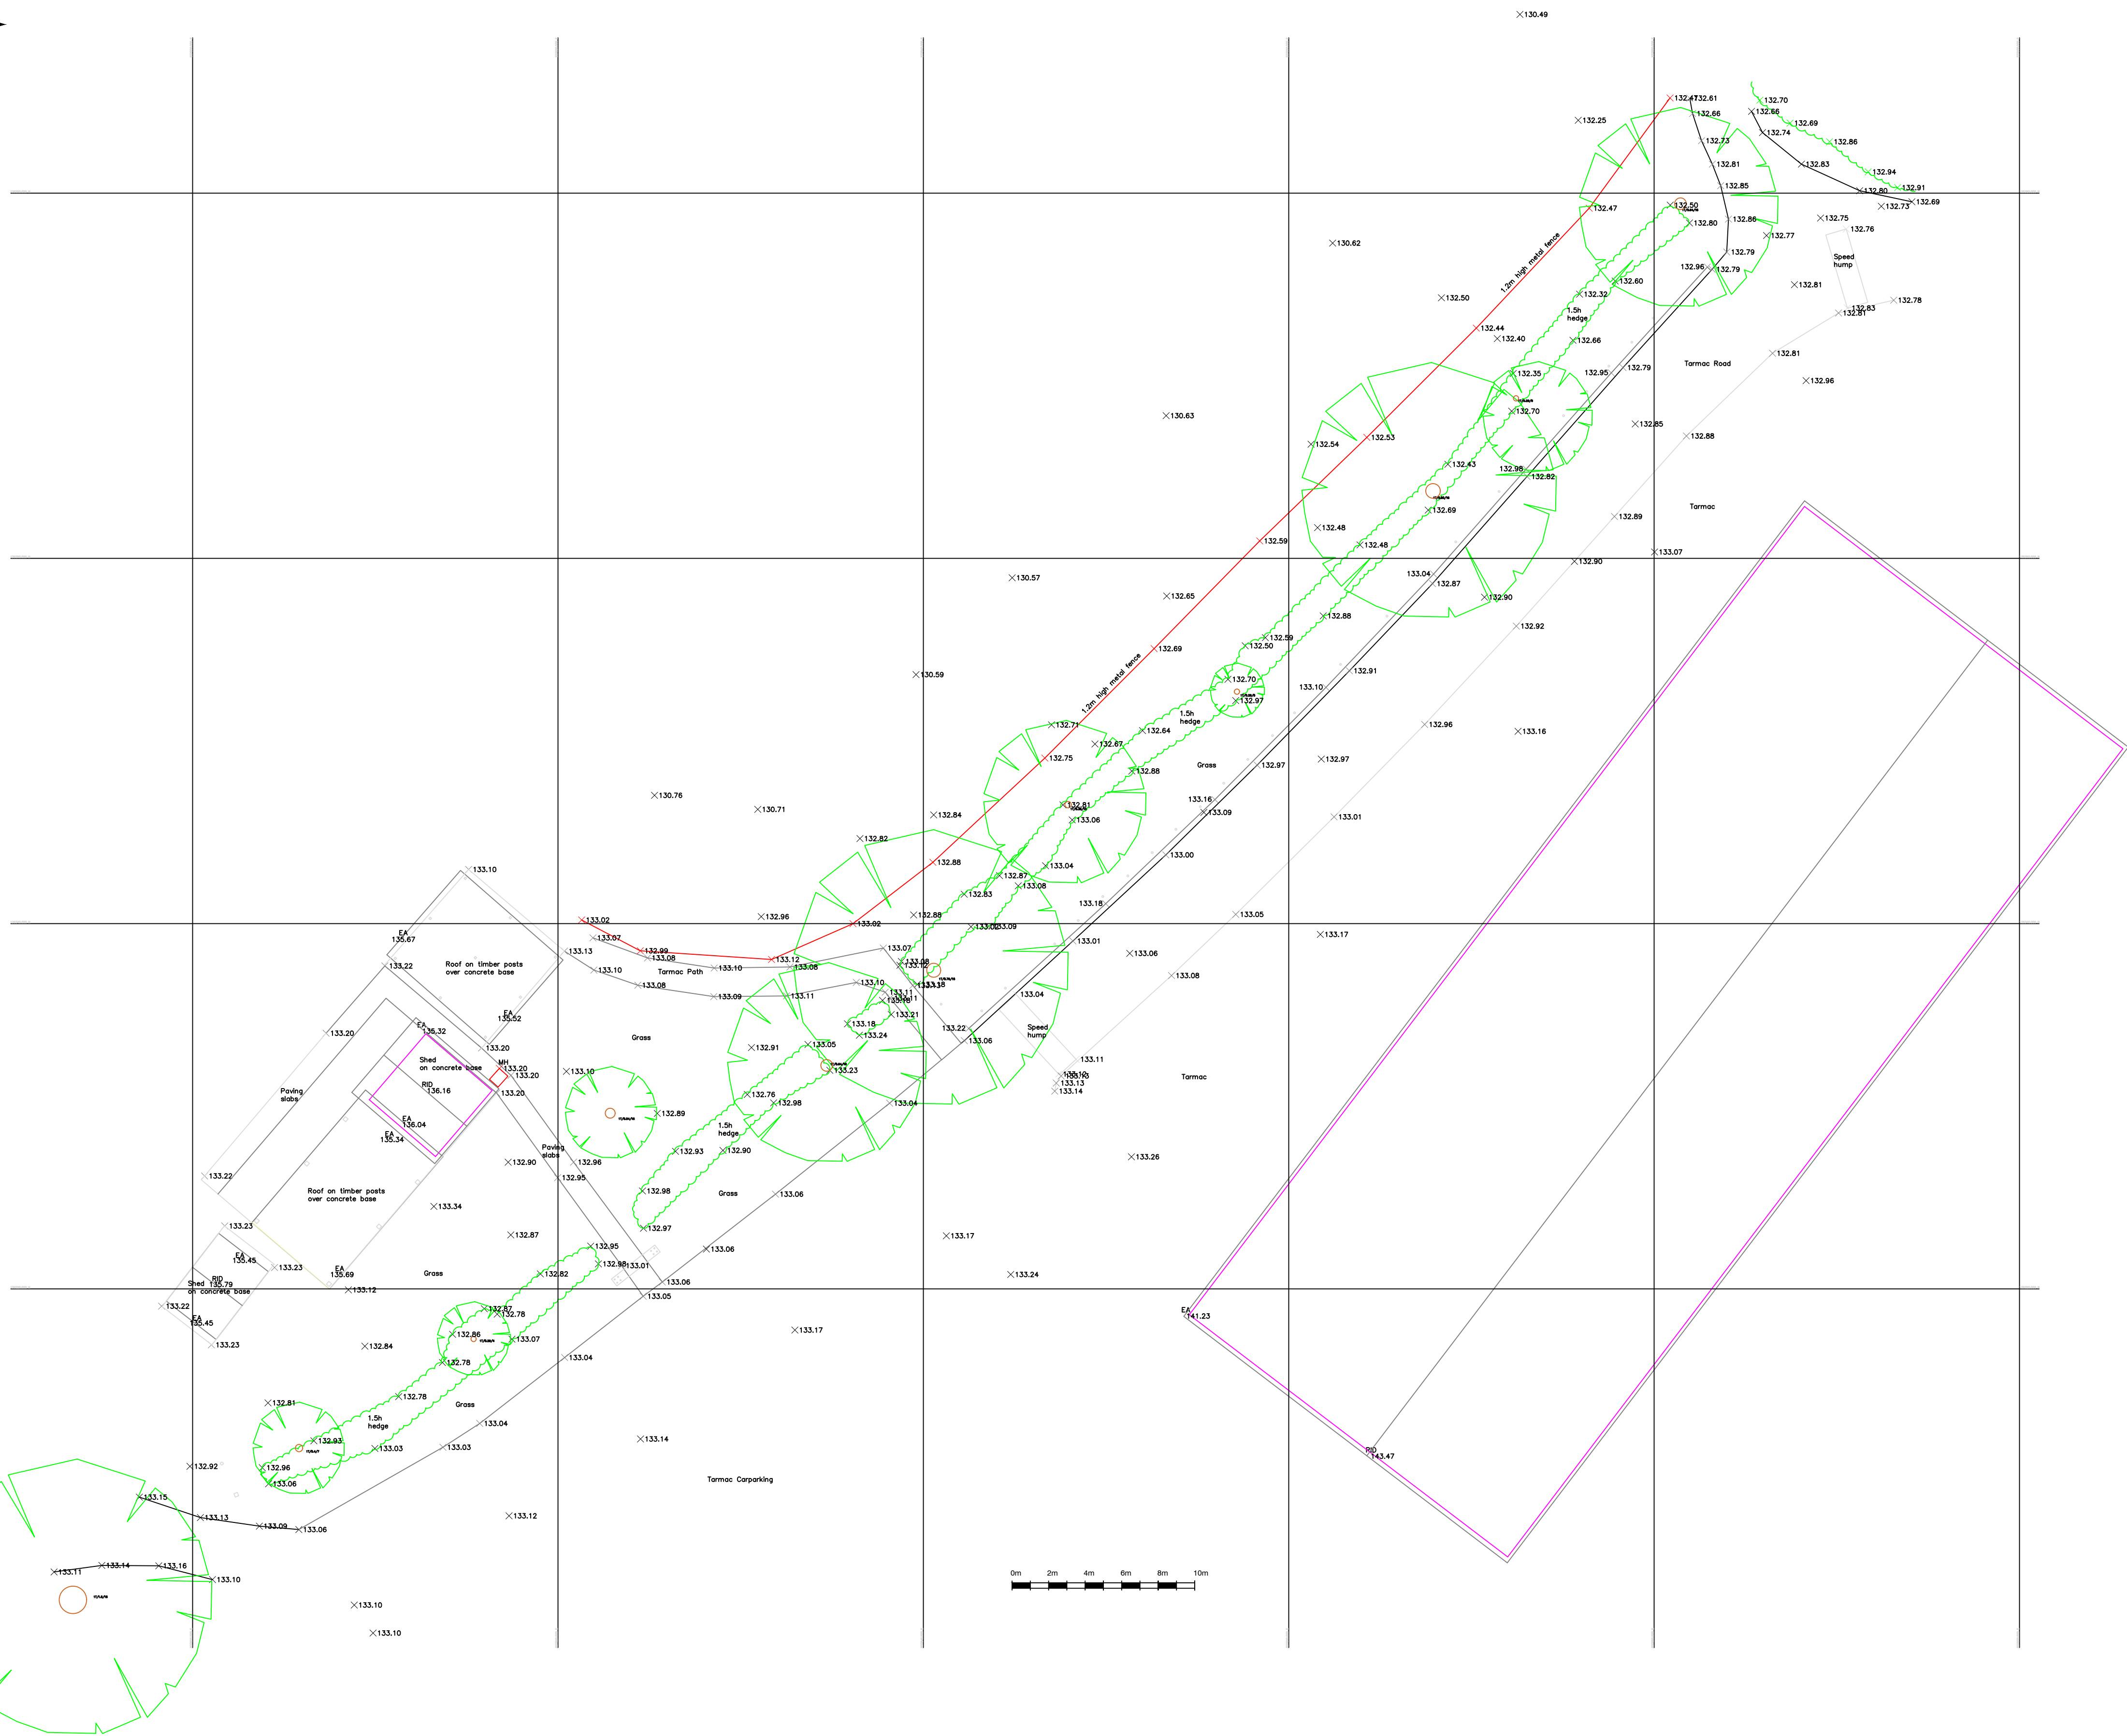

DO NOT SCALE OFF THIS DRAWING
CHECK ALL DIMENSIONS ON SITE BEFORE ANY WORK IS
COMMENCED
ALL GOODS MATERIALS AND WORKMANSHIP MUST
CONFORM WITH CURRENT BUILDING REGULATIONS, BRITISH
STANDARDS AND CODES OF PRACTICE
COPYRIGHT OF THIS DRAWING IS RETAINED BY THE
ARCHITECT AND IT MUST NOT BE REPRODUCED WITHOUT
WRITTEN CONSENT

JOB NO.	DRAWING NO.	REVISION
181124	001	A