



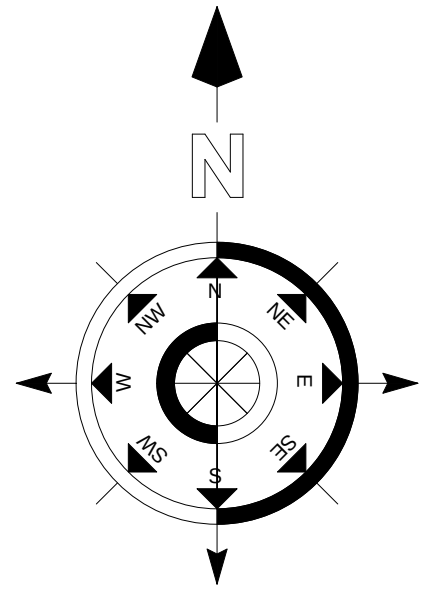

37- Additional Parking Spaces.
(2.5m x 5.0m)

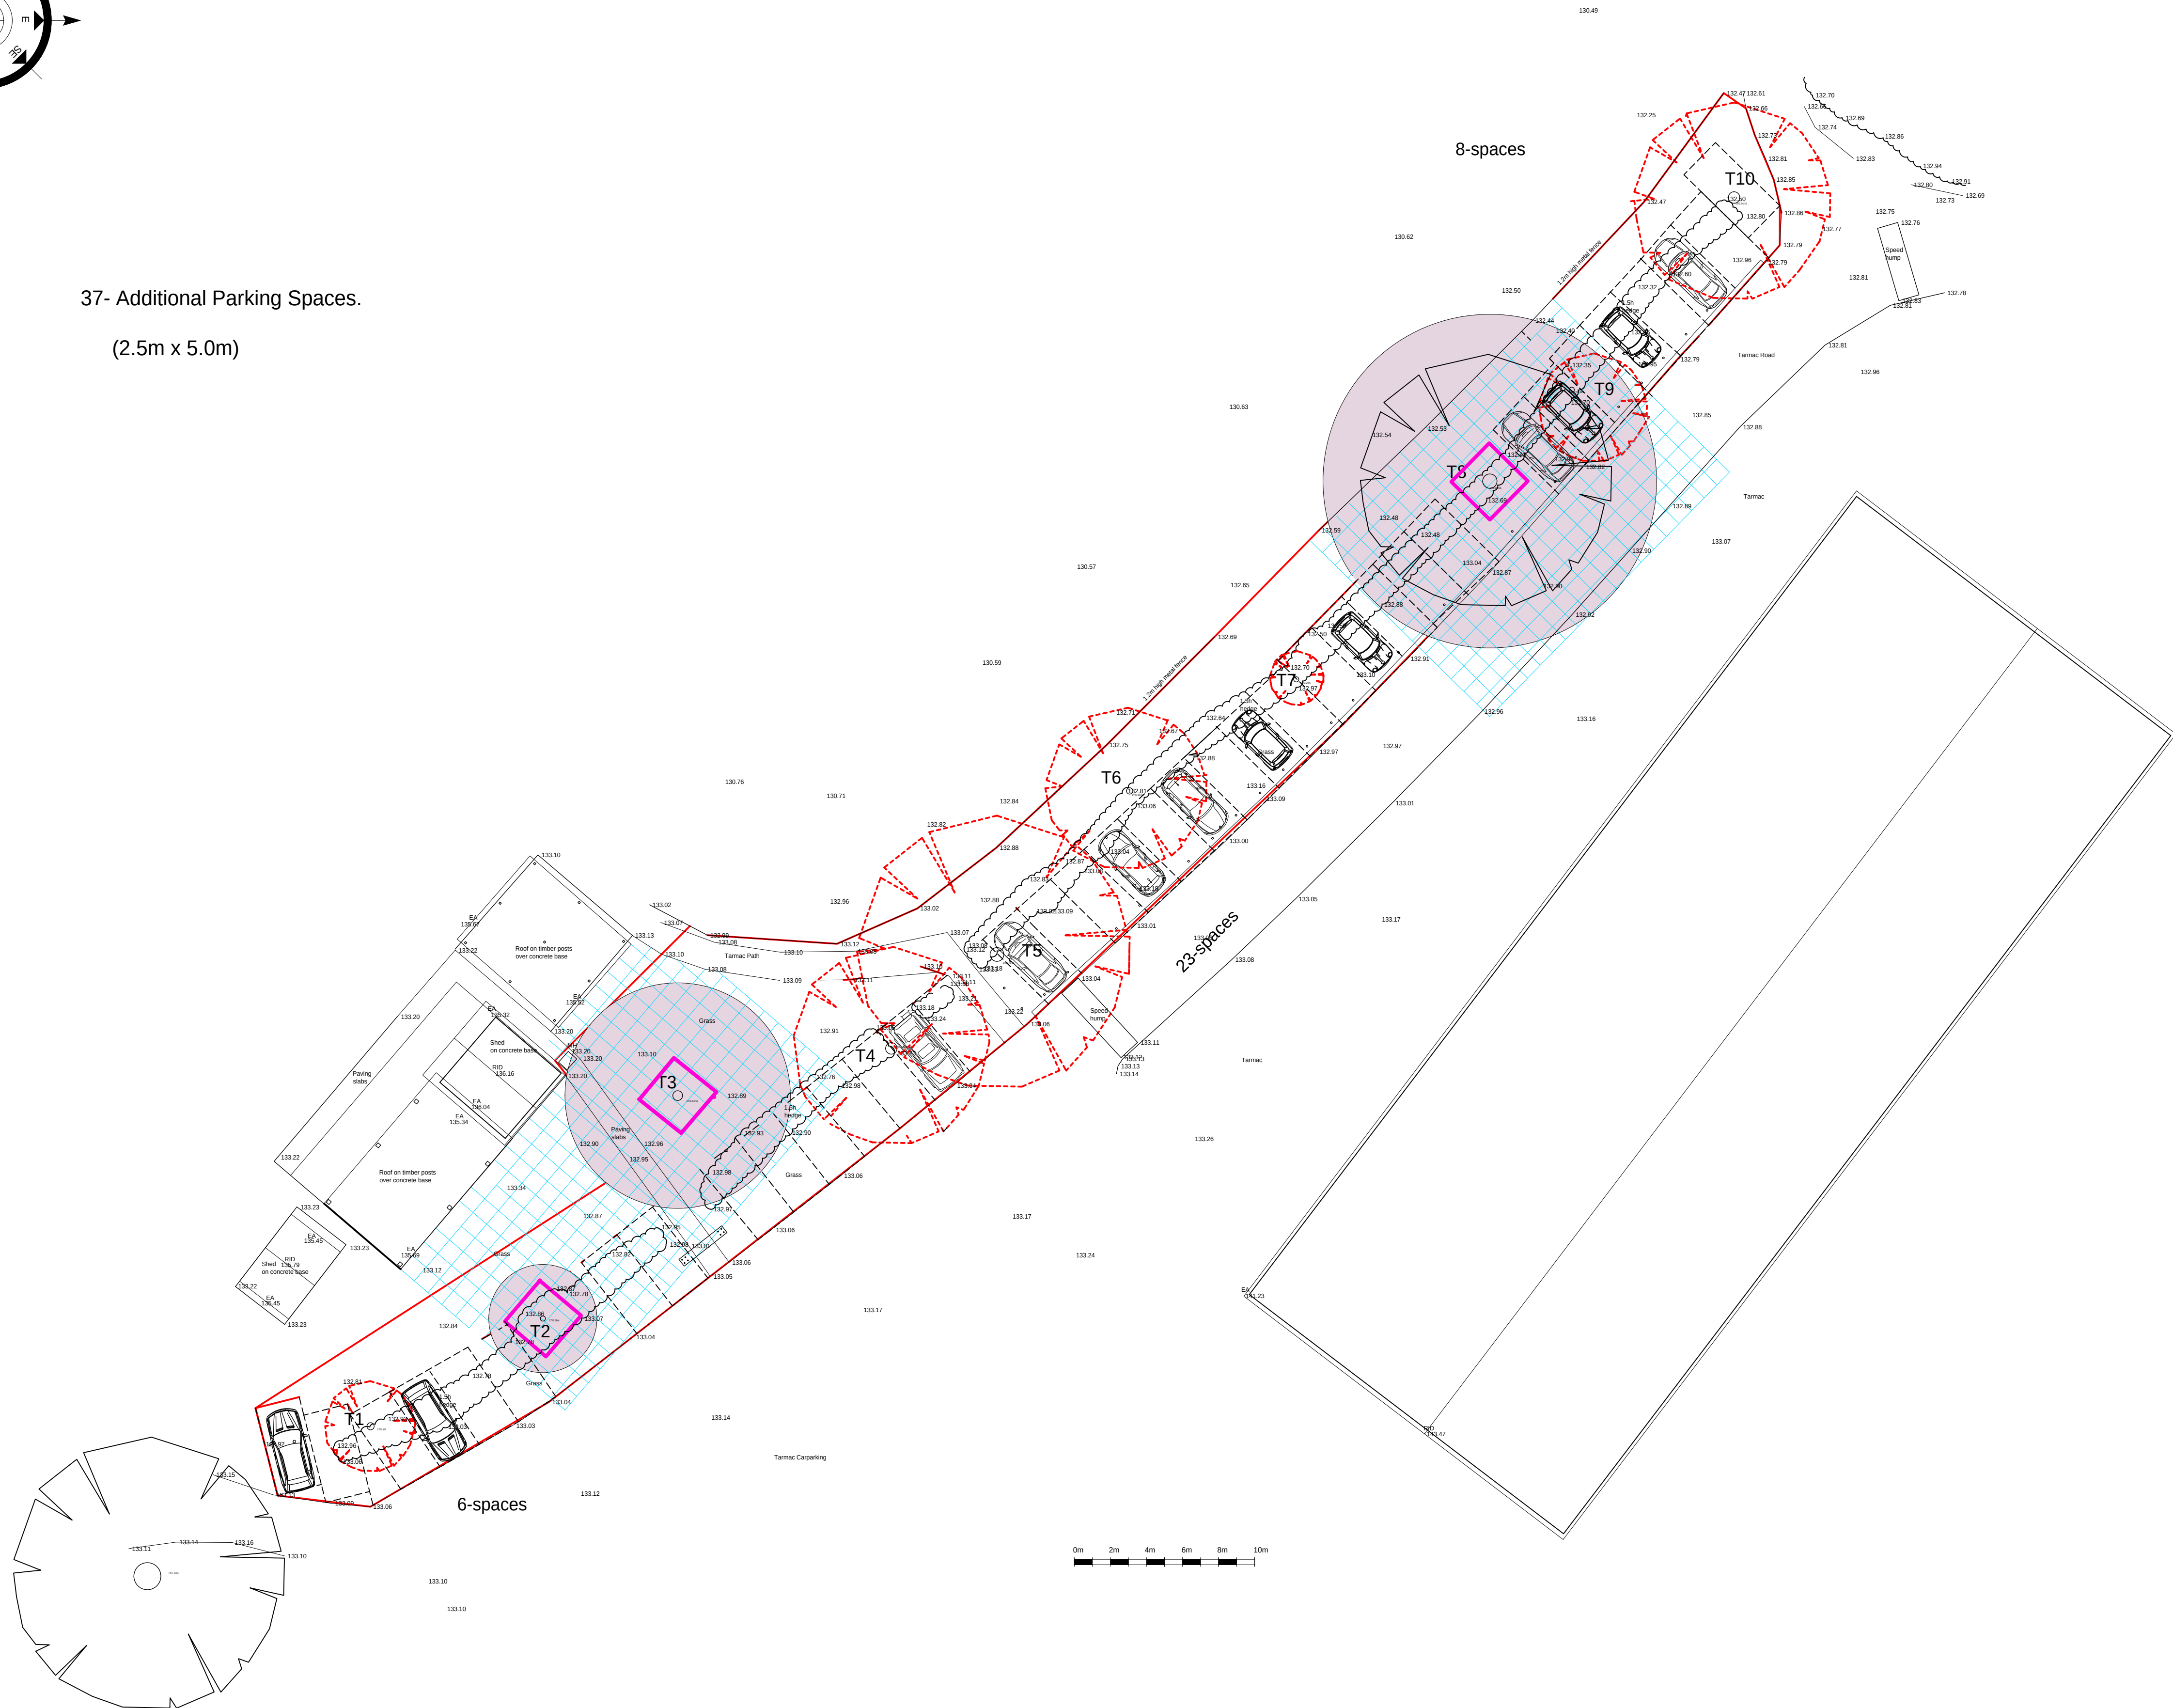

A	Date	Revisions

© copyright
Les Humphrey Associates
Architecture · Chartered Surveyors · Designers

The Studio - The Rocks
Ivy Dene Lane
Ashurst Wood
West Sussex RH19 3TN
telephone: 01342 315206 fax: 01342 313984
email: les@leshumphreyassociates.co.uk



Client
EAST GRINSTEAD SPORTS CLUB

Job Title
Proposed Additional Vehicle Parking
at: East Grinstead Sports Club
Saint Hill Road,
East Grinstead,
West Sussex,
RH19 4JU

Drawing Title
Planning Application details:
Additional Vehicle Parking
Spaces

Scale 1 : 200 printed @ A1

Date	10-12-2024	Drawn by	lah
------	------------	----------	-----

Drg. No.	101224-01	Rev	
----------	-----------	-----	--