
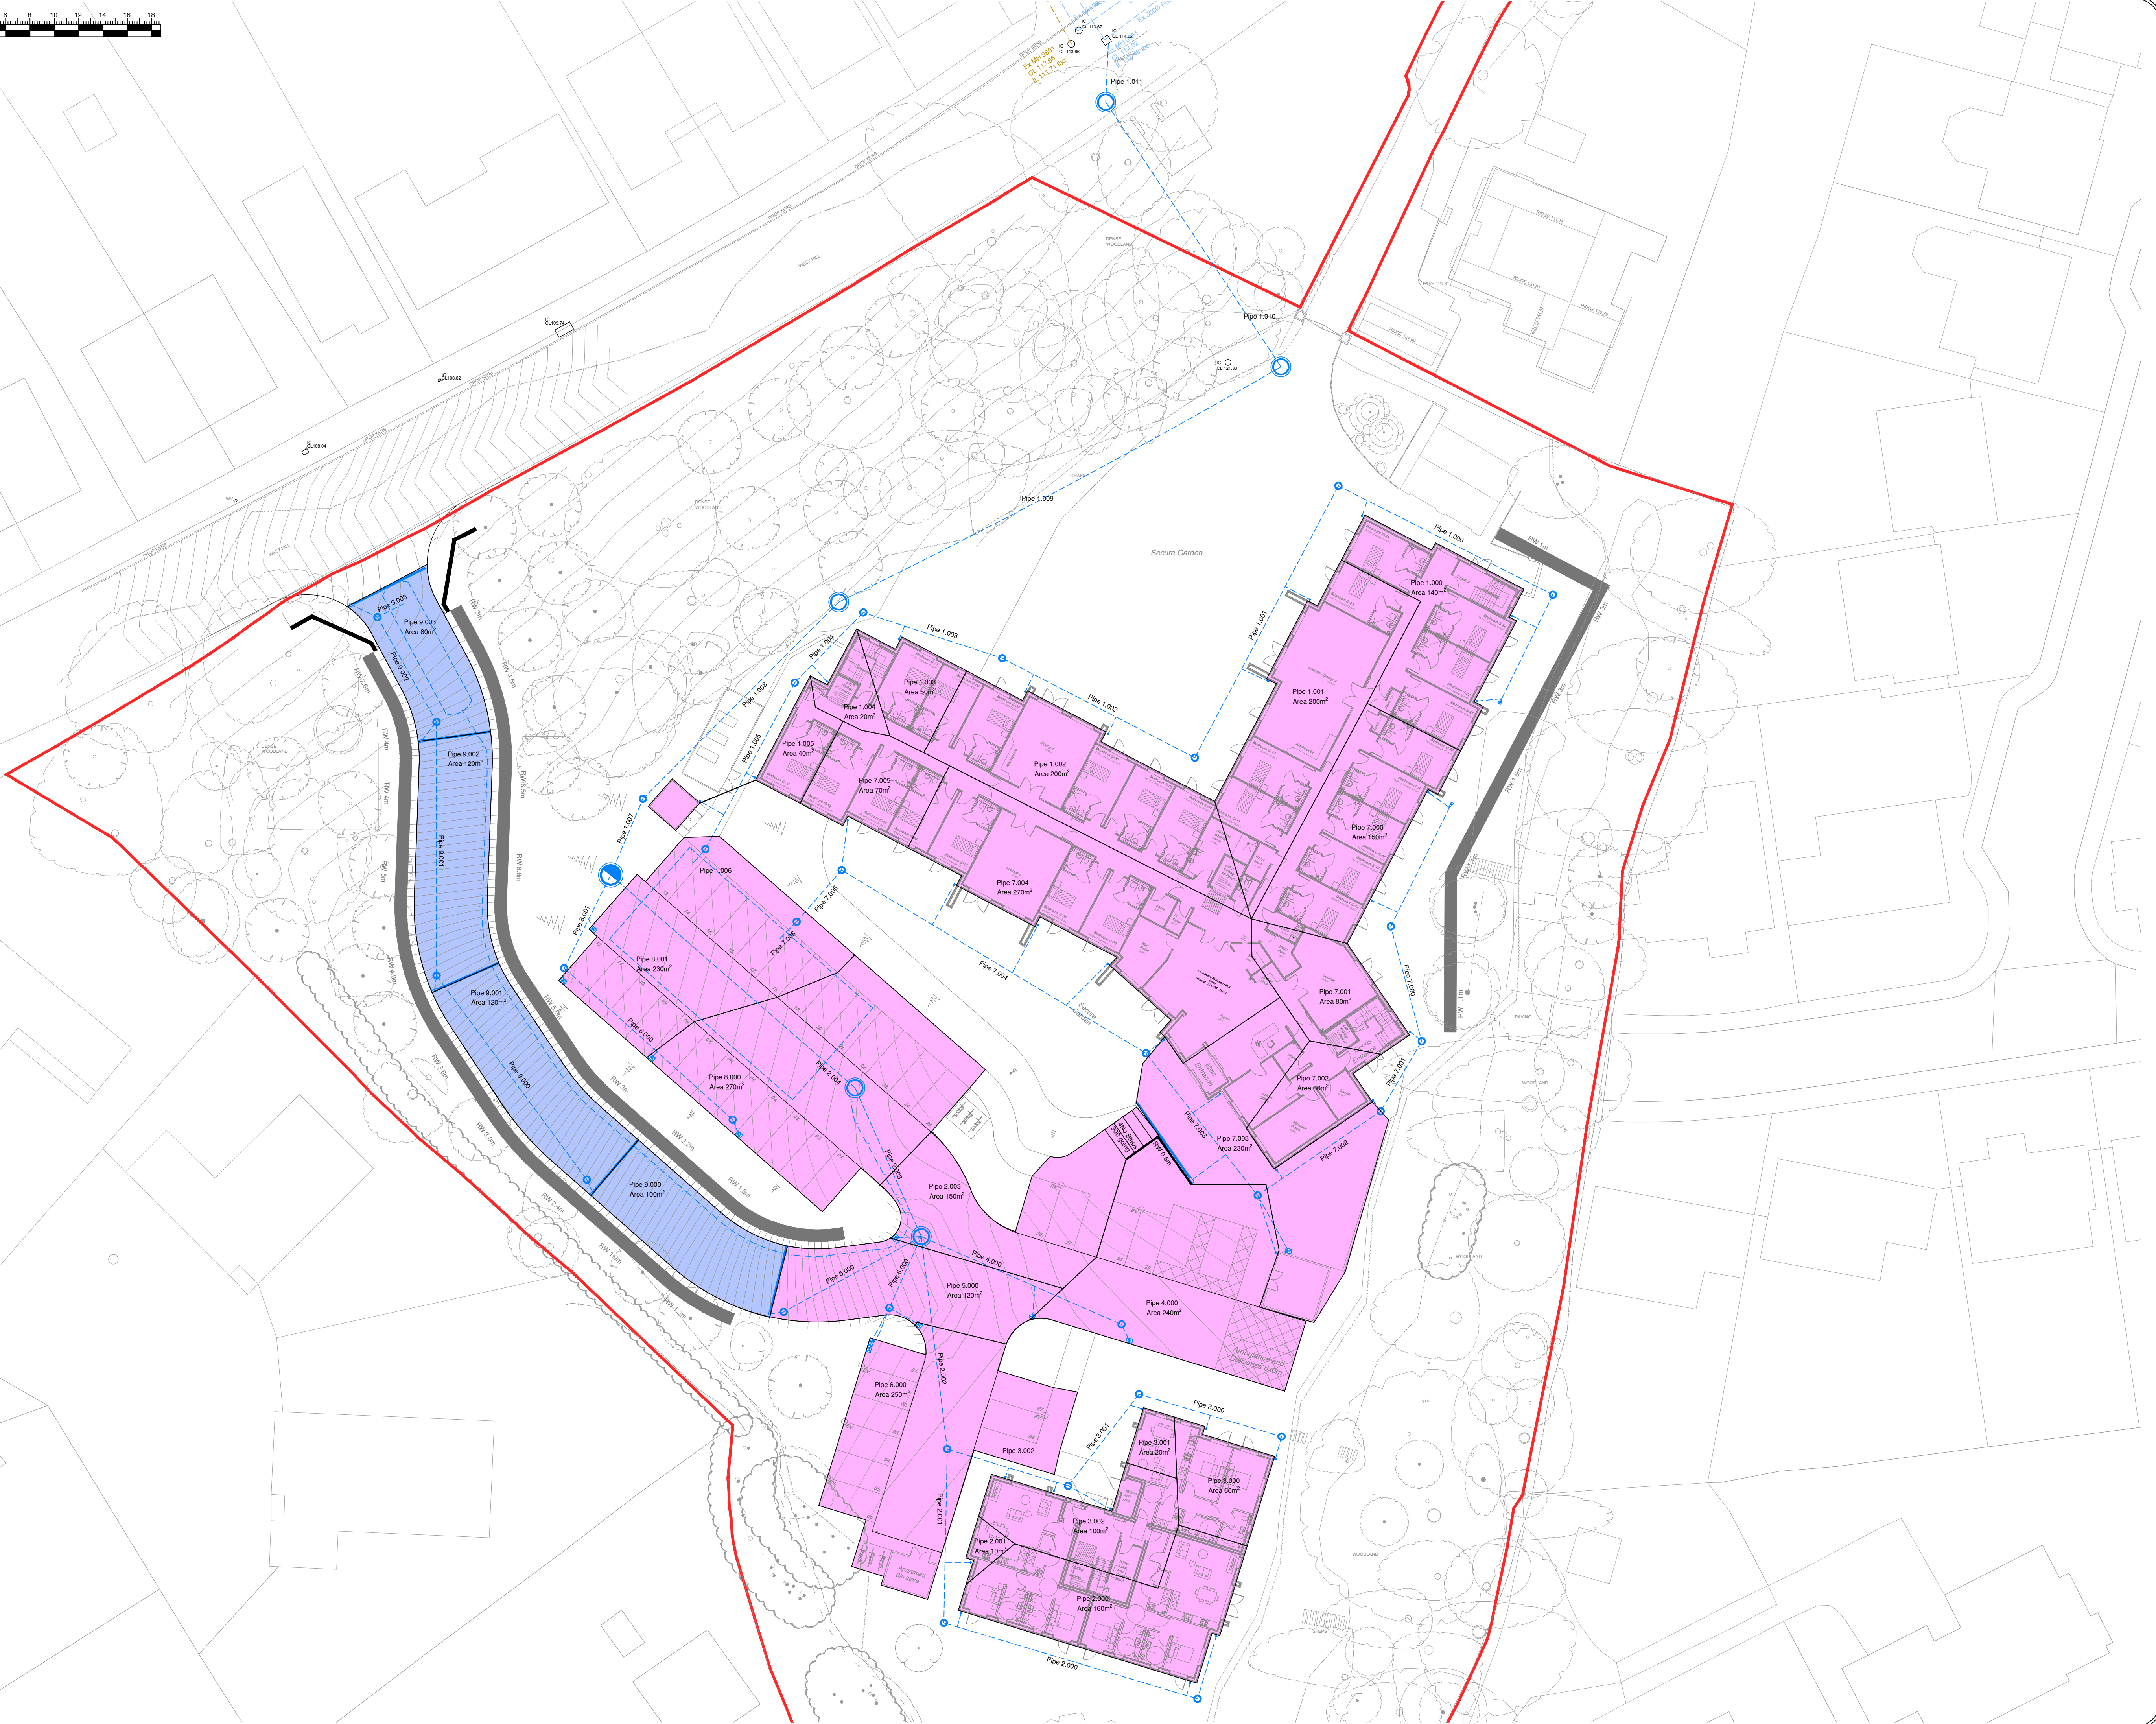


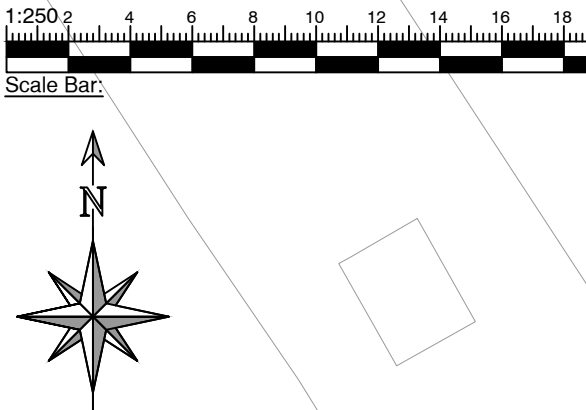


Pipe Ref	Drainage Area
Pipe 1.000	Area 140m ²
Pipe 1.001	Area 200m ²
Pipe 1.002	Area 200m ²
Pipe 1.003	Area 50m ²
Pipe 1.004	Area 20m ²
Pipe 1.005	Area 40m ²
Pipe 1.006	nil
Pipe 2.000	Area 160m ²
Pipe 2.001	Area 10m ²
Pipe 2.002	nil
Pipe 3.000	Area 60m ²
Pipe 3.001	Area 20m ²
Pipe 3.002	Area 100m ²
Pipe 3.002	nil
Pipe 4.000	Area 240m ²
Pipe 5.000	Area 120m ²
Pipe 6.000	Area 250m ²
Pipe 7.000	Area 150m ²
Pipe 7.001	Area 80m ²
Pipe 7.002	Area 60m ²
Pipe 7.003	Area 230m ²
Pipe 7.004	Area 270m ²
Pipe 7.005	Area 70m ²
Pipe 7.006	nil
Pipe 8.000	Area 270m ²
Pipe 8.001	Area 230m ²
Pipe 1.007	nil

Urban Creep is not applicable to a care home development, any building extension is subject to planning consent, including any relevant drainage alterations and improvements

Catchments are taken as 100% impermeable.

REV	DESCRIPTION	BY	DATE

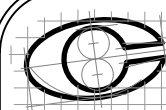

CTSDesign
CONSULTING ENGINEERS
20 LONGFORD CLOSE
BIRMINGHAM B32 4JU
WWW.CTSDDESIGN.CO.UK
INFO@CTSDDESIGN.CO.UK

CLIENT

DC Construcion Ltd

PROJECT

West Hill
East Grinstead, RH19 4DL

PHASE

Construcion

DRAWN BY

DMcC

DATE

05.06.2026

CHECKED BY

DATE

SCALE

1:250 @ A1

DRAWING

Drainage Areas
Plan

DWG No

CS260406-103

REV