


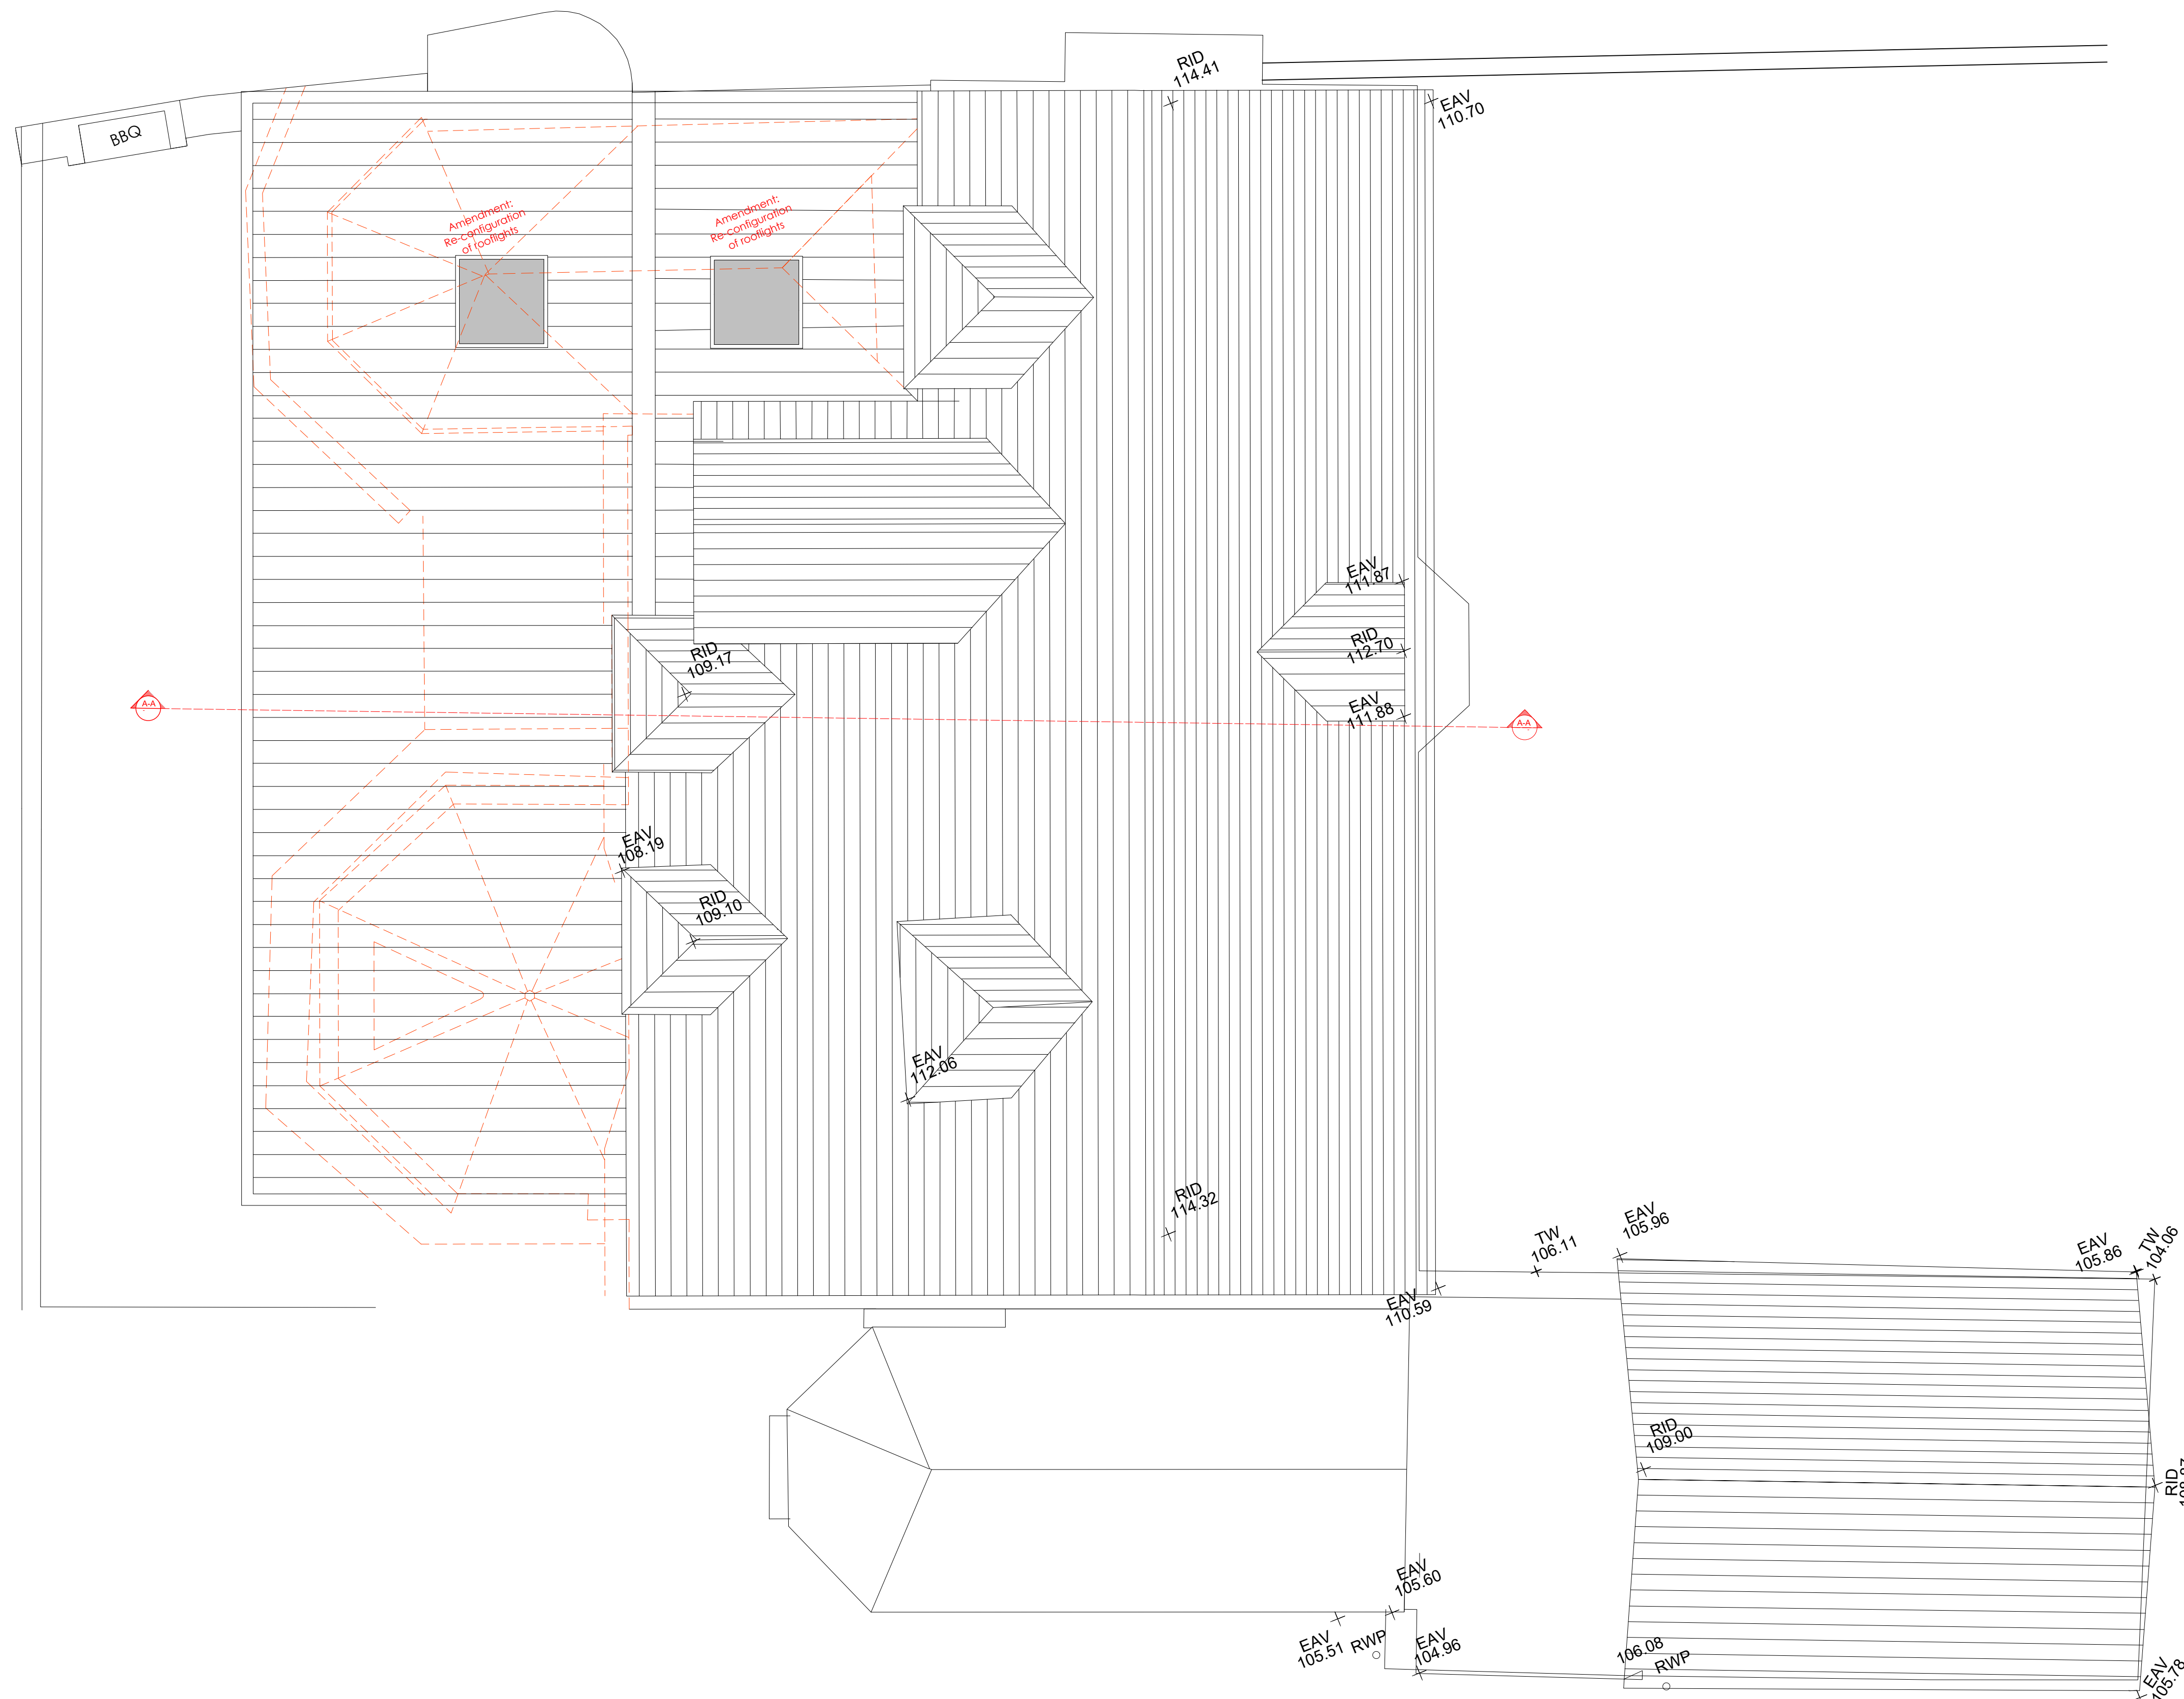

The red dashed lines indicate
elements to be removed

Drawing Number :	Rev.
21072 - P - 06	-