



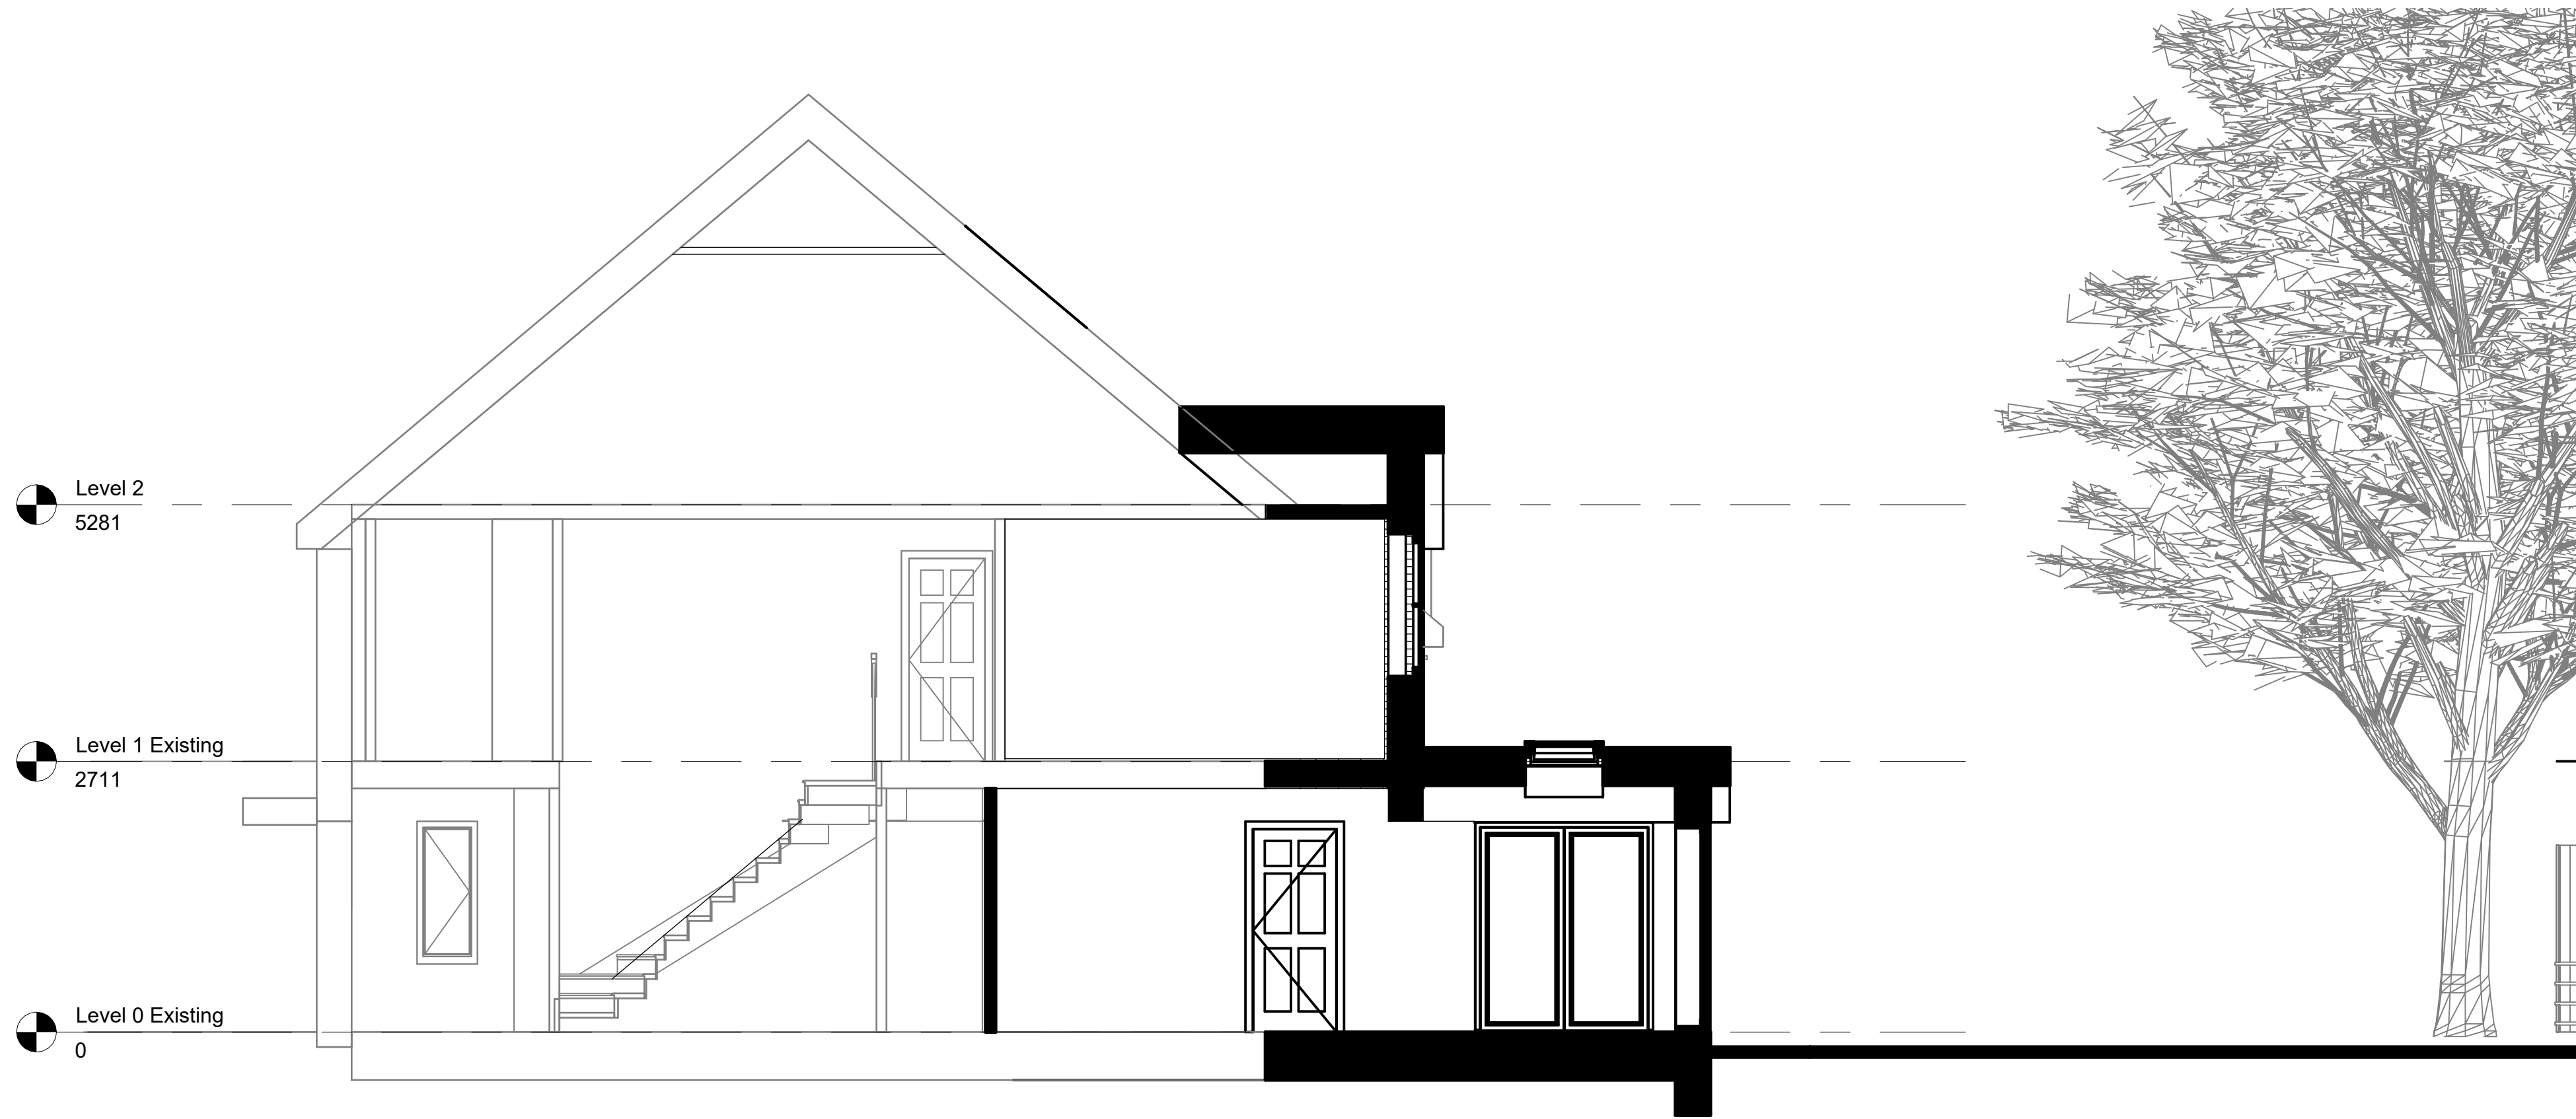

1 Proposed Section 1
1 : 50



2 Proposed Section 2
1 : 50

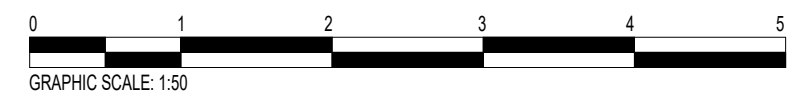

Rev	Description	Date
A	Planning	04/05/26

CODE	SUITABILITY DESCRIPTION
STATUS	PURPOSE OF ISSUE

Caddy Architecture		
PROJECT		
33 Langmore Lane		
TITLE		
Proposed Sections		
CLIENT		
Mr & Mrs C Glaister		
DRAWN BY RC	CHECKED BY RC	DATE 04/05/2026
SCALE (@ A1) 1 : 50		PROJECT NUMBER 004
DRAWING NUMBER 004-CAD-B01-ZZ-DR-A-00015		REV A