


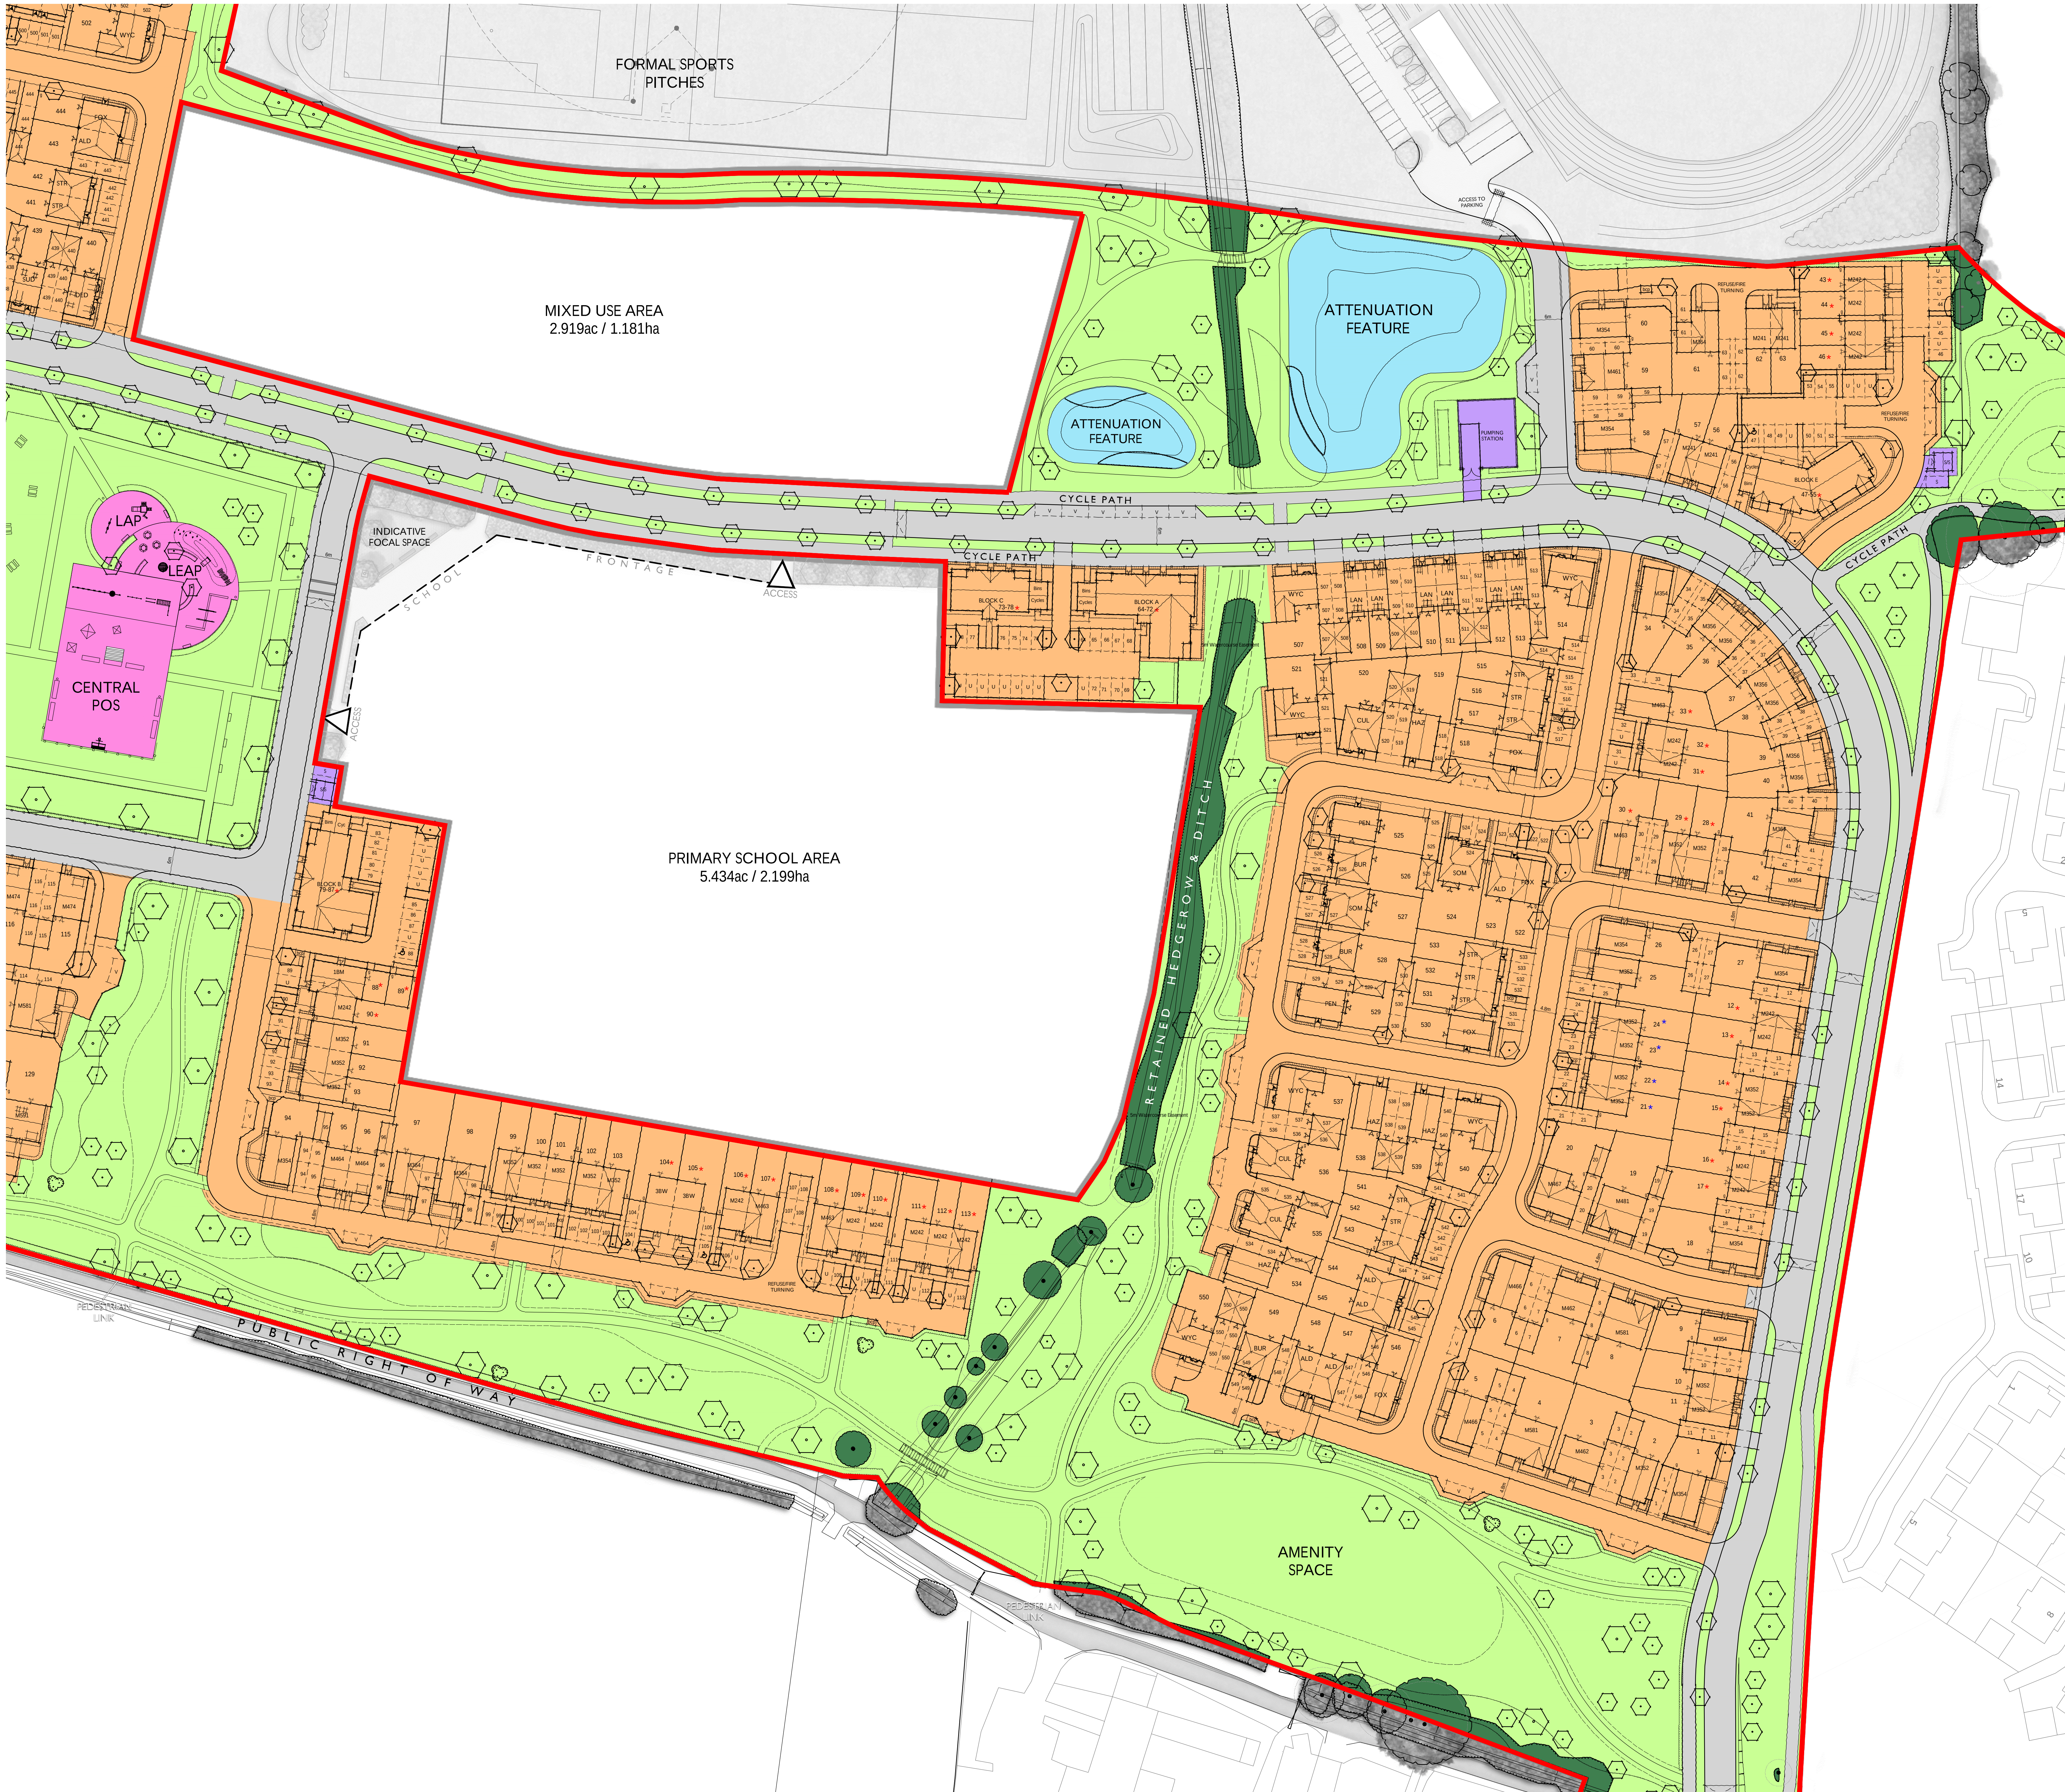

LAND USE PLAN

LAND WEST OF IMBERHORNE LANE, EAST GRINSTEAD

KEY			
REF	COLOUR	ACRES (AC)	HECTARES (HA)
SITE BOUNDARY (NOTE AREA REFERS TO DEPPONTS BOUNDARY)		76.757	31.063
RESIDENTIAL		39.807	16.109
INFORMAL OPEN SPACE (INC. EXISTING VEGETATION)		25.703	10.402
PLAY AREA		0.536	0.217
PUMP & SUBSTATION		0.231	0.094
INFRASTRUCTURE		6.591	2.667
ATTENUATION FEATURE		2.362	0.964
ALLOTMENTS		1.507	0.610
GRAND TOTAL		76.757	31.063

